PROPOSED GROUND FLOOR
IN CONTEXT 1:200

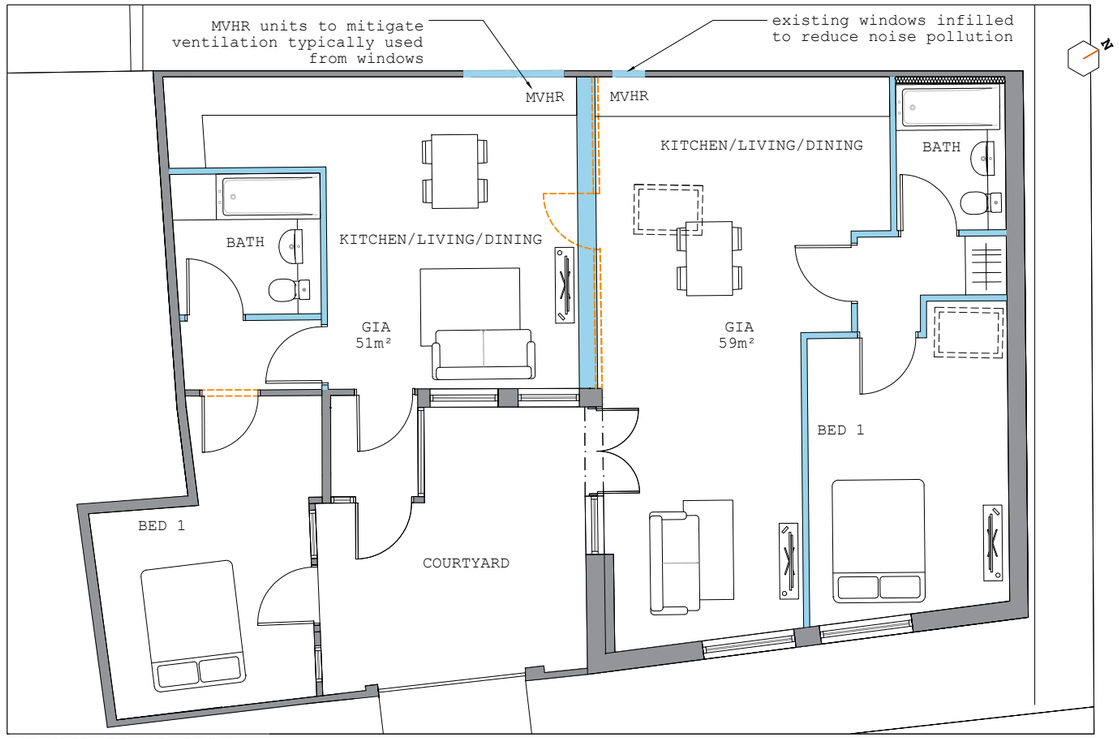

GROUND FLOOR PLAN
1:100

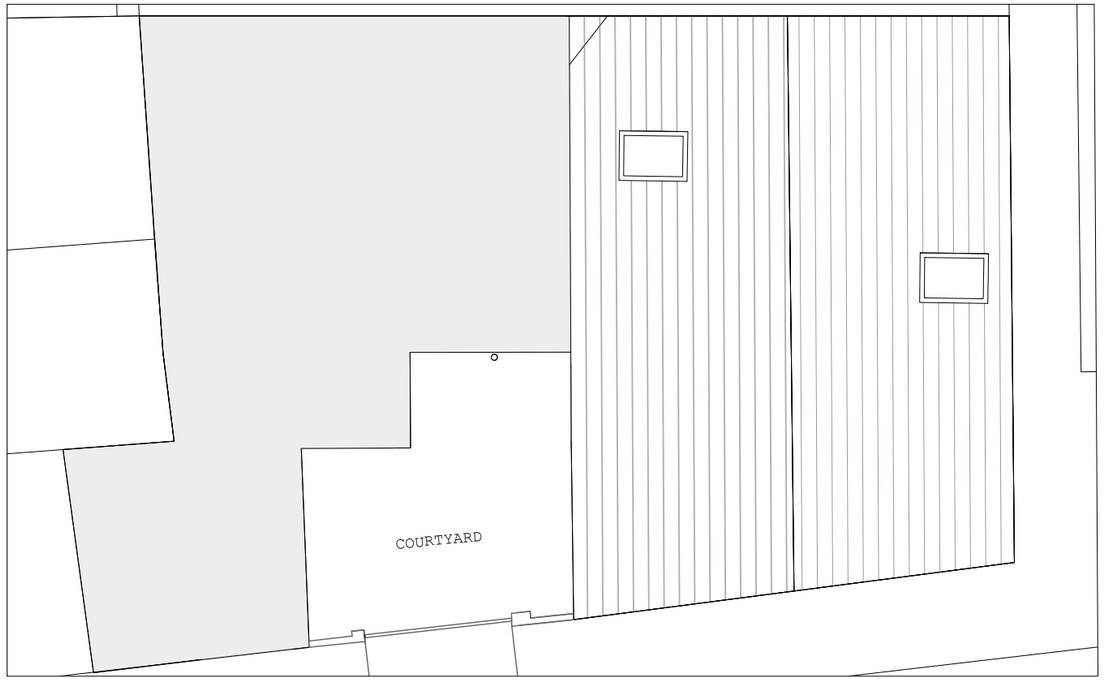

PROPOSED ROOF (NO CHANGES)
PLAN 1:100

all drawings remain the copyright of colony and cannot be reproduced on whole or part without our approval

this drawing is for planning purposes only and not a construction issue

documents & drawings are not to be altered without the consent of colony

dimensional accuracy only applies to the written notation

drawings issued by colony are to be cross-referenced where necessary with other relevant consultants' information

if any contradiction is found in the drawing set, or if you are in any doubt, ask the architect

colony

Collaborating with:

client name
Pankaj Raichura

Job: 976
Drawing: 03-10
Revision:

Project:
1-3 Tidmarsh Street
RG30 1HX

Drawing Name:
Ground Floor & Roof
As Proposed

Date: 09.2024
Status: planning
Drawn By: OA
Checked By: EM

RIBA Chartered Practice

Colony Architects Ltd.
The Wine Store, Brewery Court,
Theale, Reading, RG7 5AJ
+44 (0)118 380 0328
hello@colonyarchitects.com
colonyarchitects.com

1:100 | 01 02 03 04 05 06 07 08 09 10 11 12

SOUTH ELEVATION

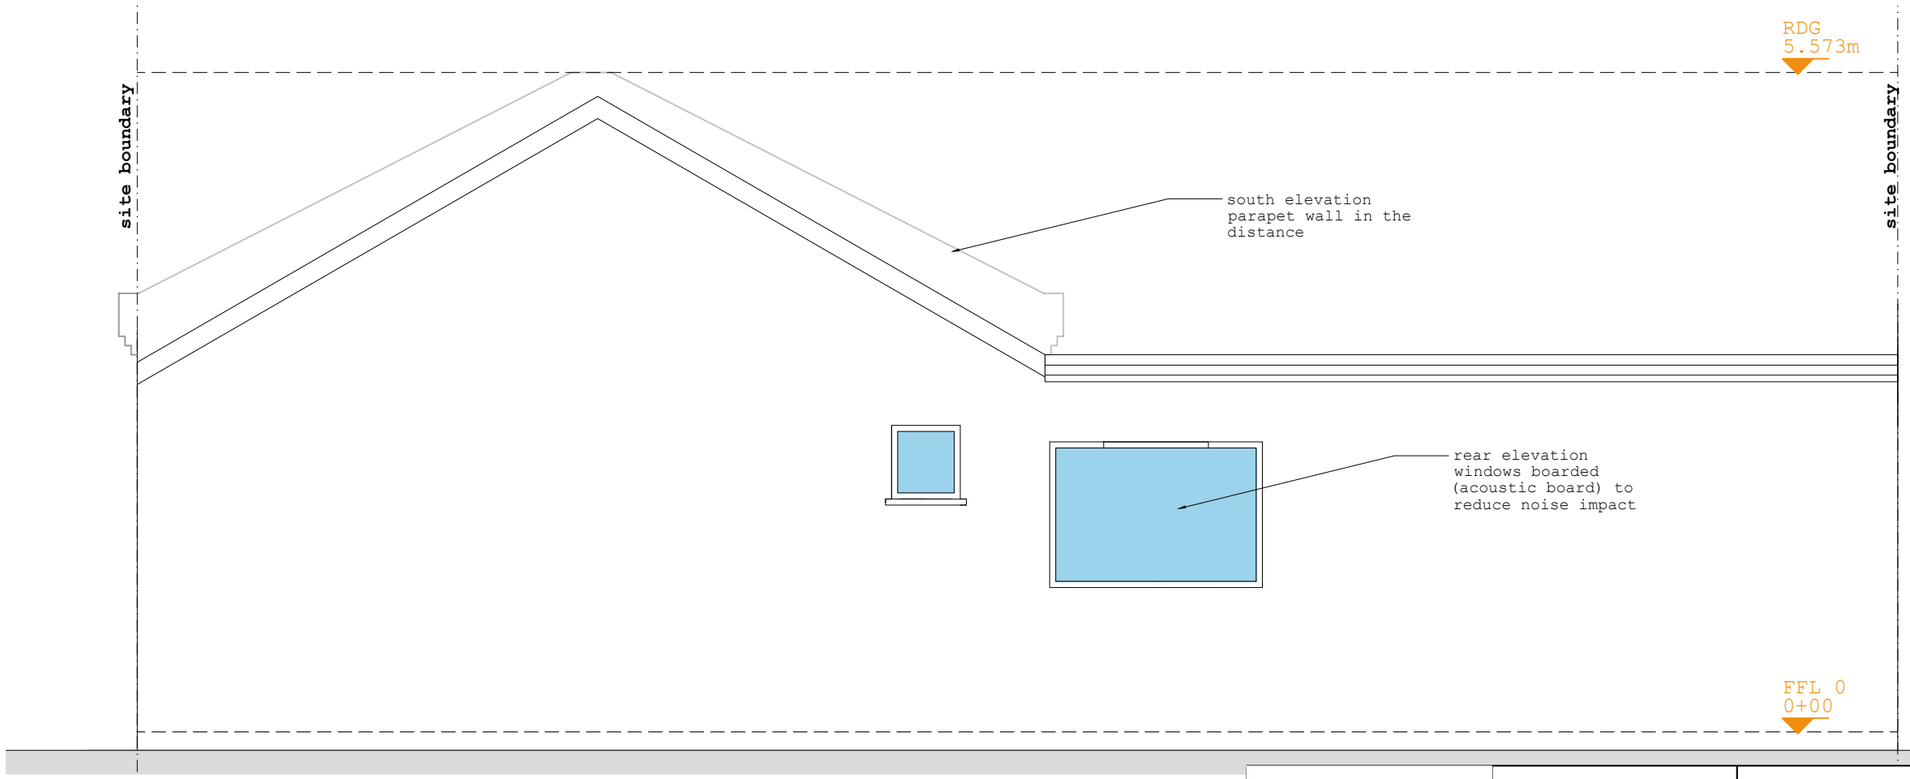

NORTH ELEVATION

all drawings remain the copyright of colony and cannot be reproduced on whole or part without our approval

this drawing is for planning purposes only and not a construction issue

documents & drawings are not to be altered without the consent of colony

dimensional accuracy only applies to the written notation

drawings issued by colony are to be cross-referenced where necessary with other relevant consultants' information

if any contradiction is found in the drawing set, or if you are in any doubt, ask the architect

colony

Collaborating with:

client name
Pankaj Raichura

Job:	Drawing:	Revision:
976	04-11	

Project:
1-3 Tidmarsh Street
RG30 1HX

Drawing Name:
Front & Rear Elevation
As Proposed

Date:	Status:
01.2025	planning
Drawn By:	**Checked By:**
OA	EM

RIBA Chartered Practice

Colony Architects Ltd.
The Wine Store, Brewery Court,
Theale, Reading, RG7 5AJ
+44 (0)118 380 0328
hello@colonyarchitects.com
colonyarchitects.com

1:50 | 01 | 02 | 03 | 04 | 05 | 06

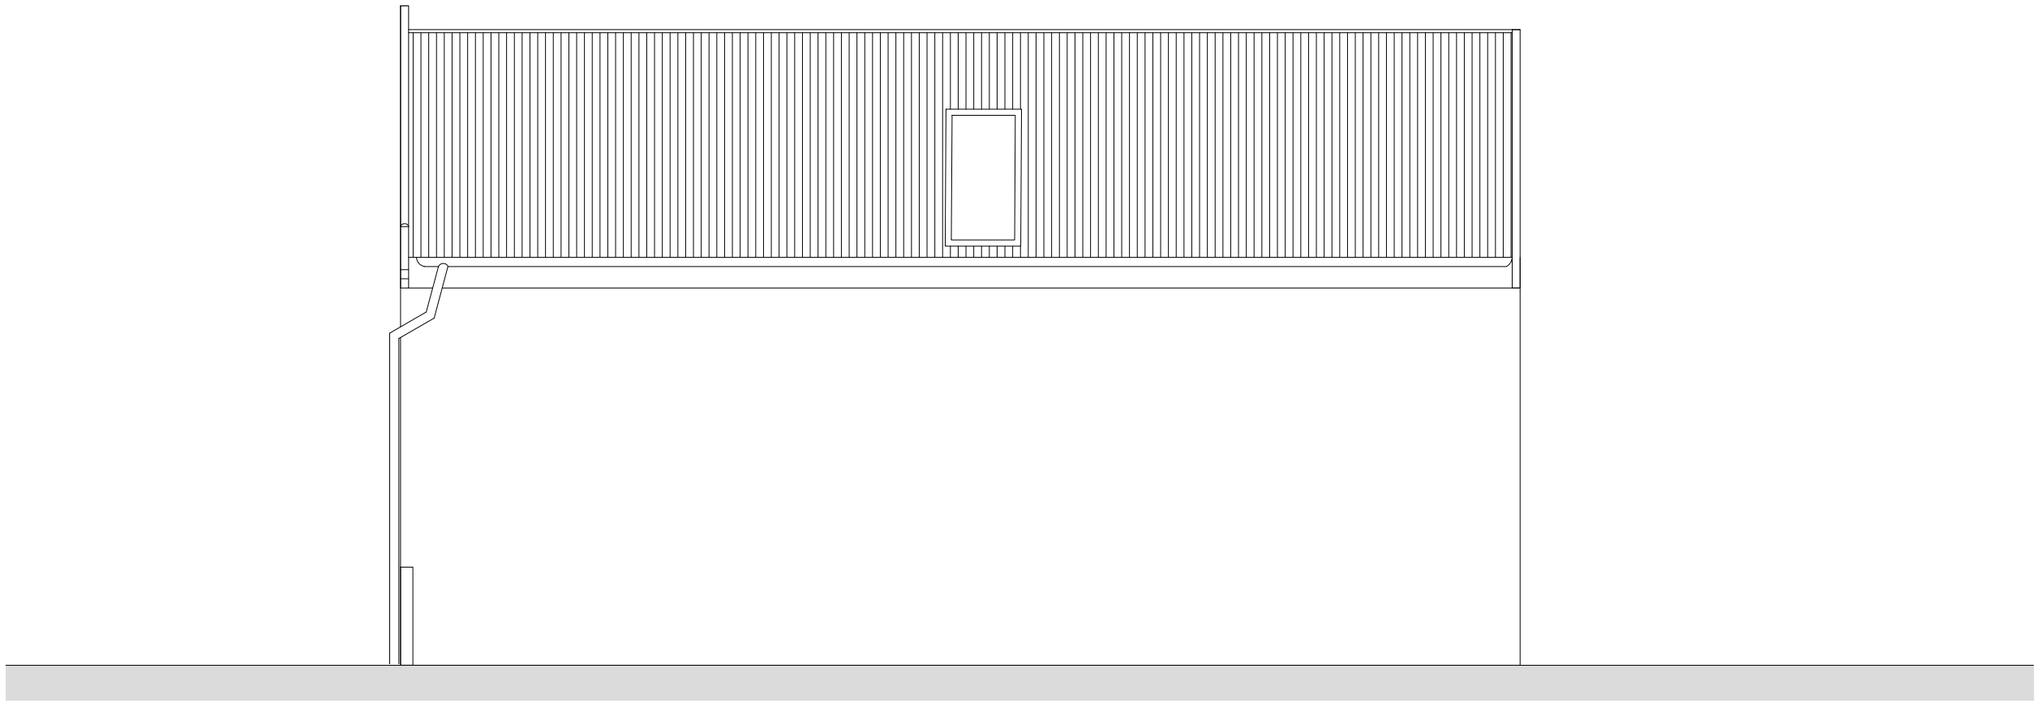

EAST ELEVATION

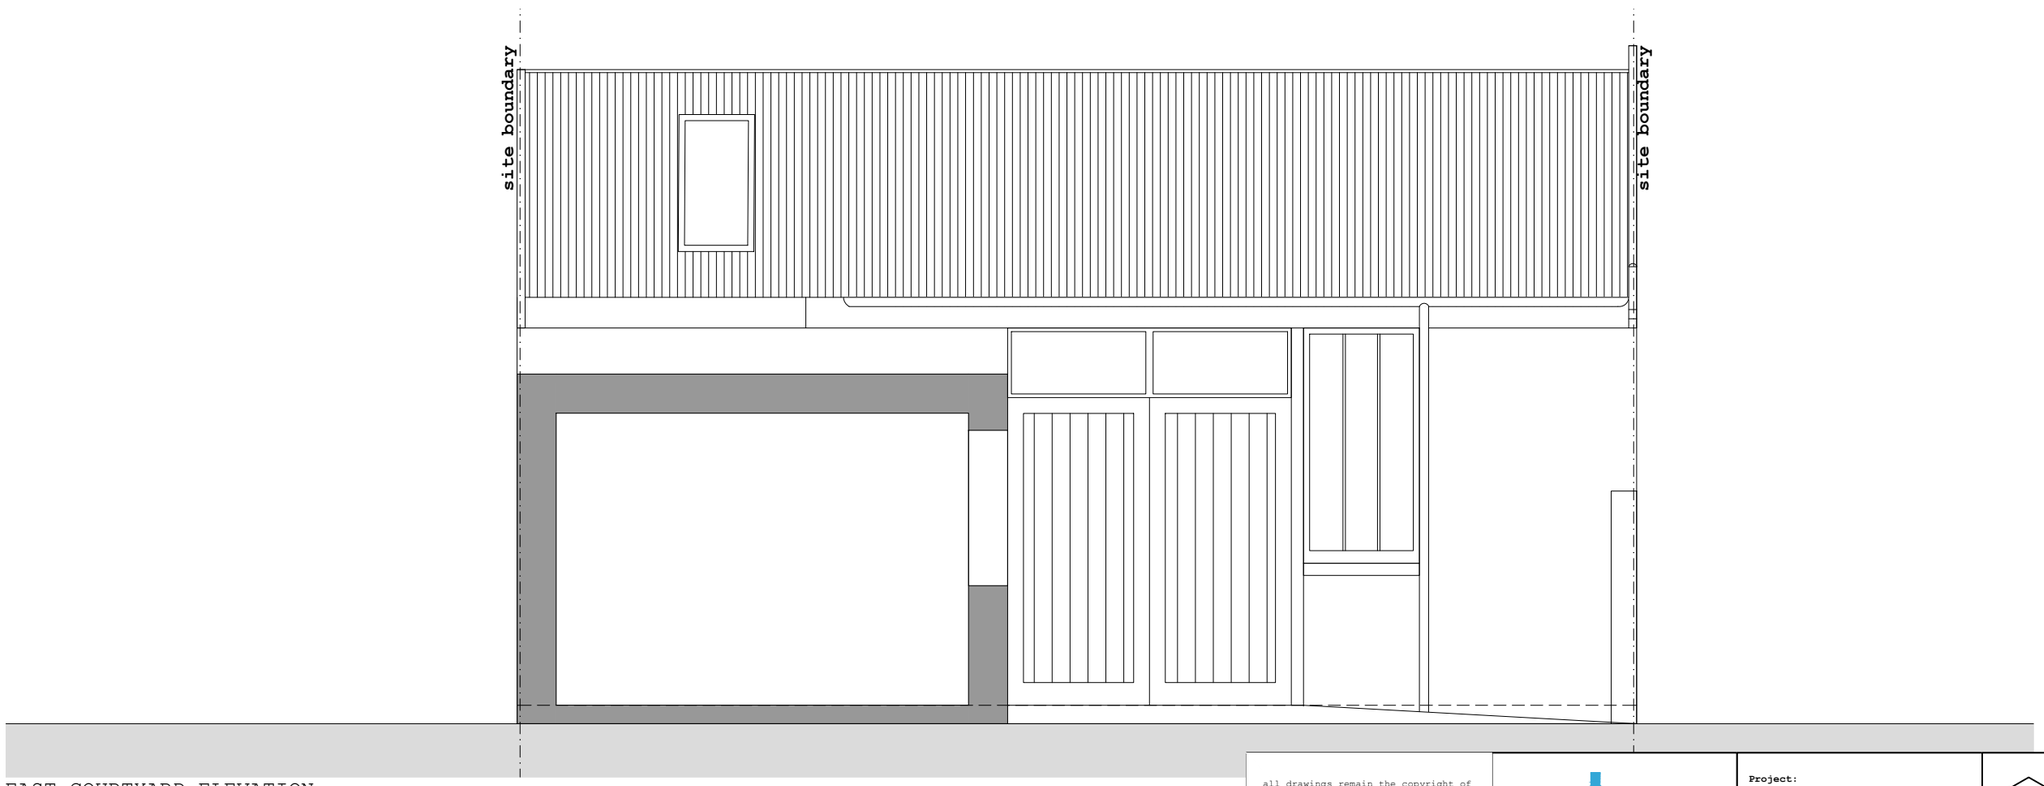

EAST COURTYARD ELEVATION

all drawings remain the copyright of colony and cannot be reproduced on whole or part without our approval

this drawing is for planning purposes only and not a construction issue

documents & drawings are not to be altered without the consent of colony

dimensional accuracy only applies to the written notation

drawings issued by colony are to be cross-referenced where necessary with other relevant consultants' information

if any contradiction is found in the drawing set, or if you are in any doubt, ask the architect

colony

Collaborating with:

client name
Pankaj Raichura

Job: 976

Drawing: 04-02

Revision:

1:50 | 01 | 02 | 03 | 04 | 05 | 06

Project:
1-3 Tidmarsh Street
RG30 1HX

Drawing Name:
East Courtyard and East Elevation
As Proposed

Date: 01.2025

Status: planning

Drawn By: OA

Checked By: EM

RIBA Chartered Practice

Colony Architects Ltd.
The Wine Store, Brewery Court,
Theale, Reading, RG7 5AJ
+44 (0)118 380 0328
hello@colonyarchitects.com
colonyarchitects.com

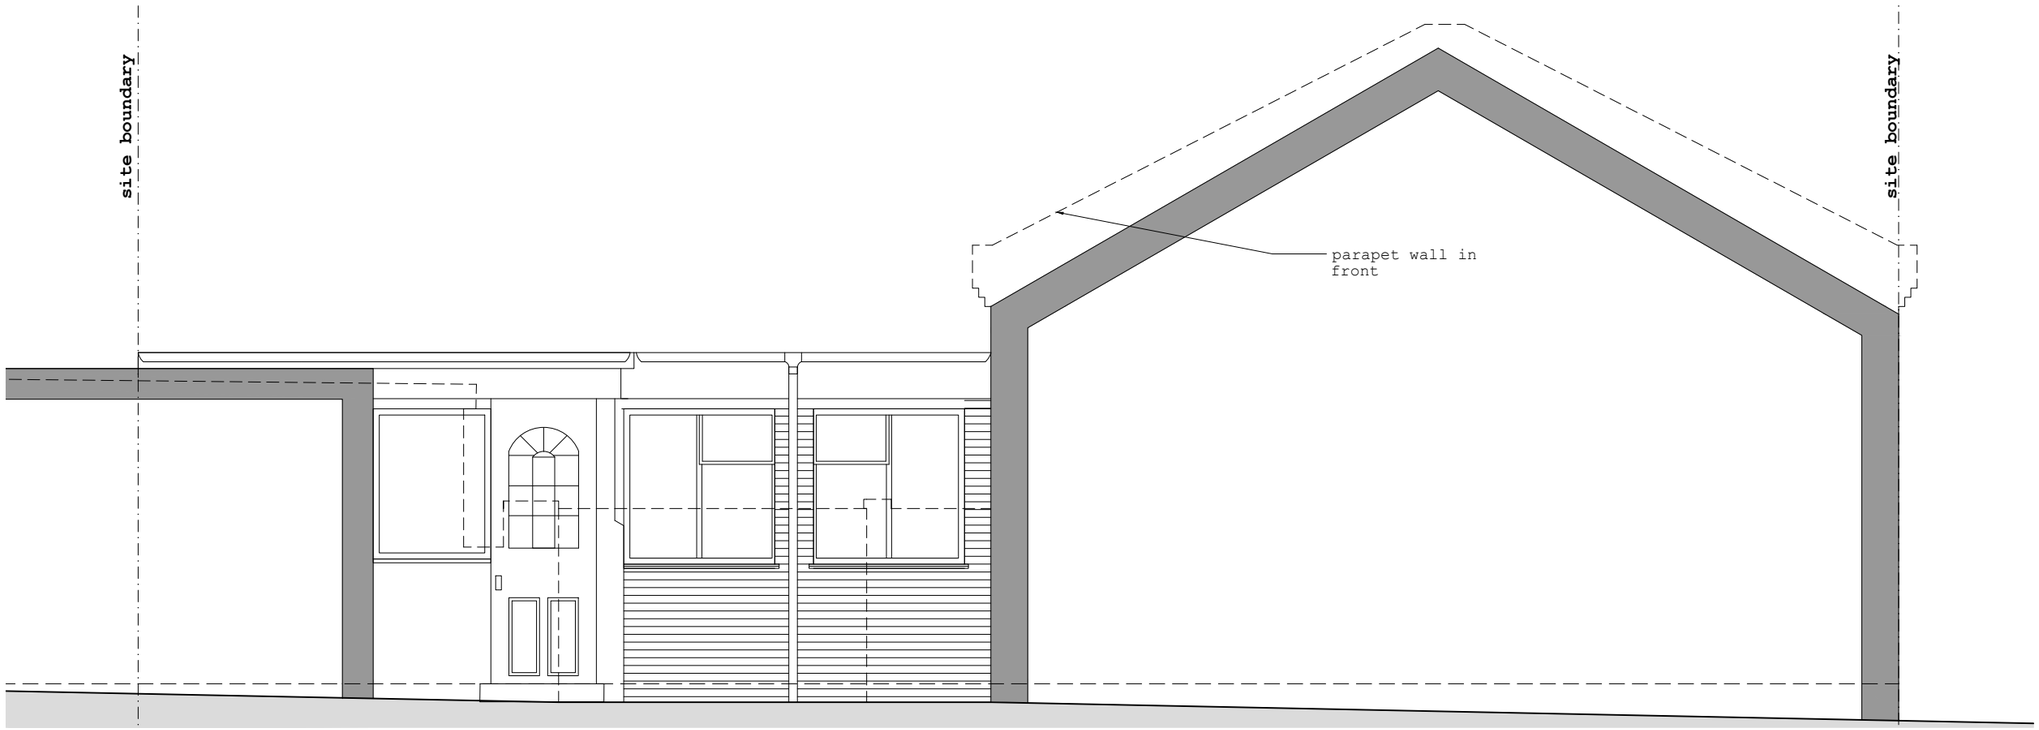

SOUTH COURTYARD ELEVATION

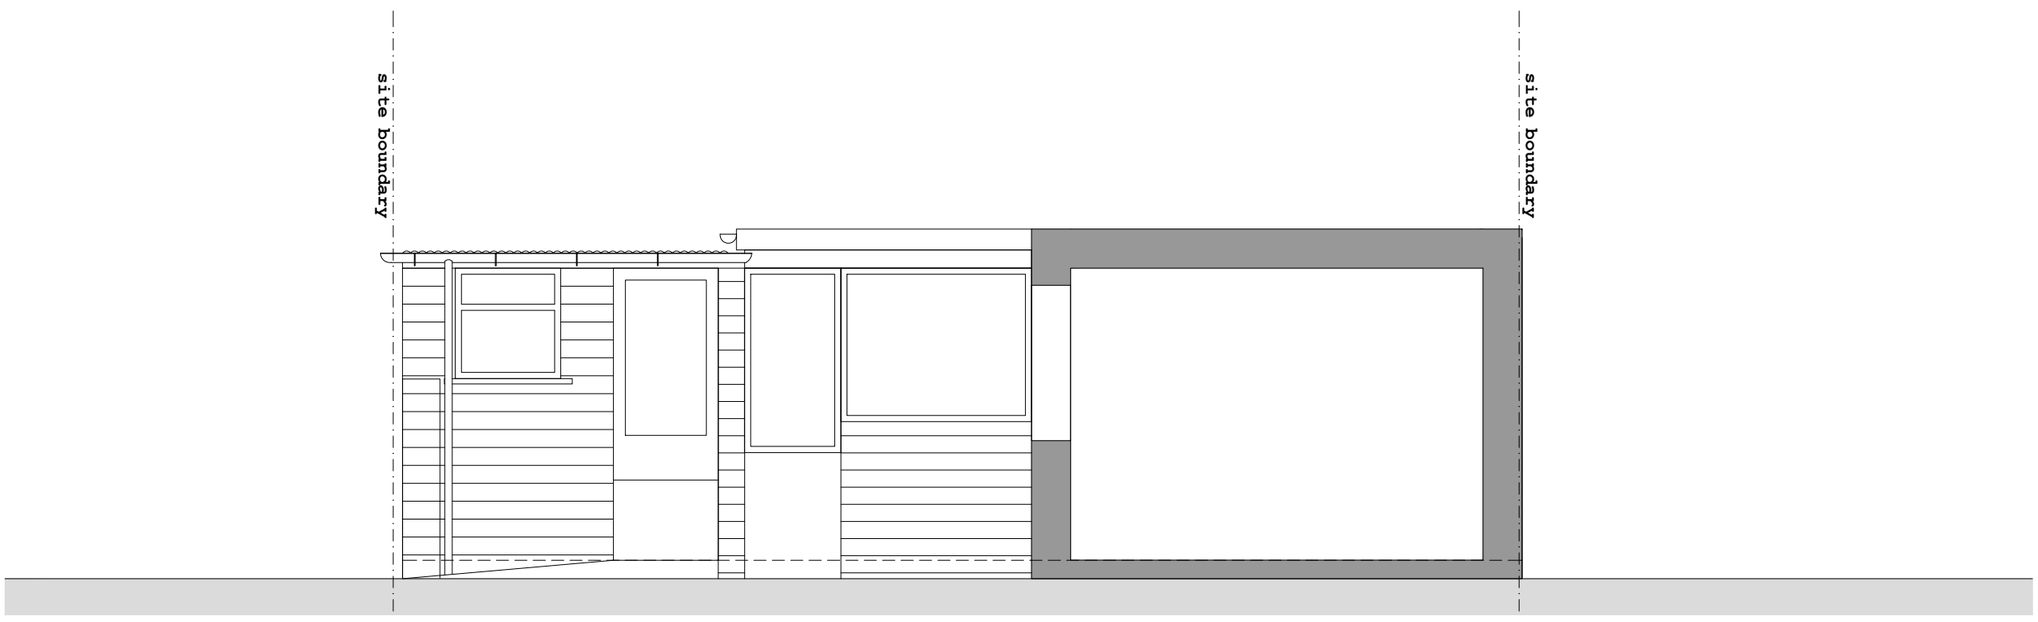

WEST COURTYARD ELEVATION

all drawings remain the copyright of colony and cannot be reproduced on whole or part without our approval

this drawing is for planning purposes only and not a construction issue

documents & drawings are not to be altered without the consent of colony

dimensional accuracy only applies to the written notation

drawings issued by colony are to be cross-referenced where necessary with other relevant consultants' information

if any contradiction is found in the drawing set, or if you are in any doubt, ask the architect

colony

Collaborating with:

client name
Pankaj Raichura

Job: 976
Drawing: 04-01
Revision:

1:50 | 01 | 02

Project:
1-3 Tidmarsh Street
RG30 1HX

Drawing Name:
South & West Elevation
As Proposed

Date: 01.2025
Status: planning

Drawn By: OA
Checked By: EM

RIBA Chartered Practice

Colony Architects Ltd.
The Wine Store, Brewery Court,
Theale, Reading, RG7 5AJ
+44 (0)118 380 0328
hello@colonyarchitects.com
colonyarchitects.com

03 | 04 | 05 | 06