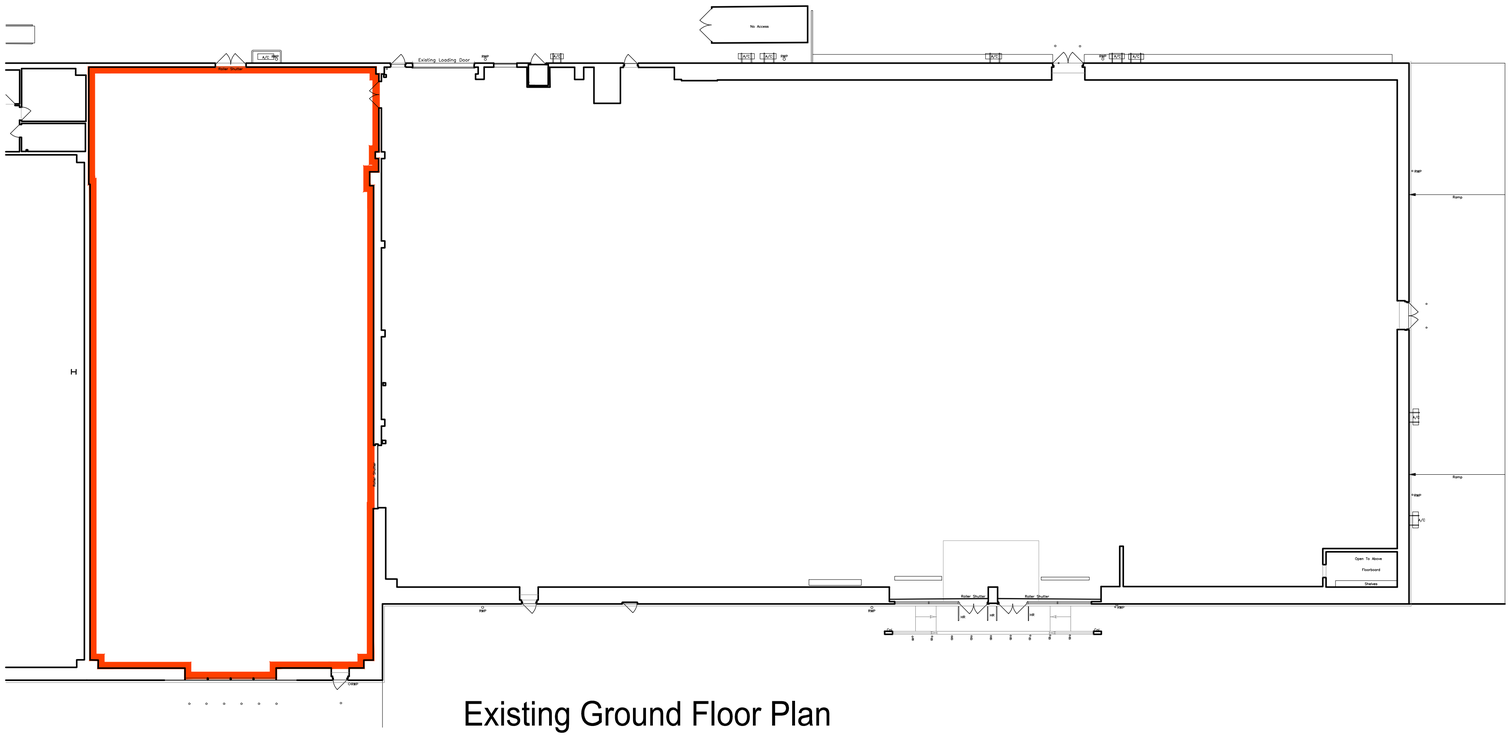

Existing Ground Floor Plan

1:200 0 5m 10m 15m

Rev	Date	Description
*	***	***

SORBON ESTATES

Project
Proposed changes at Reading Link Retail Park, Rose Kiln Road, Reading.

Planning

Drawing
Ground Floor Plan - Unit C3

Date	Scale @ A1	Drawn
11.03.2025	1:200	jd

Drawing number	Revision
RLRP_PLN-UNT-C3_001	-

N:\Drawings\Reading Link Retail Park\Lease Plans\RLRP_PLN-UNT-C3_001 - ground floor plan.dwg, A1 Floor Plan, 200, 11/03/2025 11:49: