




GROUND FLOOR

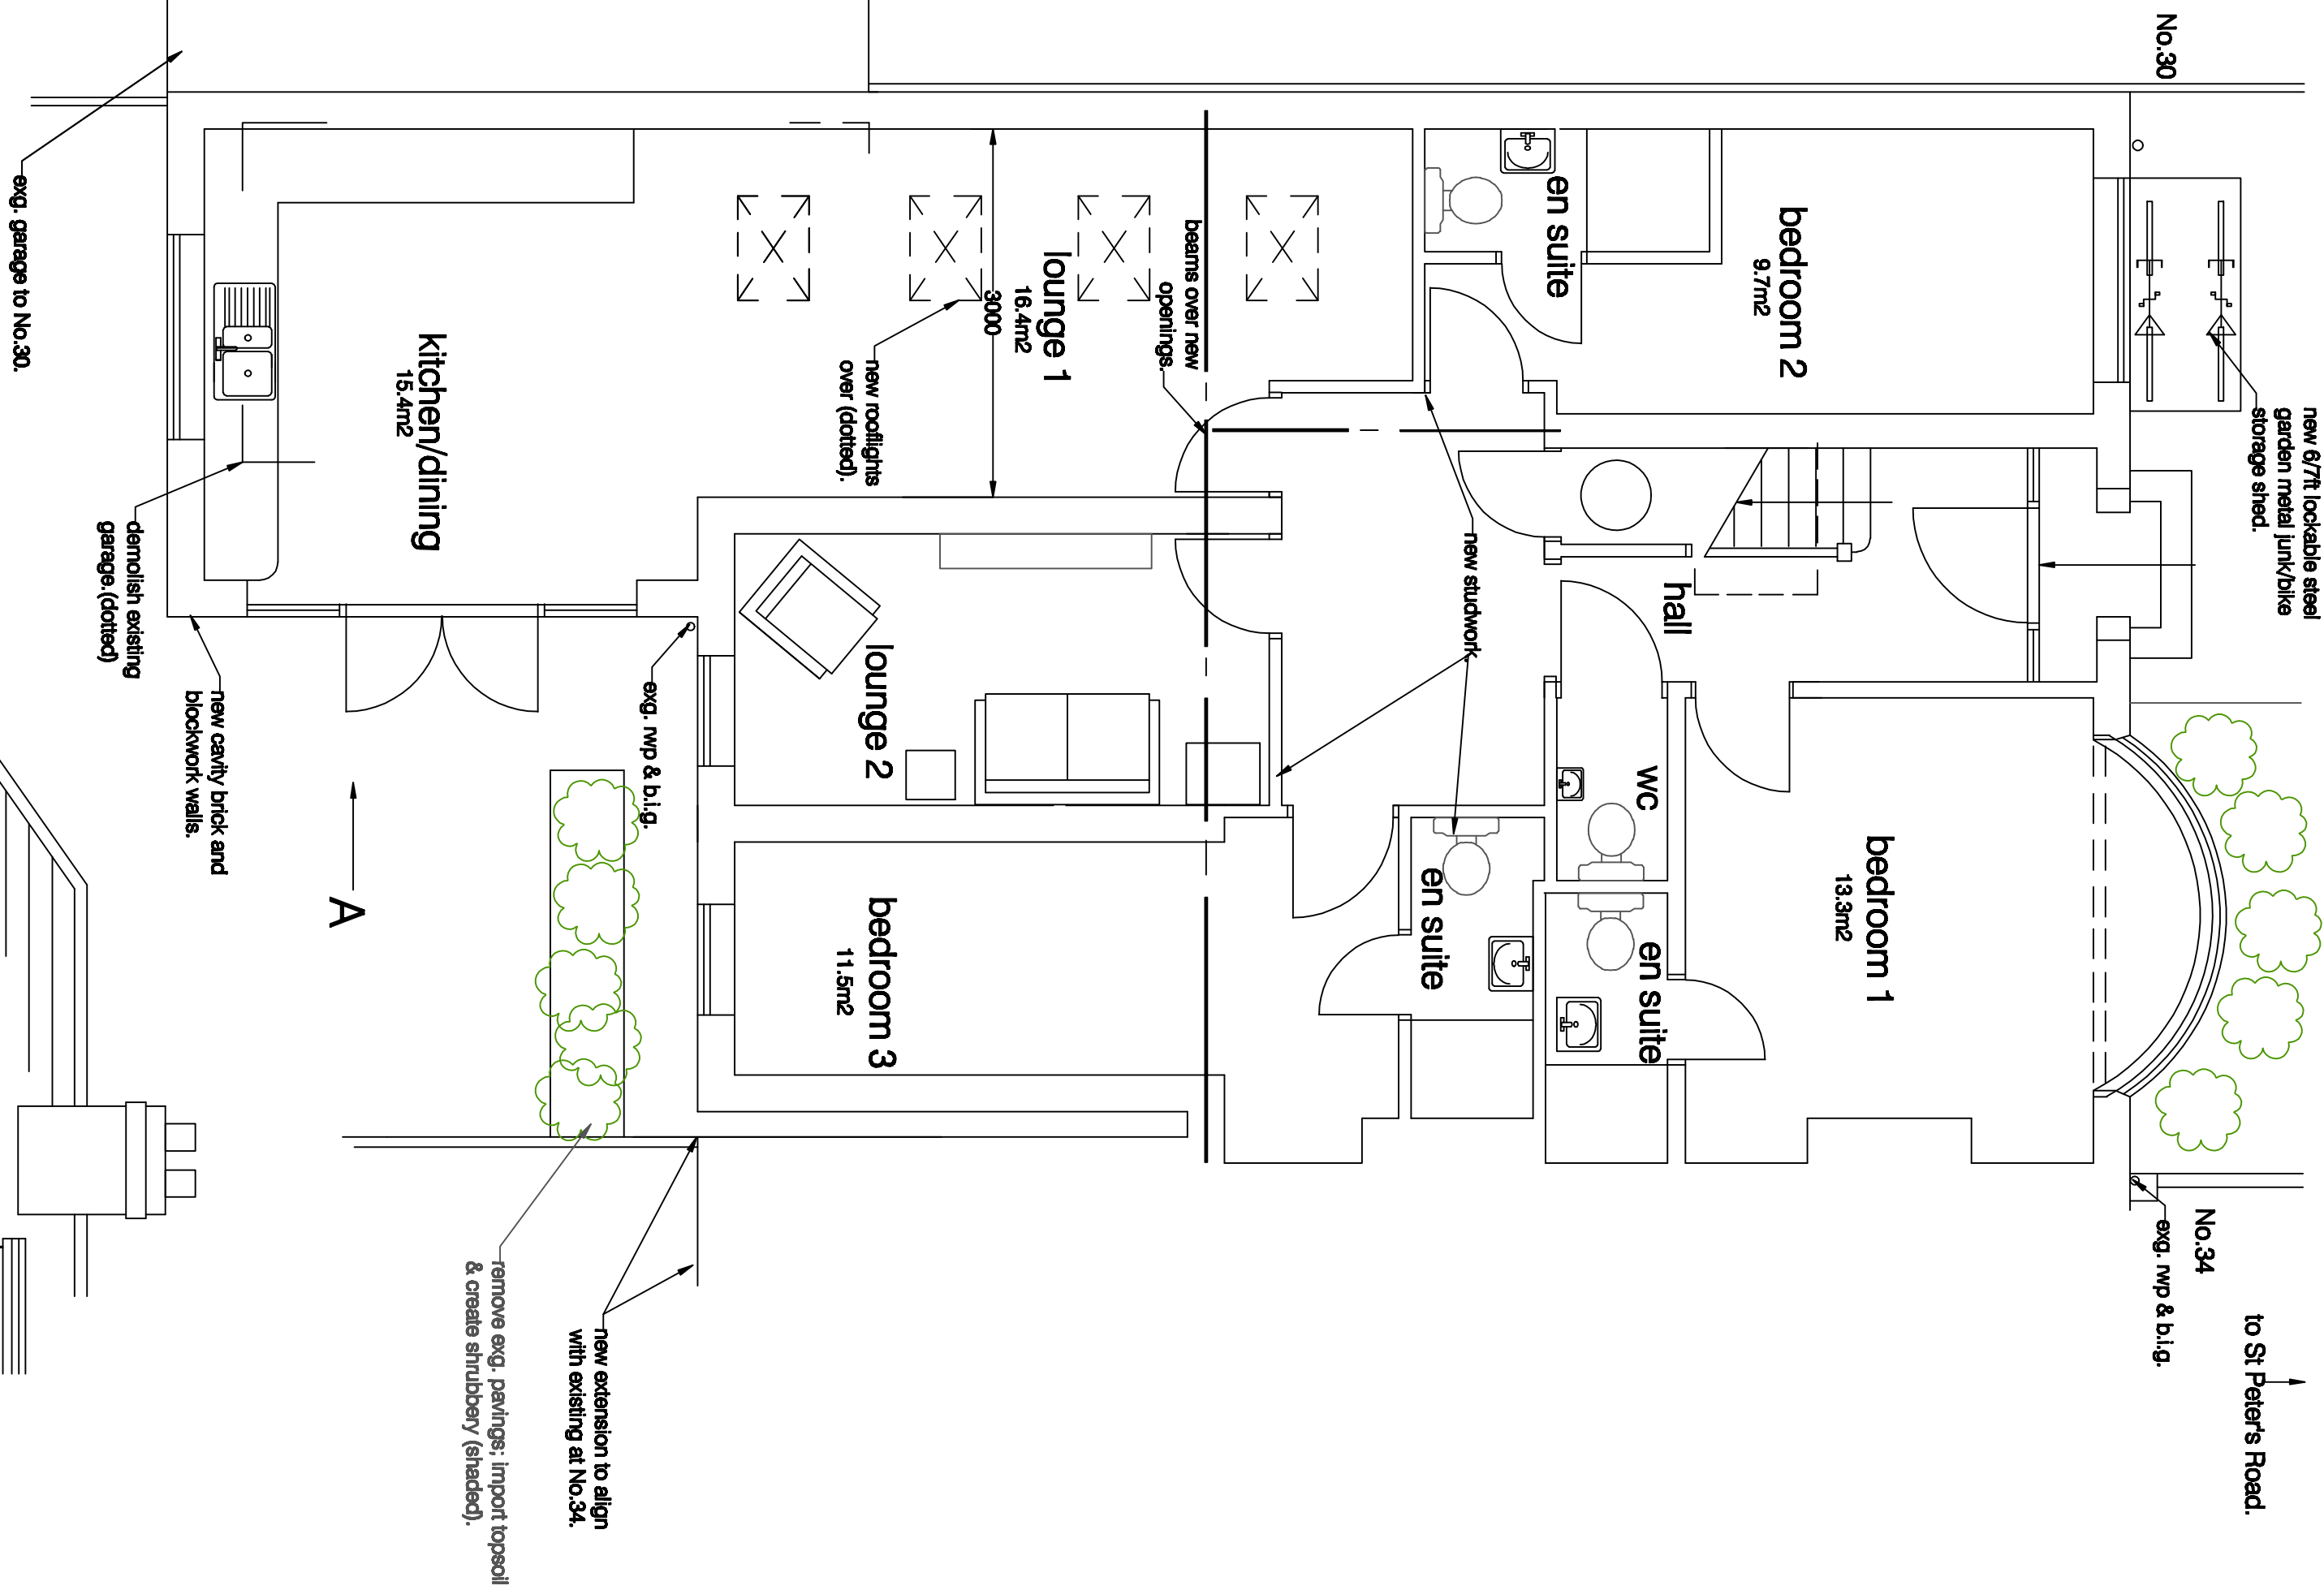


FIRST FLOOR

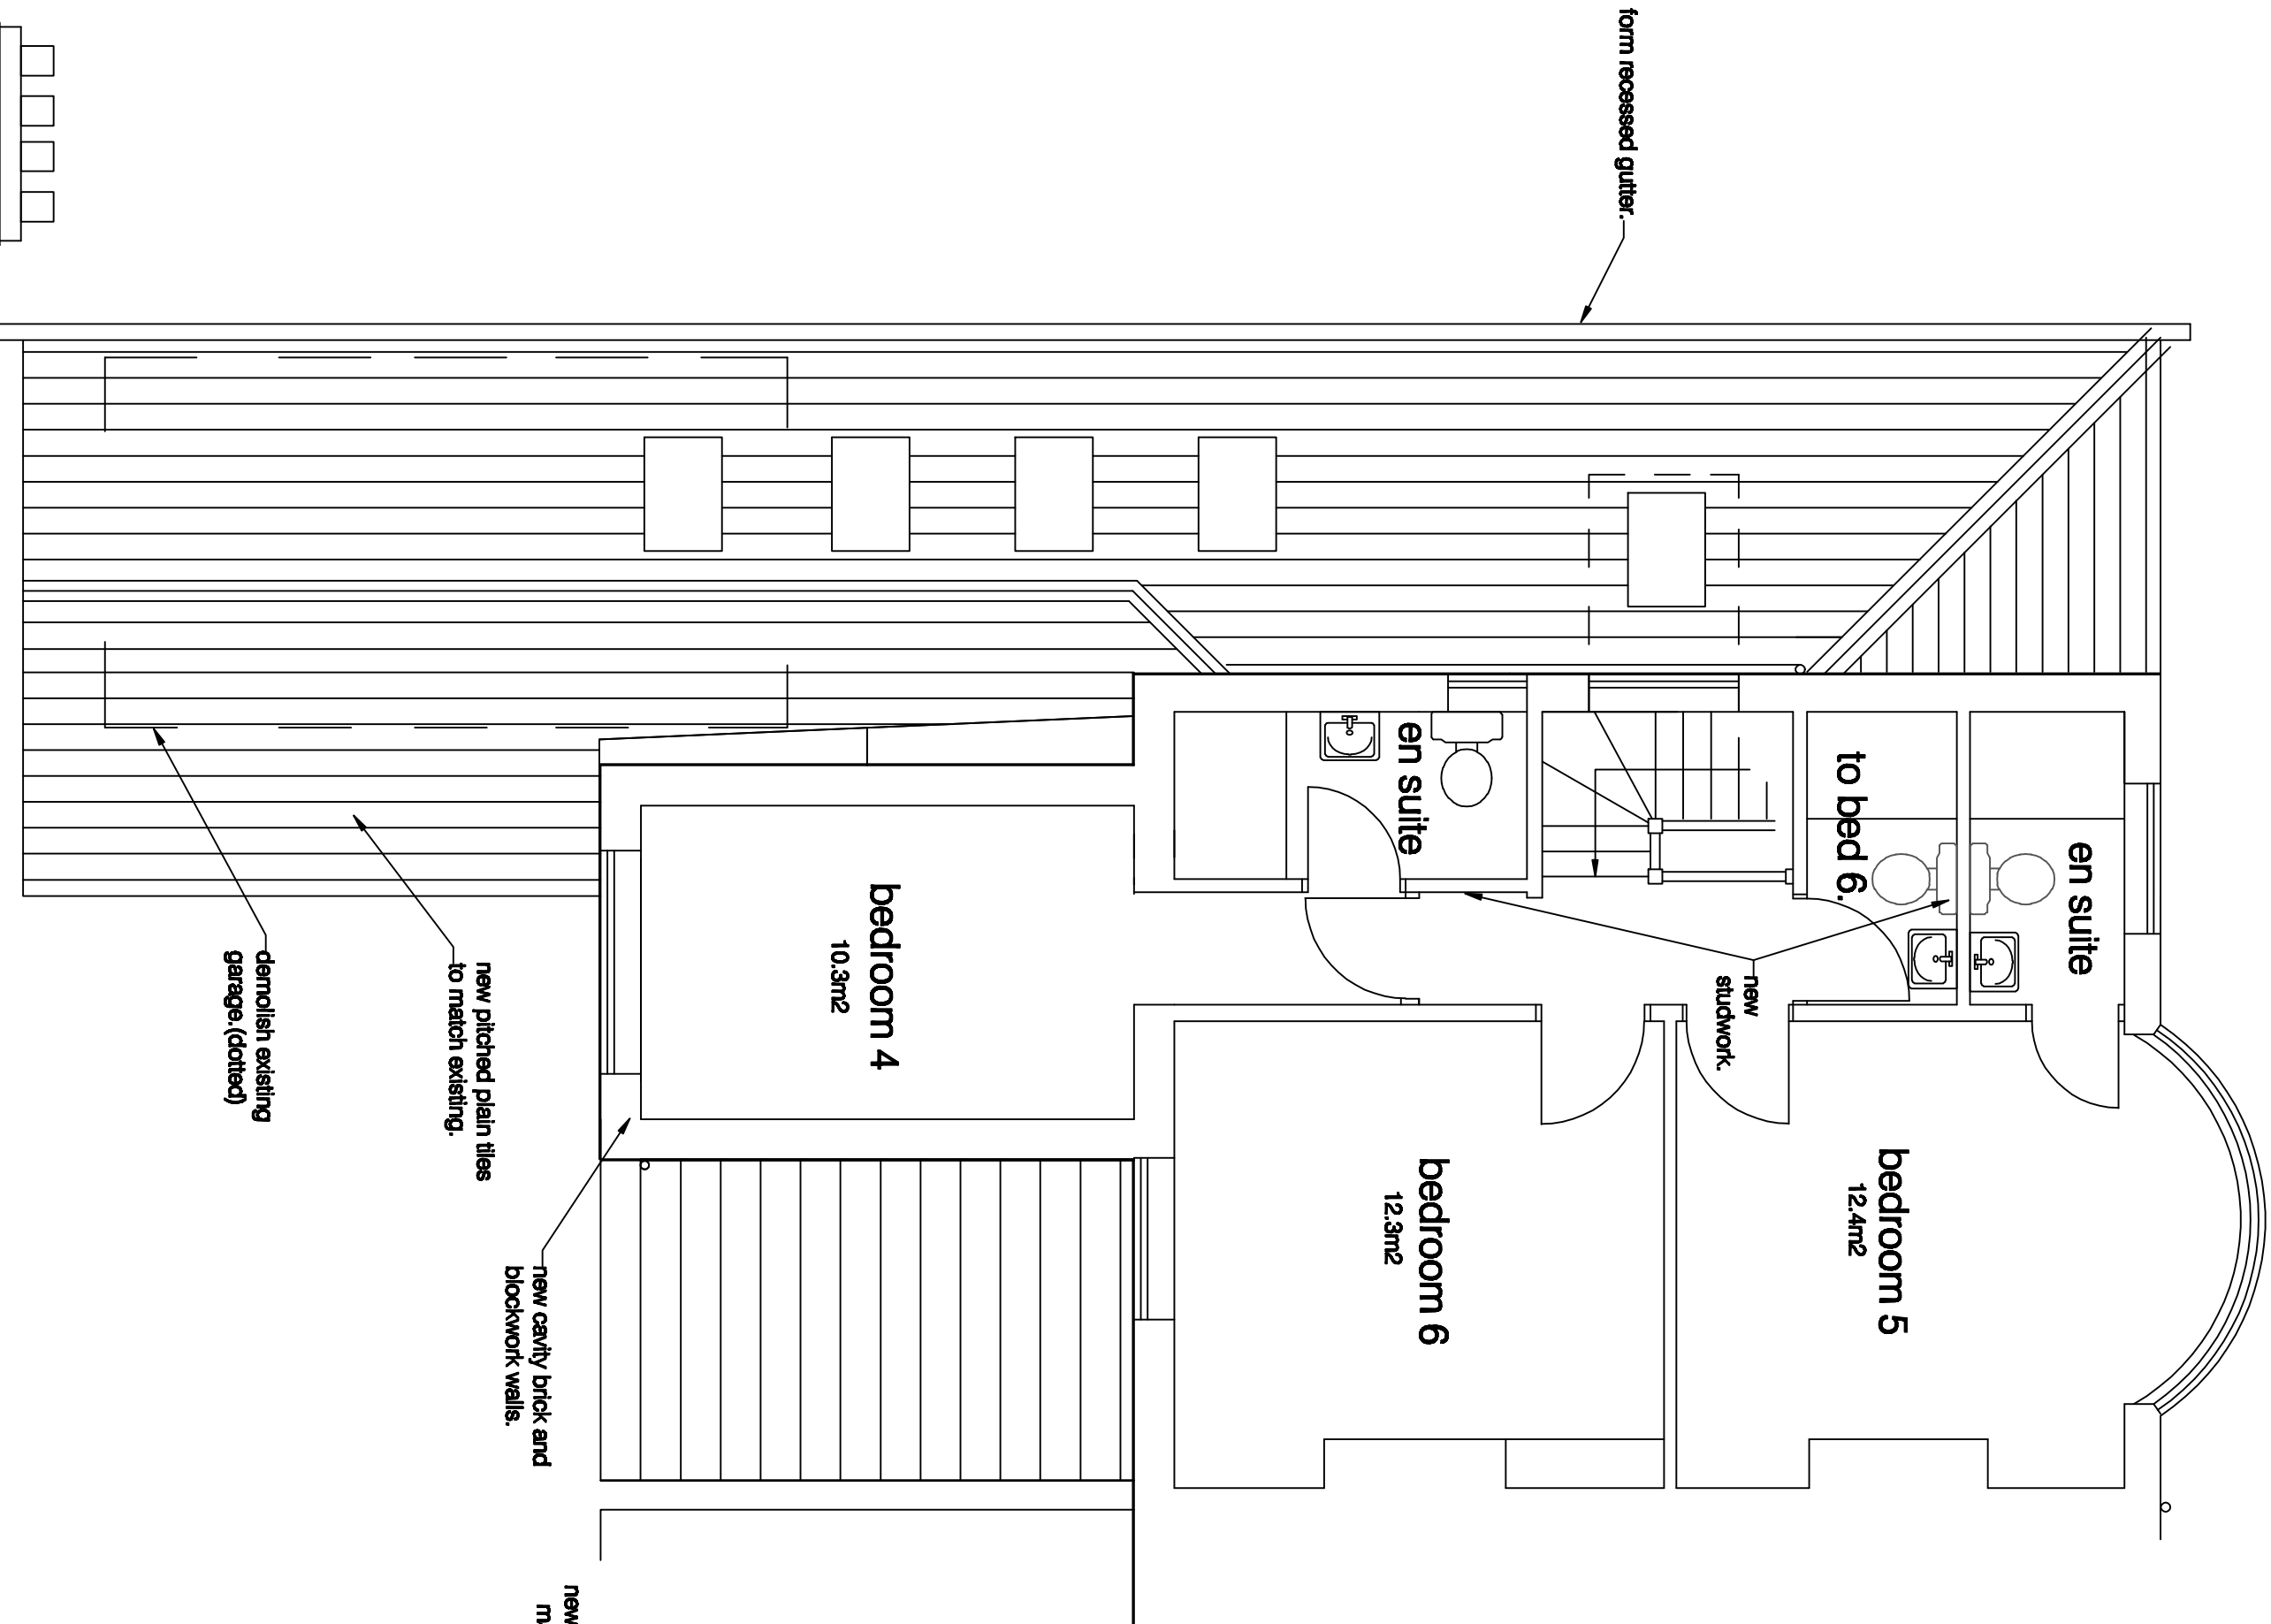


VIEW A

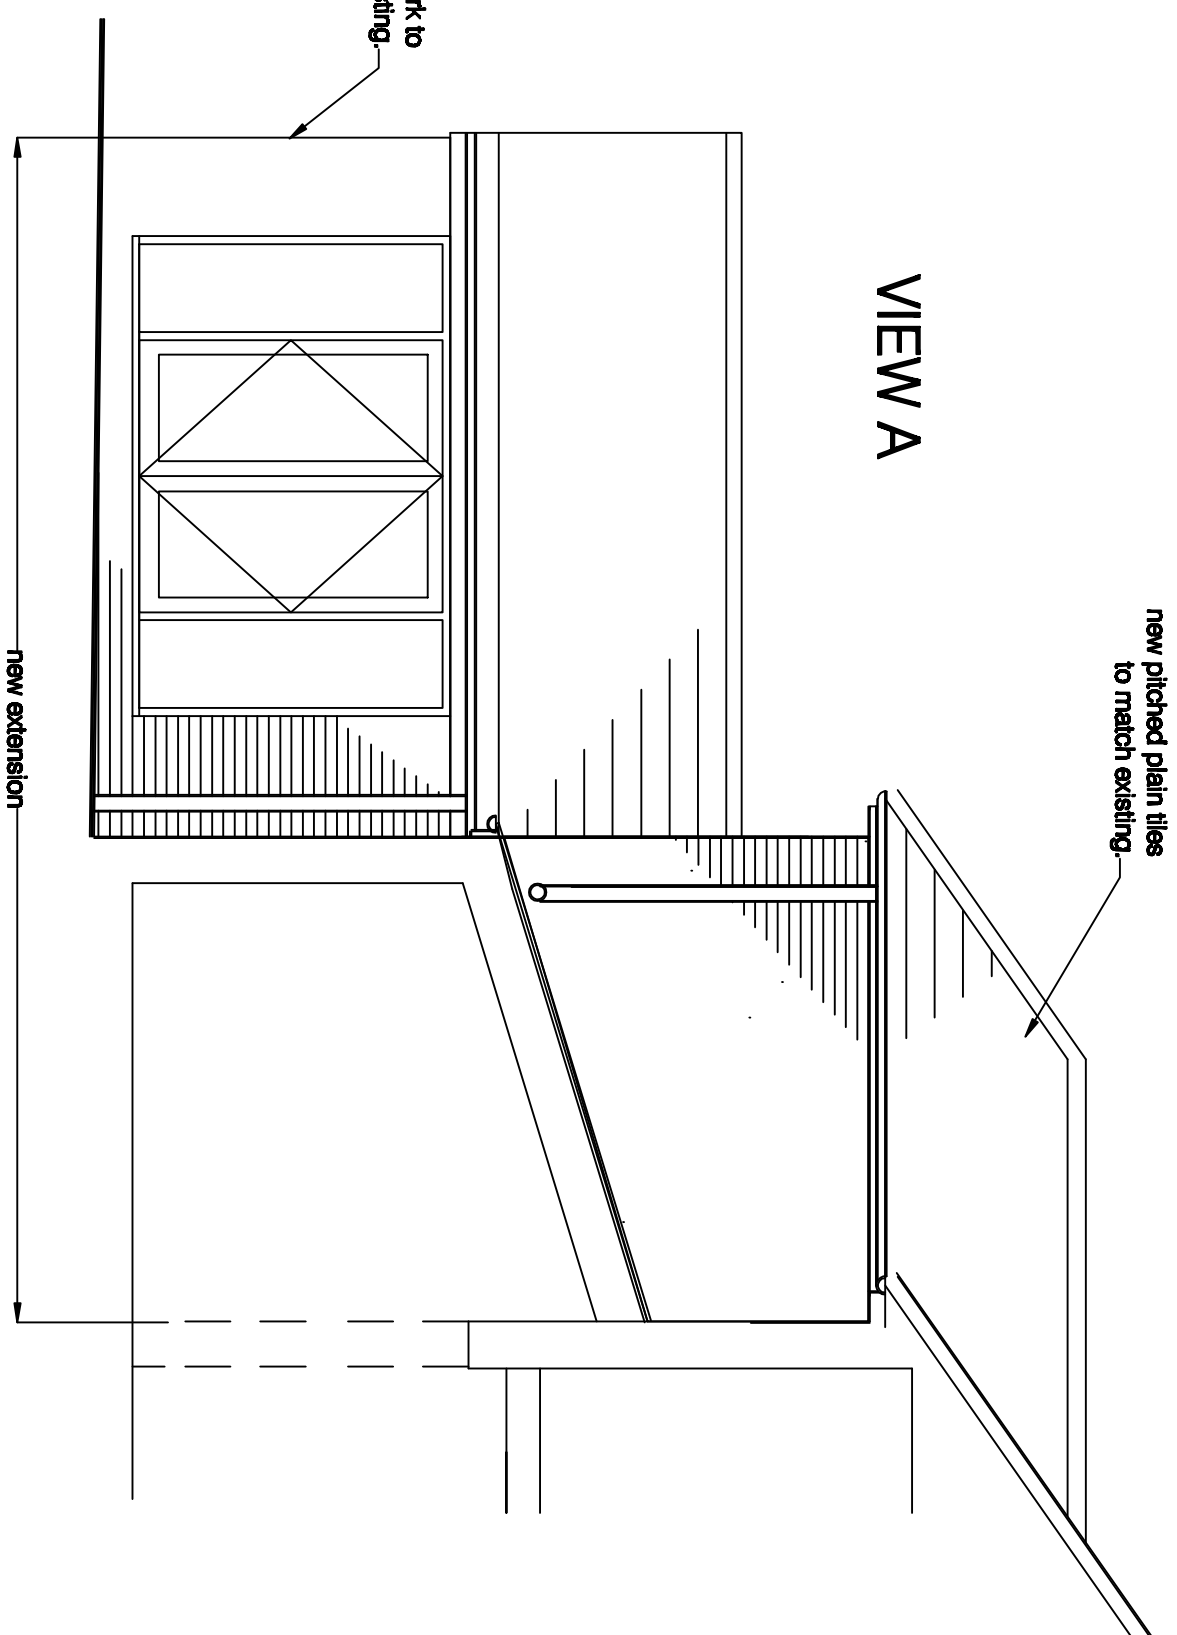


REAR

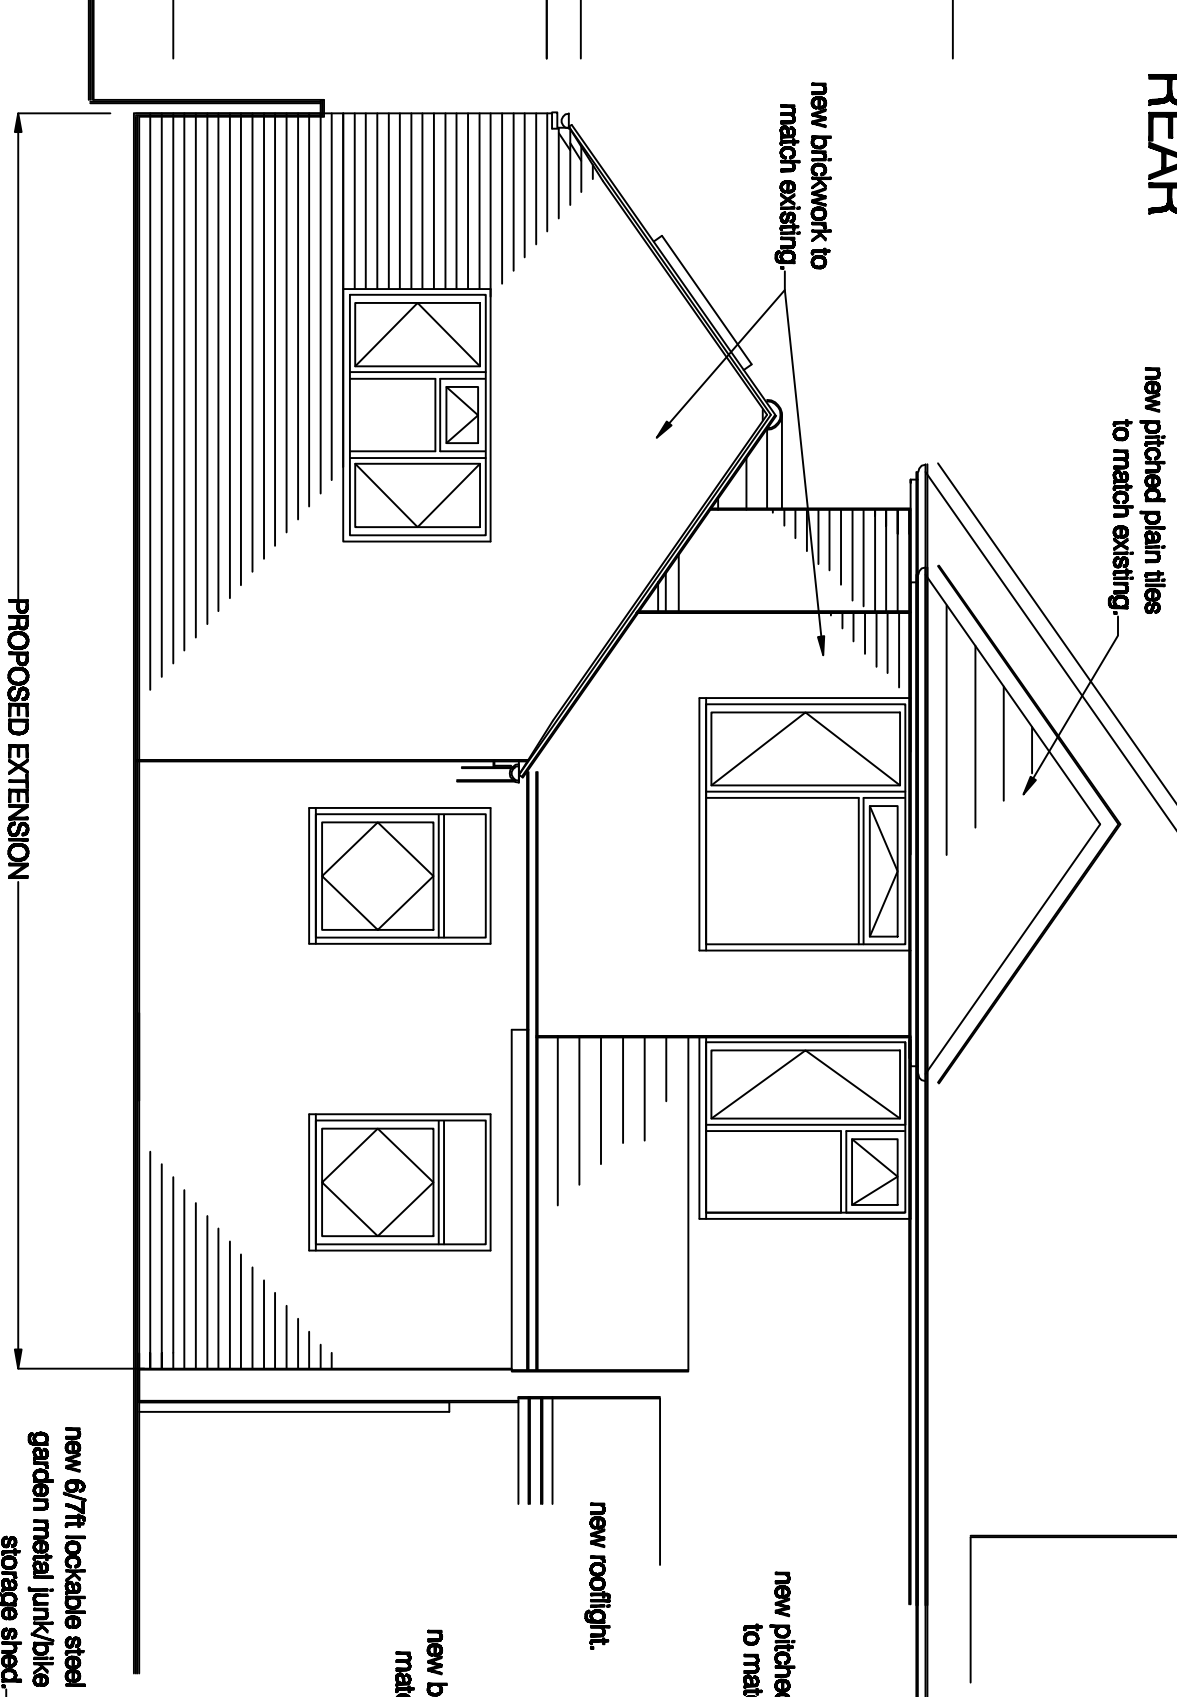

SIDE

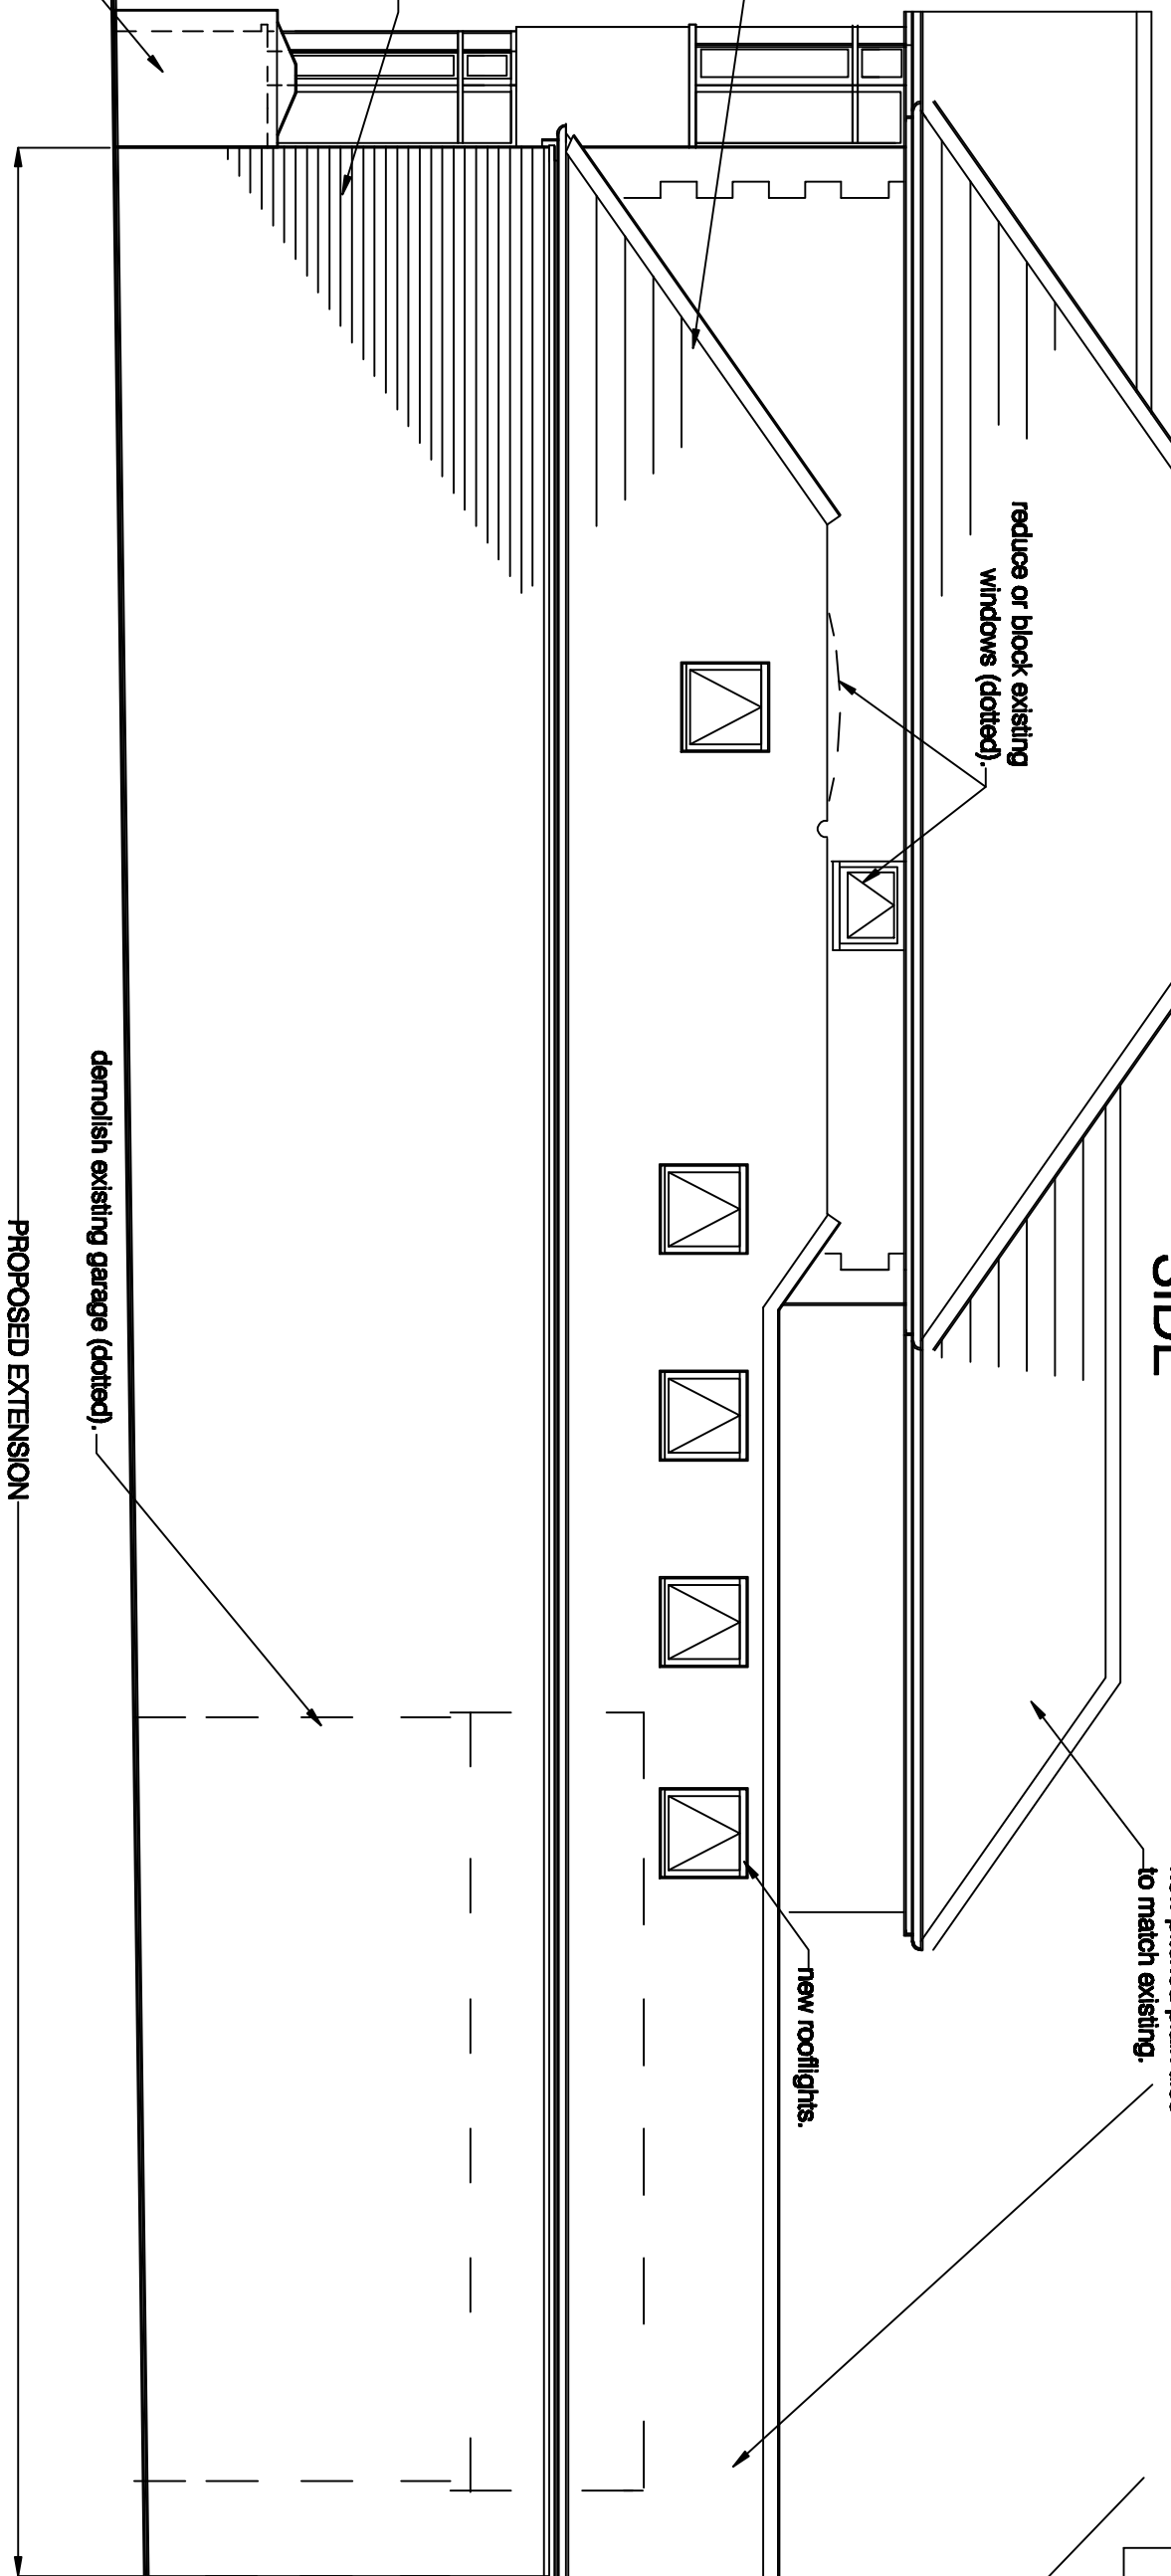

FRONT

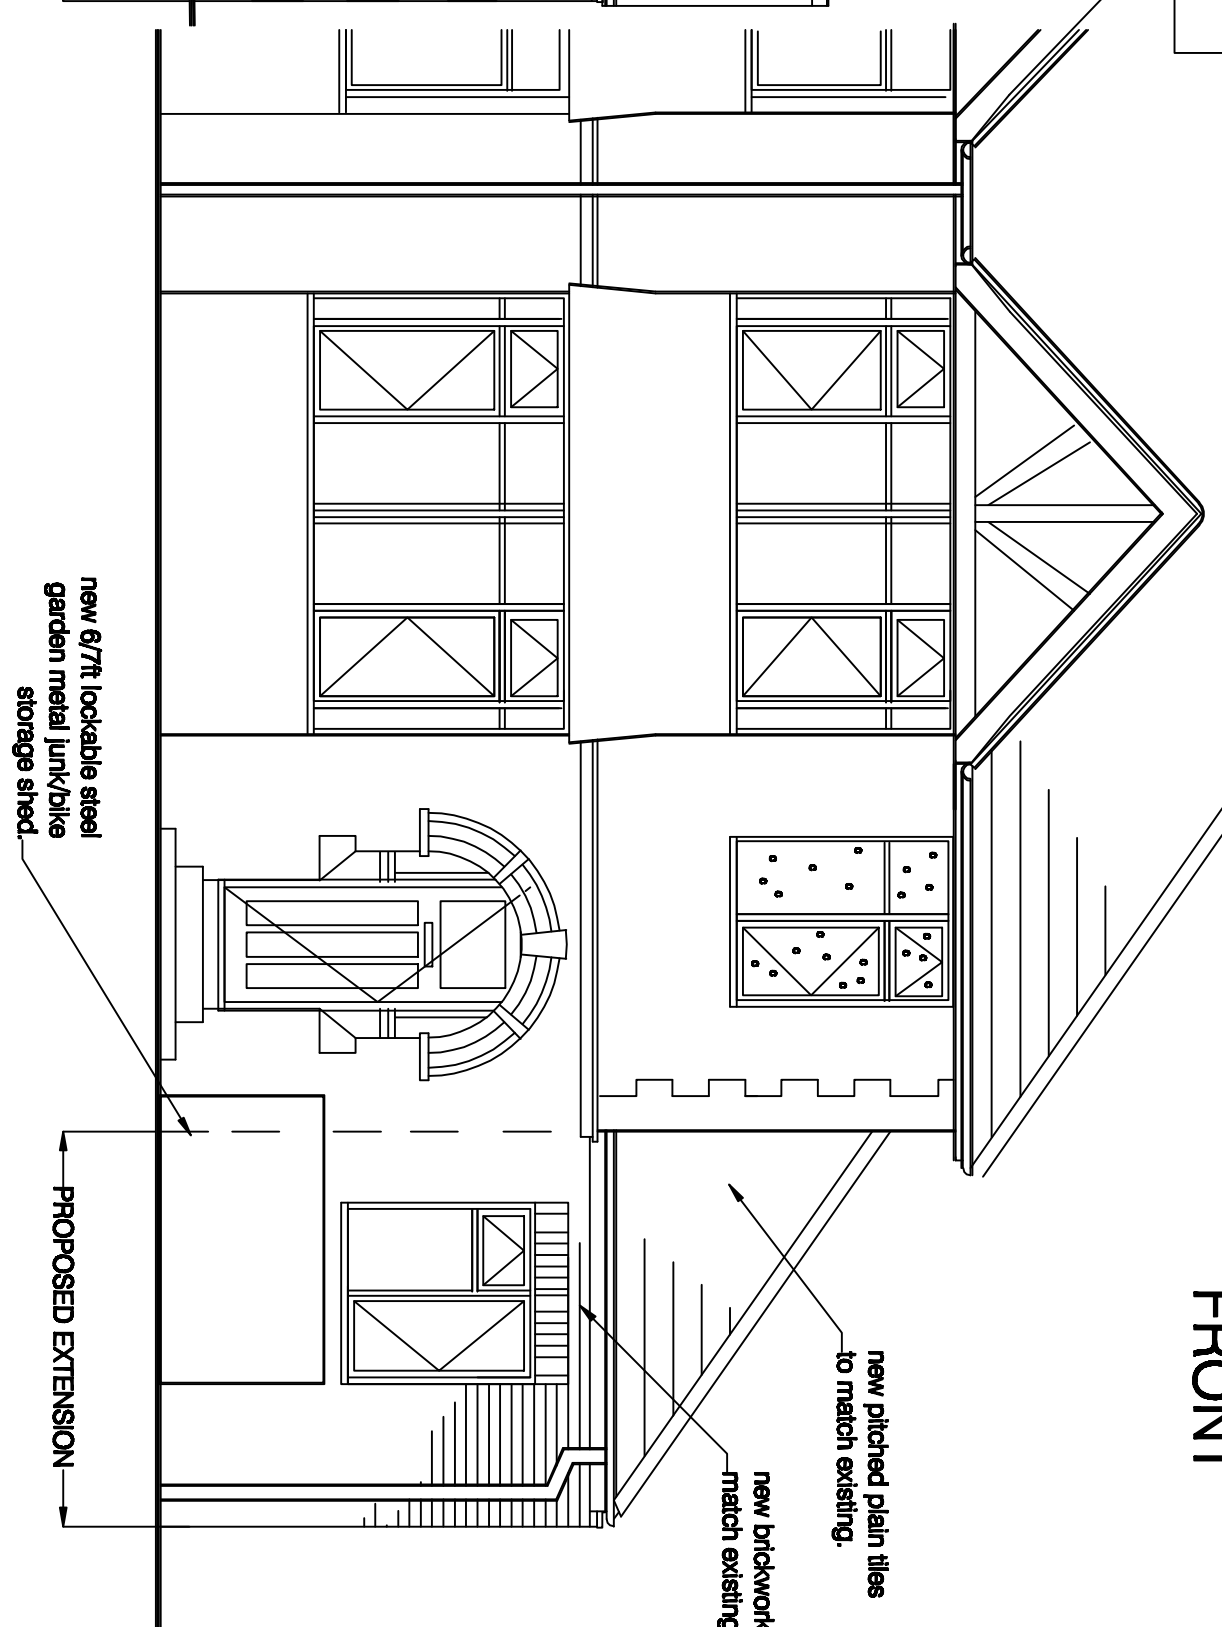

project
22 St Peter's Road
Reading, Berkshire

for
Mr S Tulail
Plans & Elevations as Proposed

Drawing no: 1397 / 2 / X

M D Howlett
architectural consultant

11 Prospect Street, Cavesham, Reading
Berkshire RG4 8JB. Tel: (0118) 947 7117
Email: pmaarc@globelnet.co.uk

Date: October 2025

SCALE: 1:50@A1 & 1:100@A3

0 1 2 metres