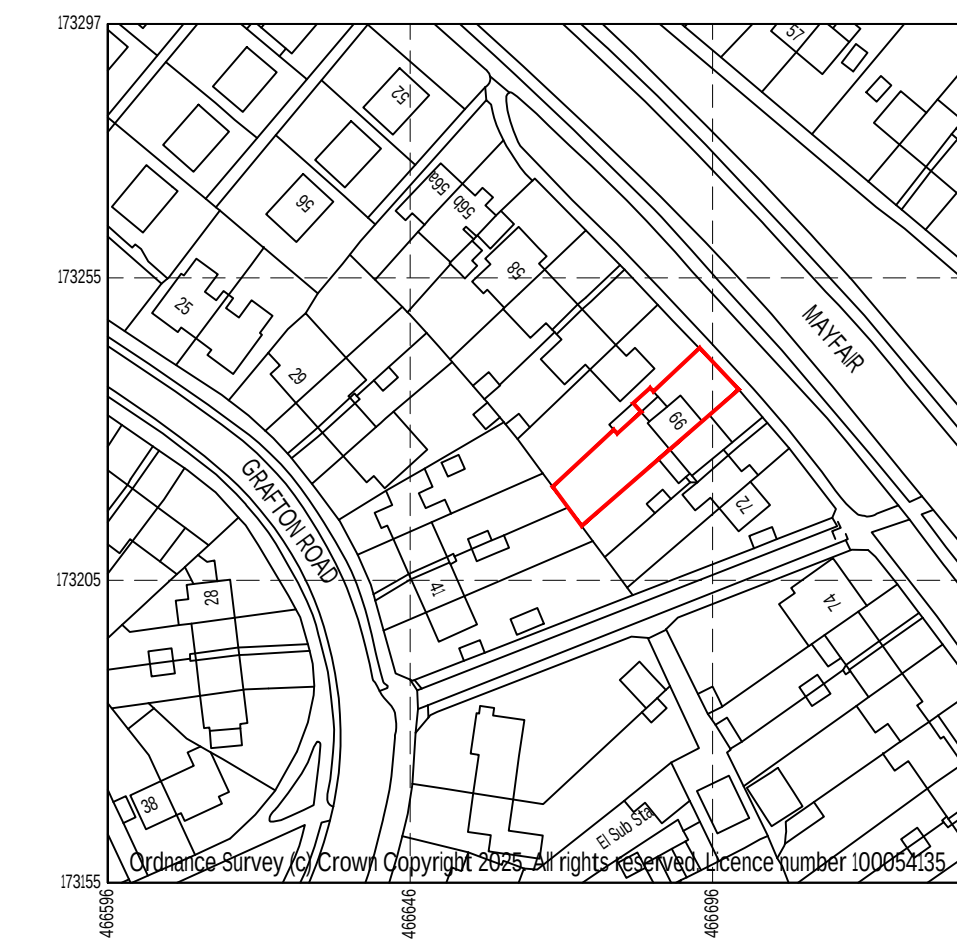
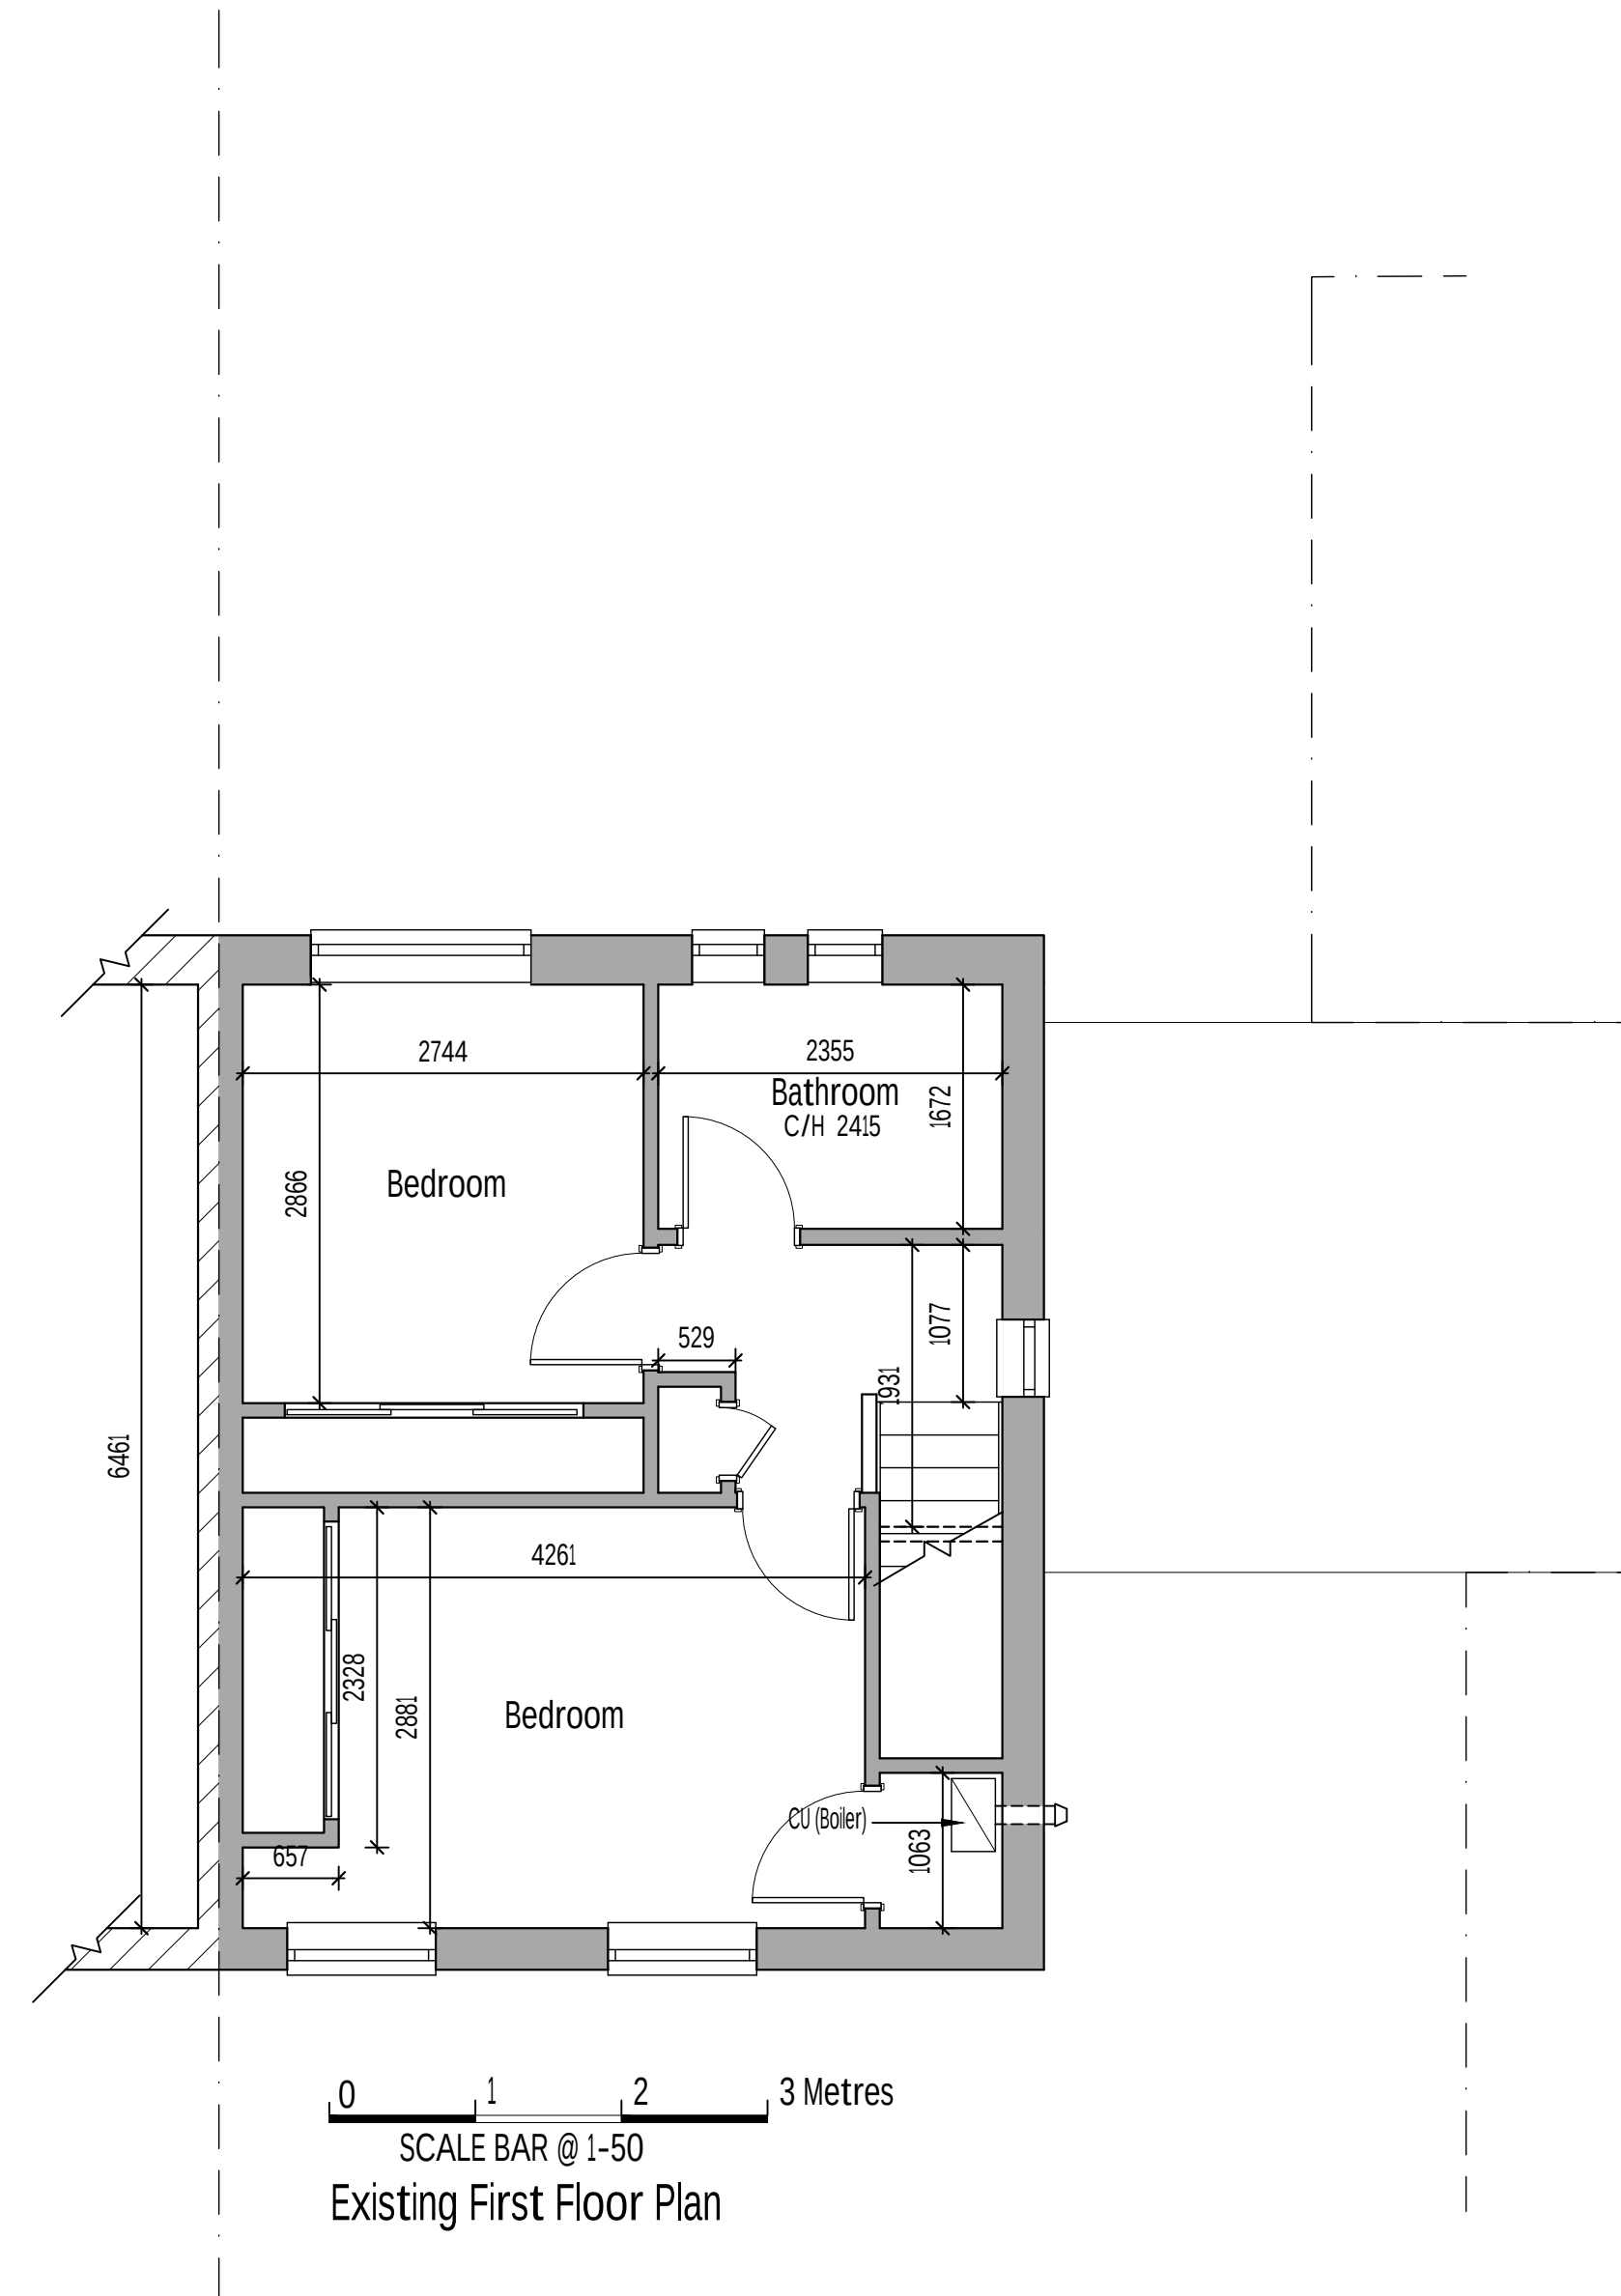
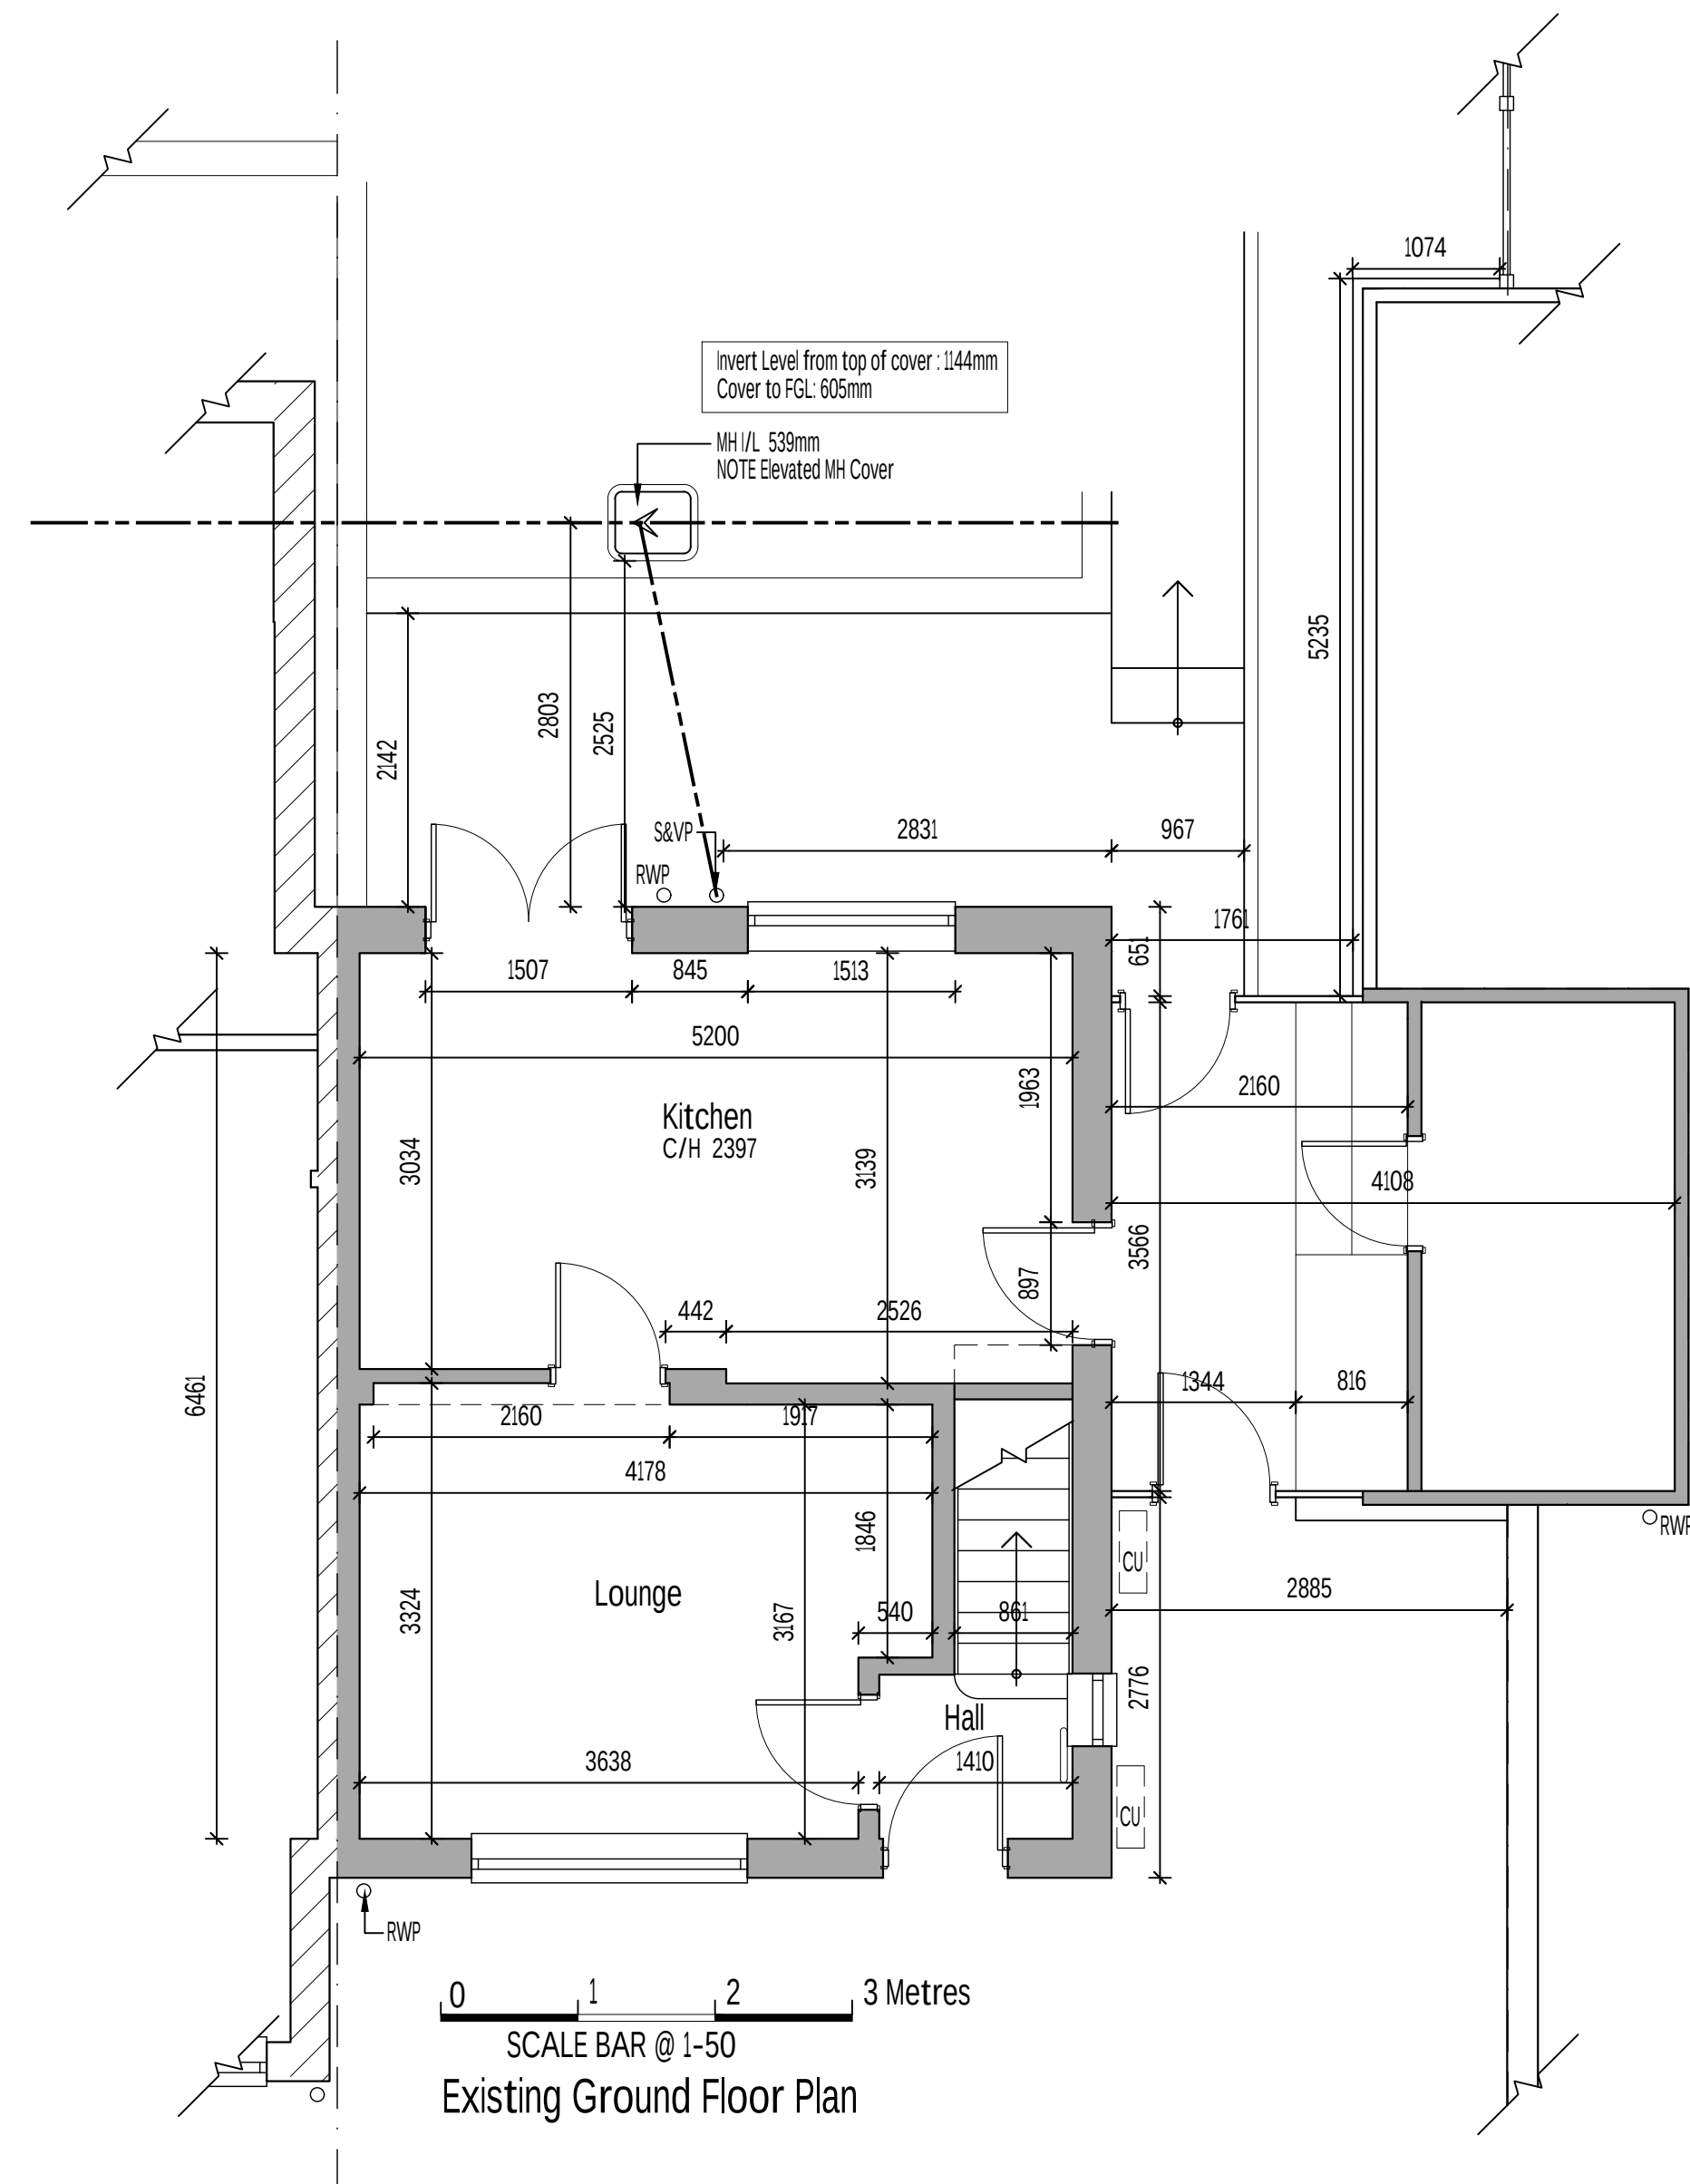
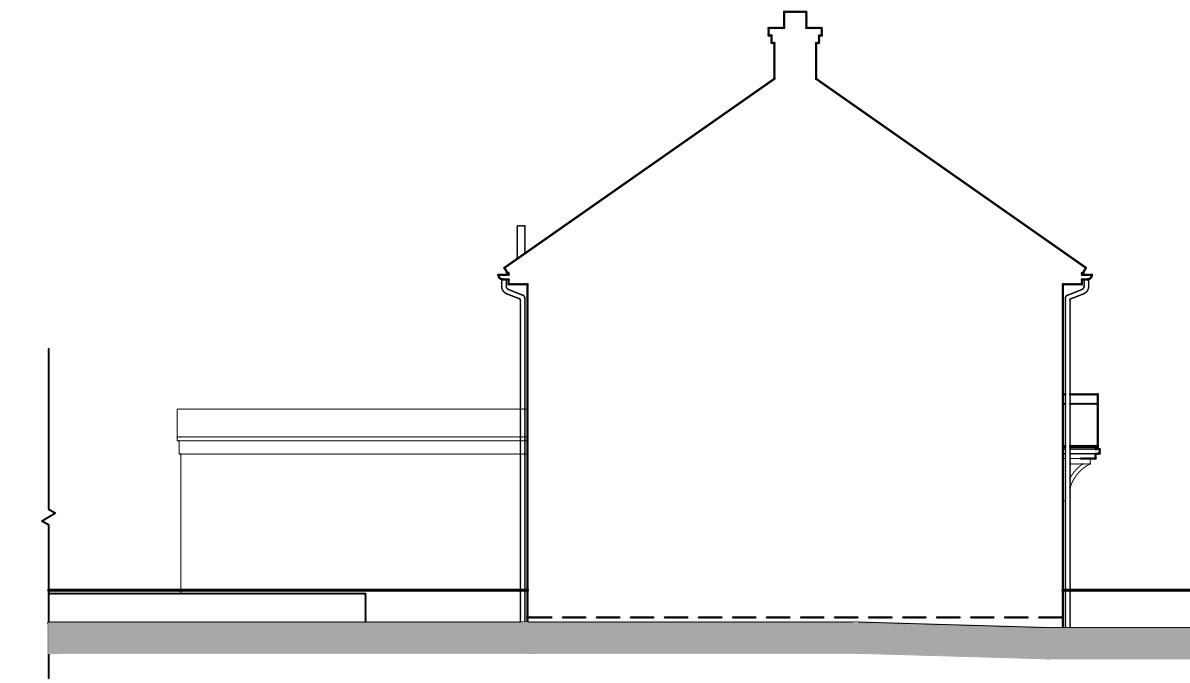
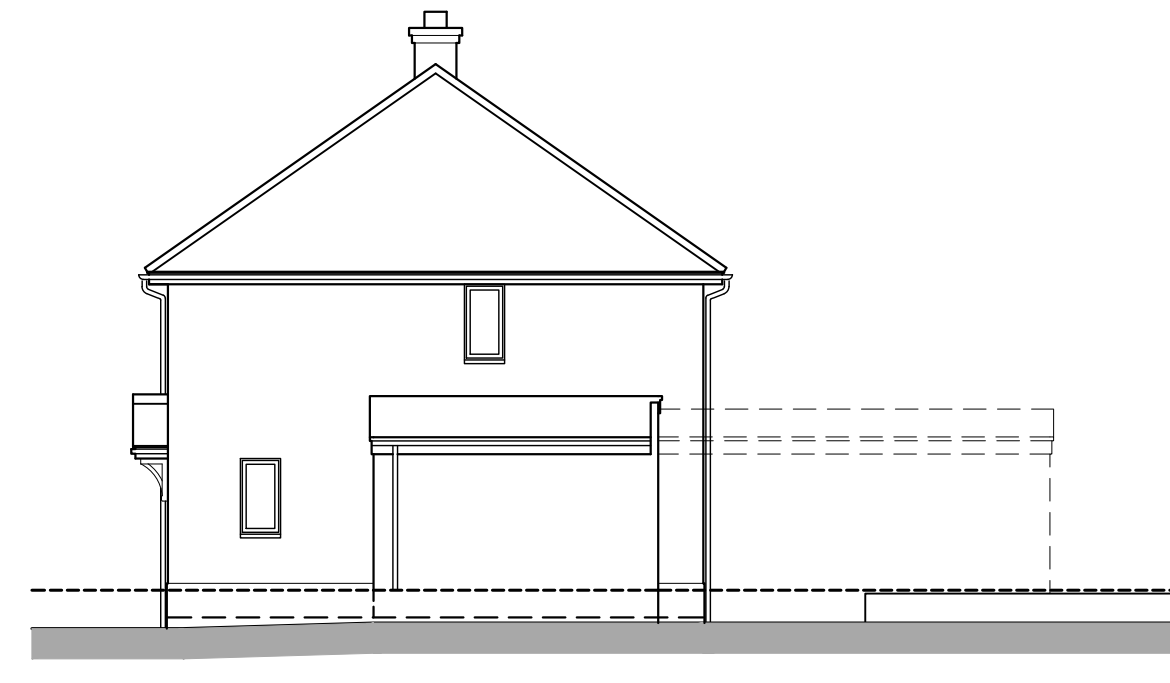


REVISIONS		
Rev.	Description	Date

JOB TITLE

66 Mayfair, Tilehurst
Reading, RG30 4RD

TITLE

Existing Plans & Elevations

SCALE	DATE	DRAWING No.
1:50 1:100	November 2025	01