


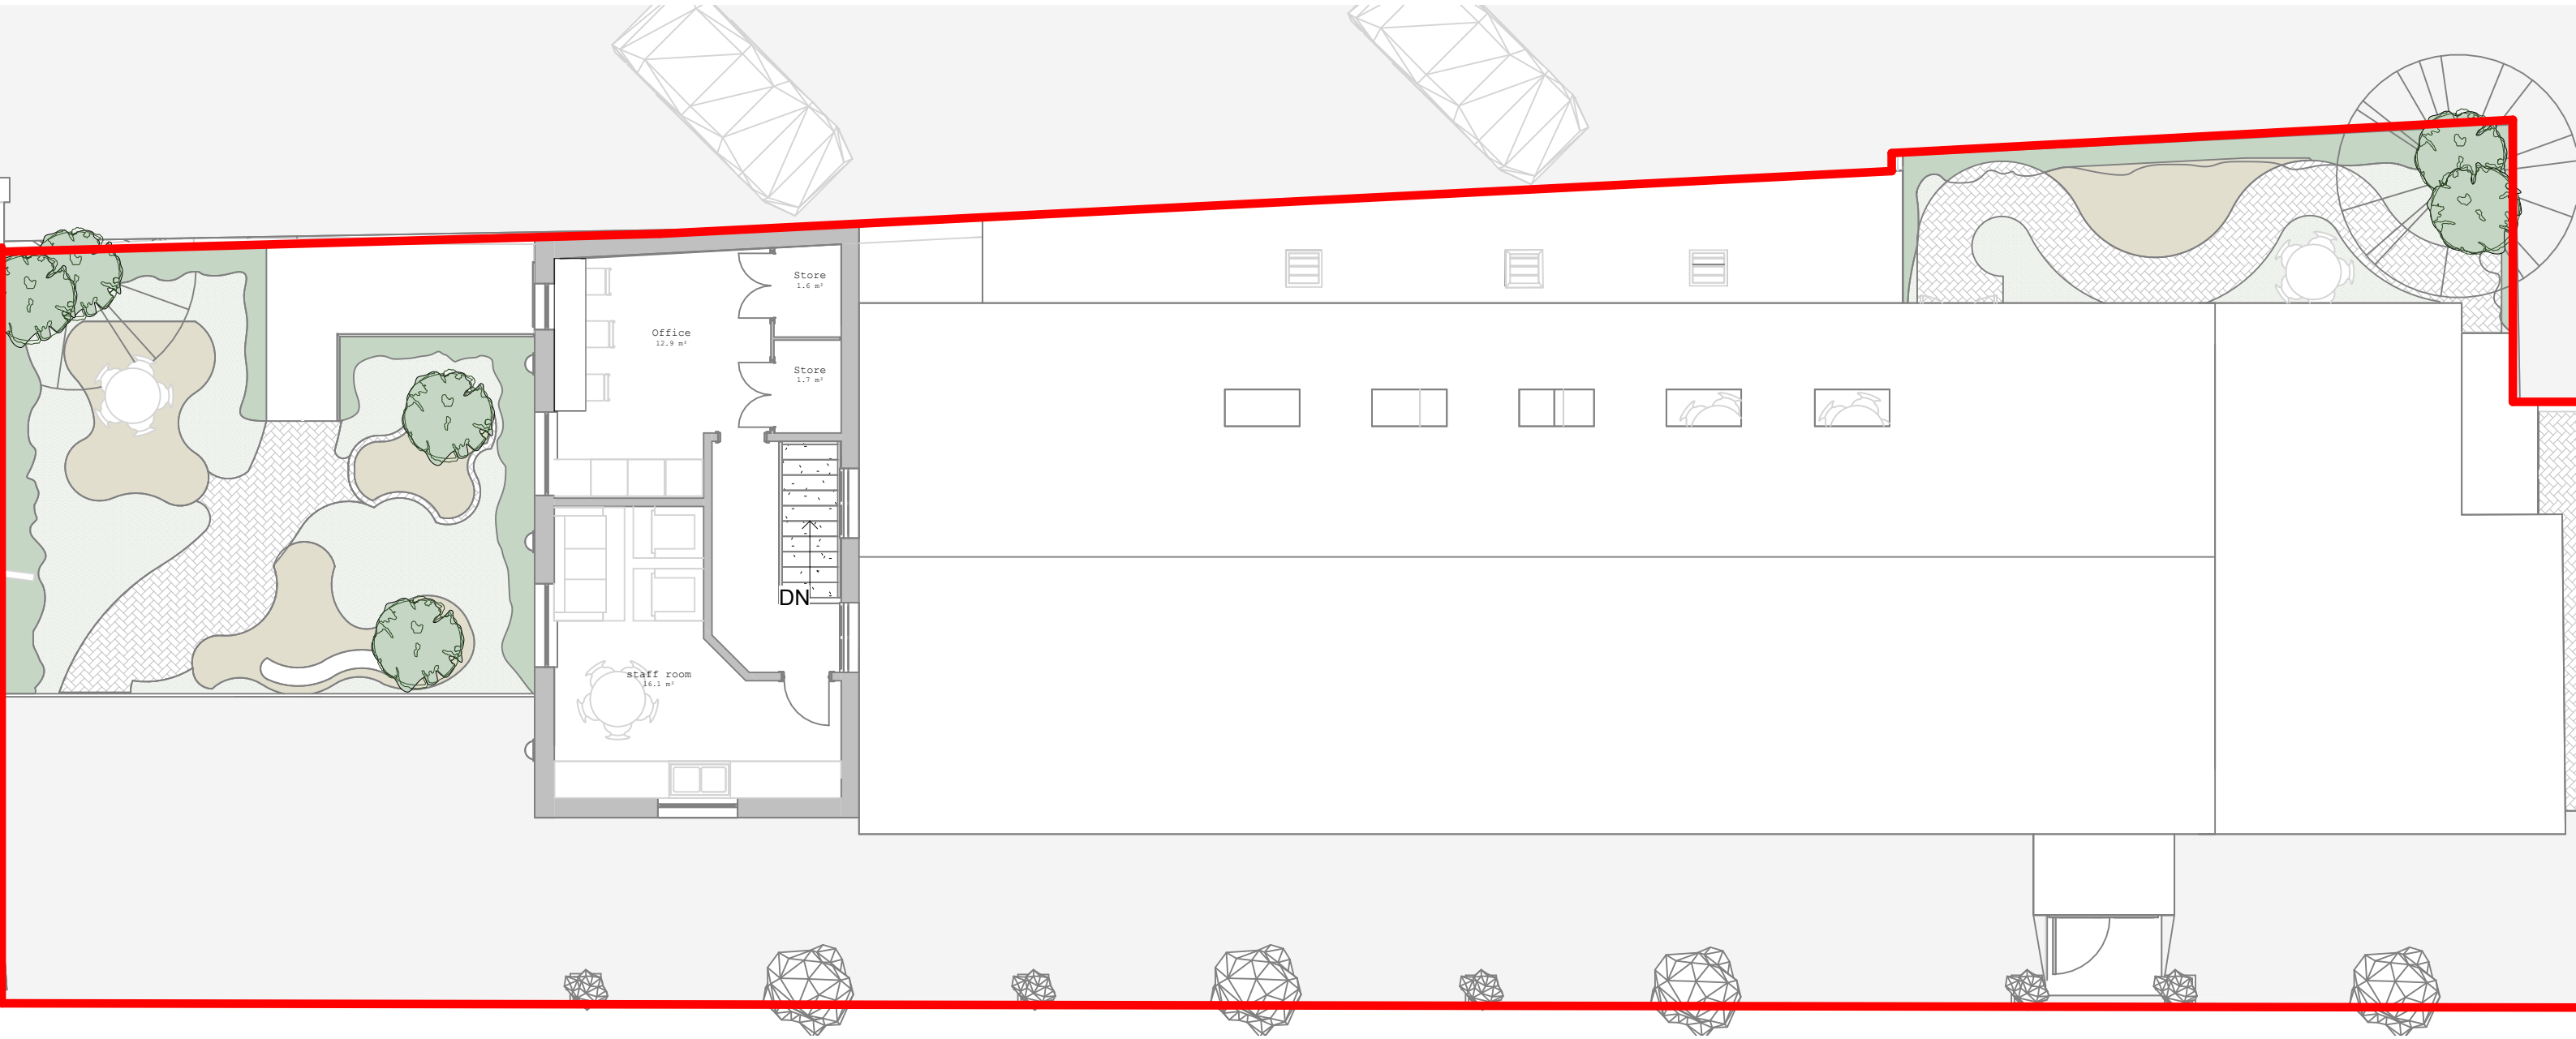

REVISION	DATE	DESCRIPTION
P1	26.11.25	P1
P2	11.12.25	P2

Collaborating with:
Owner

Job: Drawing: Revision:
1148 03-11 P2

Project:
**Walford Hall,
Carey Street, Reading**
Drawing:
**Proposed GA Plan - First
Floor**

Date: Status:
12.25
Drawn By: Checked By:
SJ EM

colony

RIBA 
Chartered Practice

Colony Architects Ltd.
The Wine Store, Brewery
Court, Theale, Reading, RG7 5AJ
+44 (0)118 380 0328
hello@colonyarchitects.com
colonyarchitects.com

