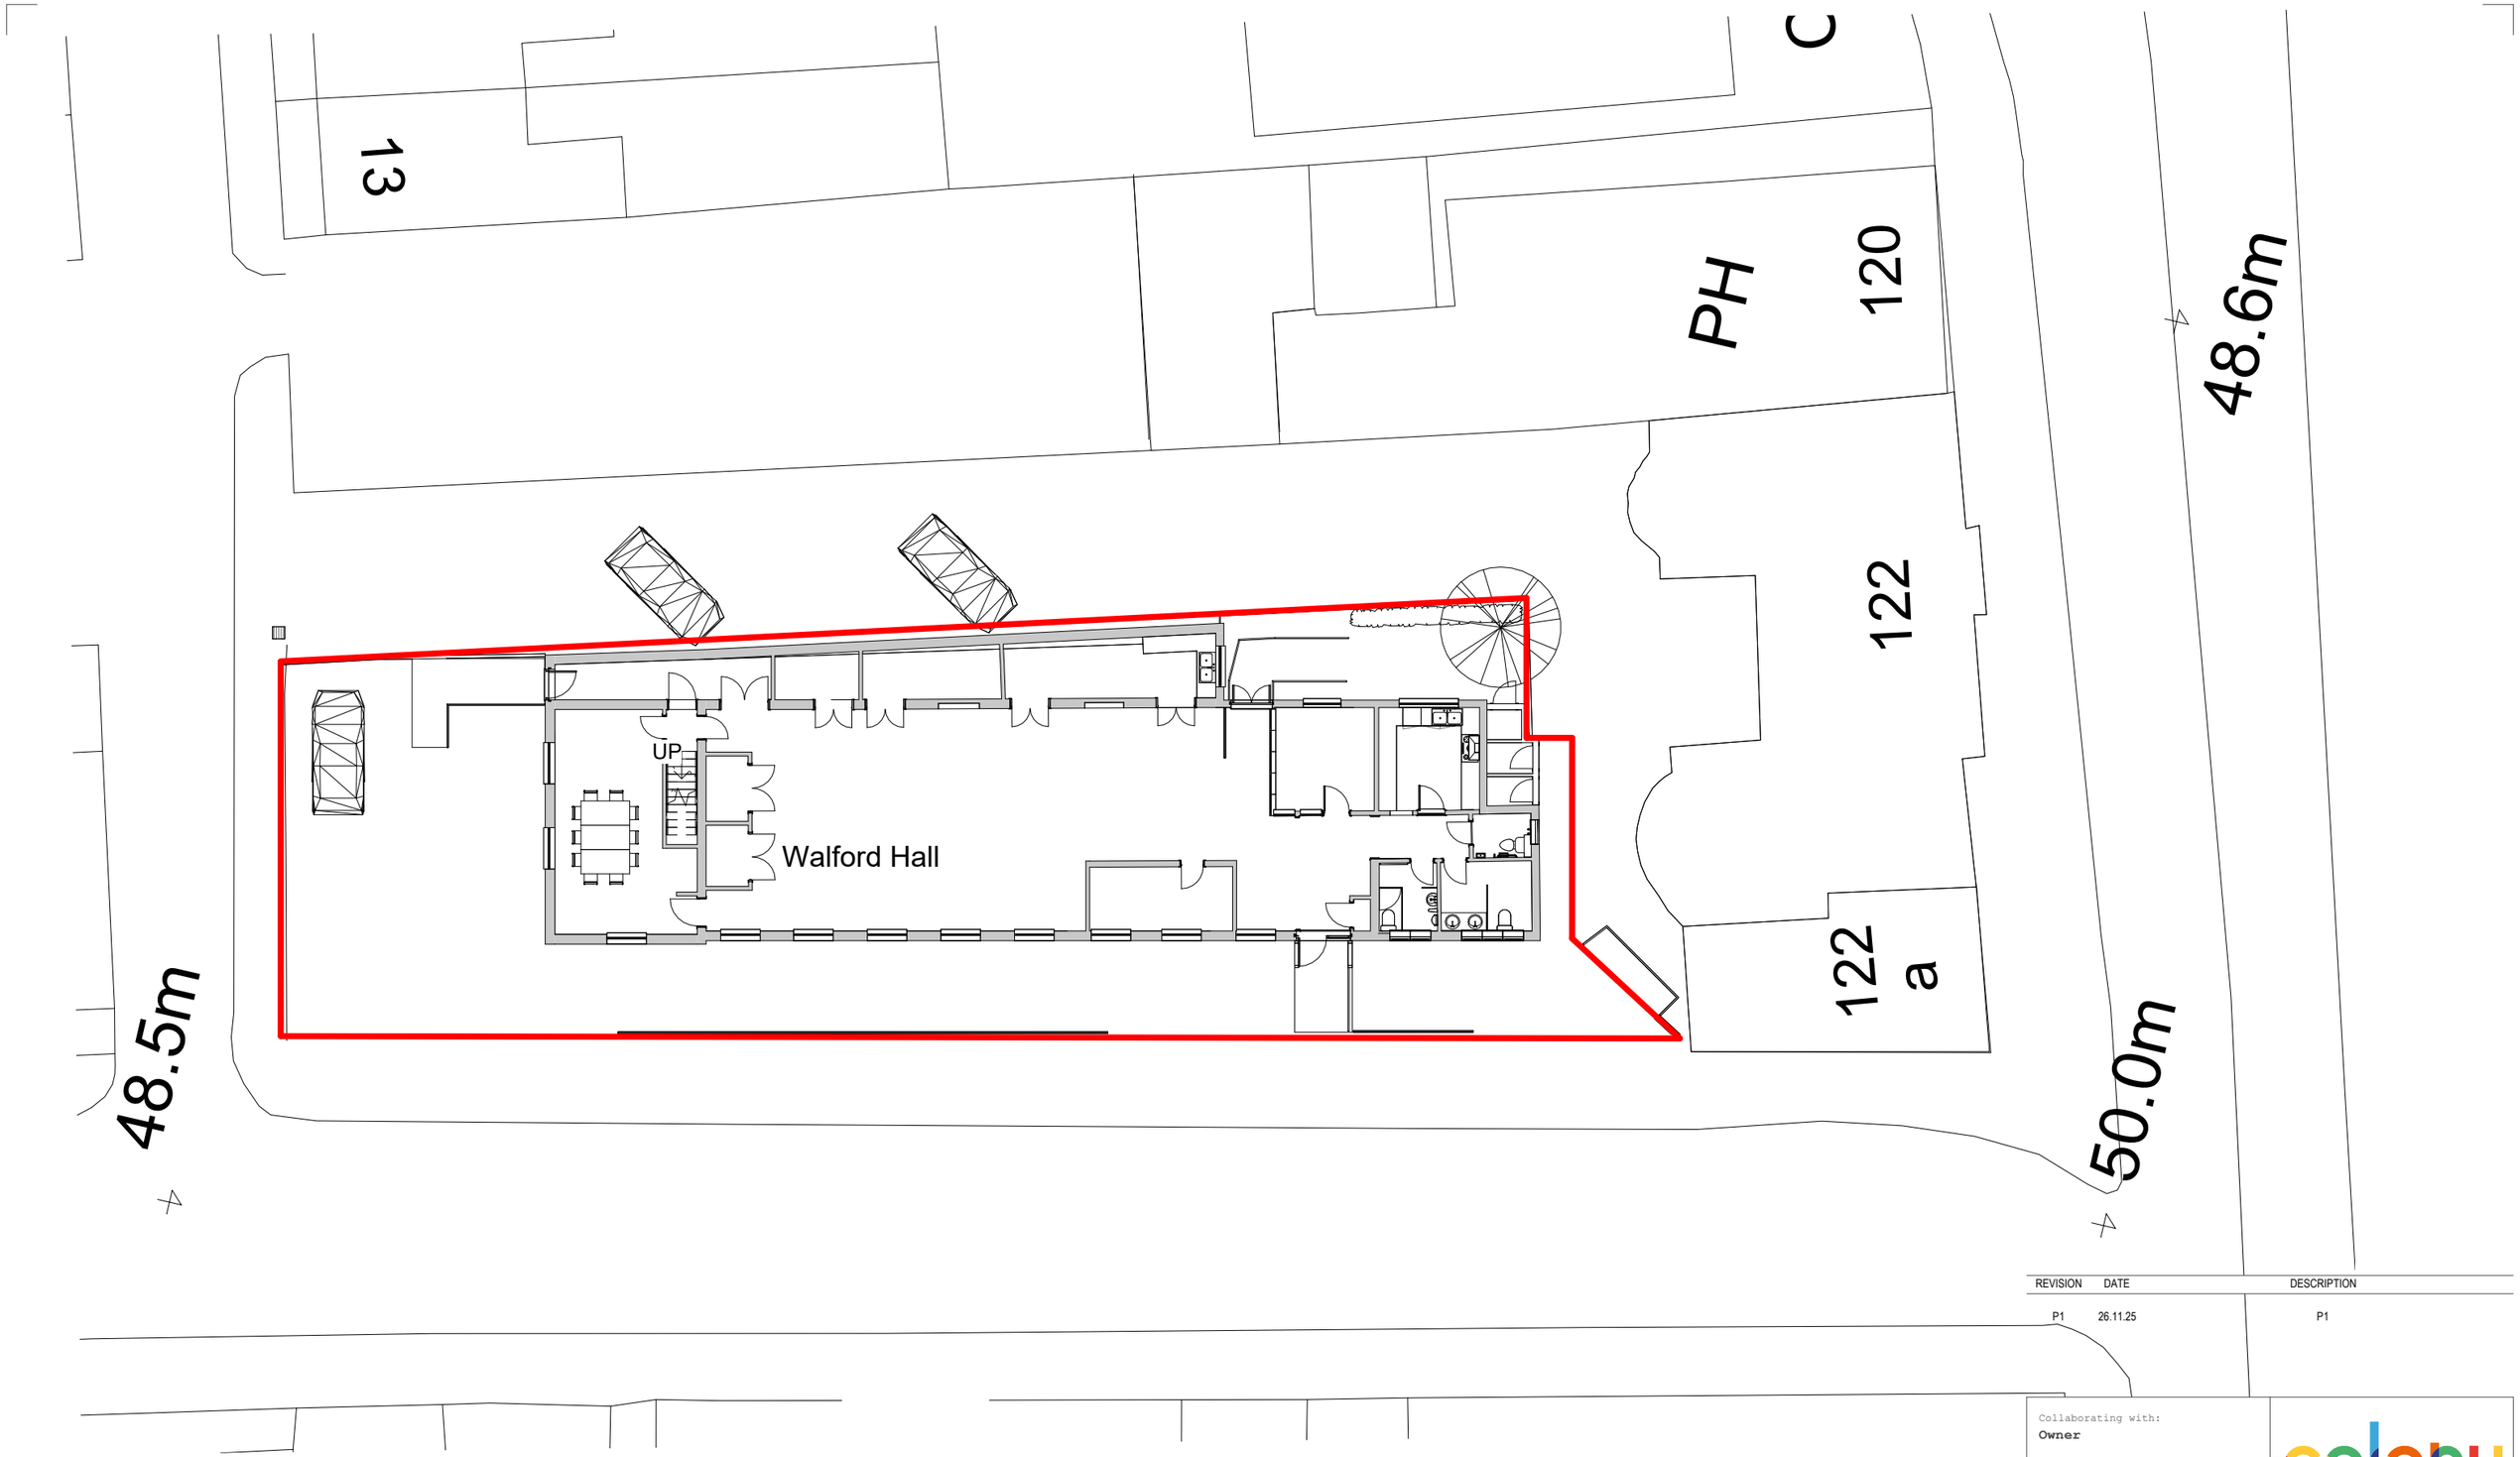

REVISION	DATE	DESCRIPTION
P1	26.11.25	P1

N

Site boundary

1 : 200 | 10m | 20m | 30m | 40m | 50m | 1:500

Collaborating with:
Owner

Job: **1148** Drawing: **02-01** Revision: **P1**

Project:
Walford Hall,
Carey Street, Reading

Drawing:
Existing Block Plan

Date: **11.25** Status:

Drawn By: **SJ** Checked By: **EM**

colony

RIBA Chartered Practice

Colony Architects Ltd.
The Wine Store, Brewery Court,Theale, Reading, RG7 5AJ
+44 (0)118 380 0328
hello@colonyarchitects.com
colonyarchitects.com