


Legend:

- ① Proposed Close board fence
- ② Proposed hit and miss brick wall
- ③ Proposed entrance porch
- ④ Proposed lighting

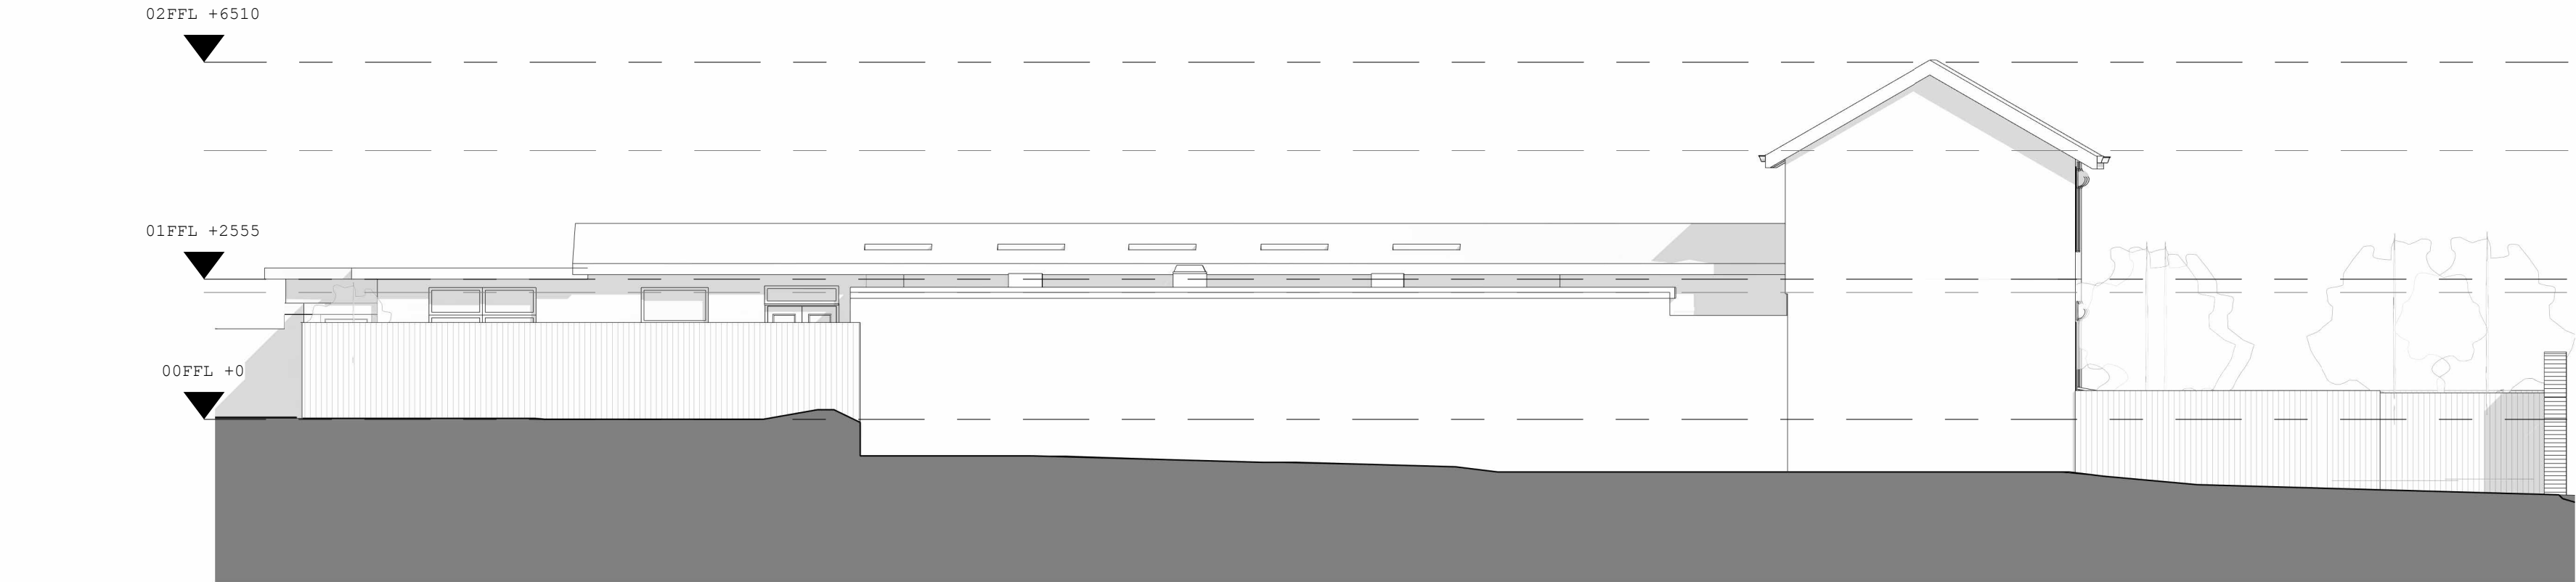

1 05-GA_East
1 : 100



2 05-GA-West
1 : 100



1 : 100 2m 4m 6m 8m 10m 1:100

 Collaborating with: Owner	Project: Walford Hall, Carey Street, Reading		 Chartered Practice
	Drawing: Proposed Elevations - Sheet 1		
	Date: 12.25	Status:	
	Job: 1148	Revision: P2	
Drawn By: SJ	Checked By: EM	Colony Architects Ltd. The Wise Store, Brewery Court, Theale, Reading, RG7 5AJ +44 (0)118 380 0328 hello@colonyarchitects.com colonyarchitects.com	