


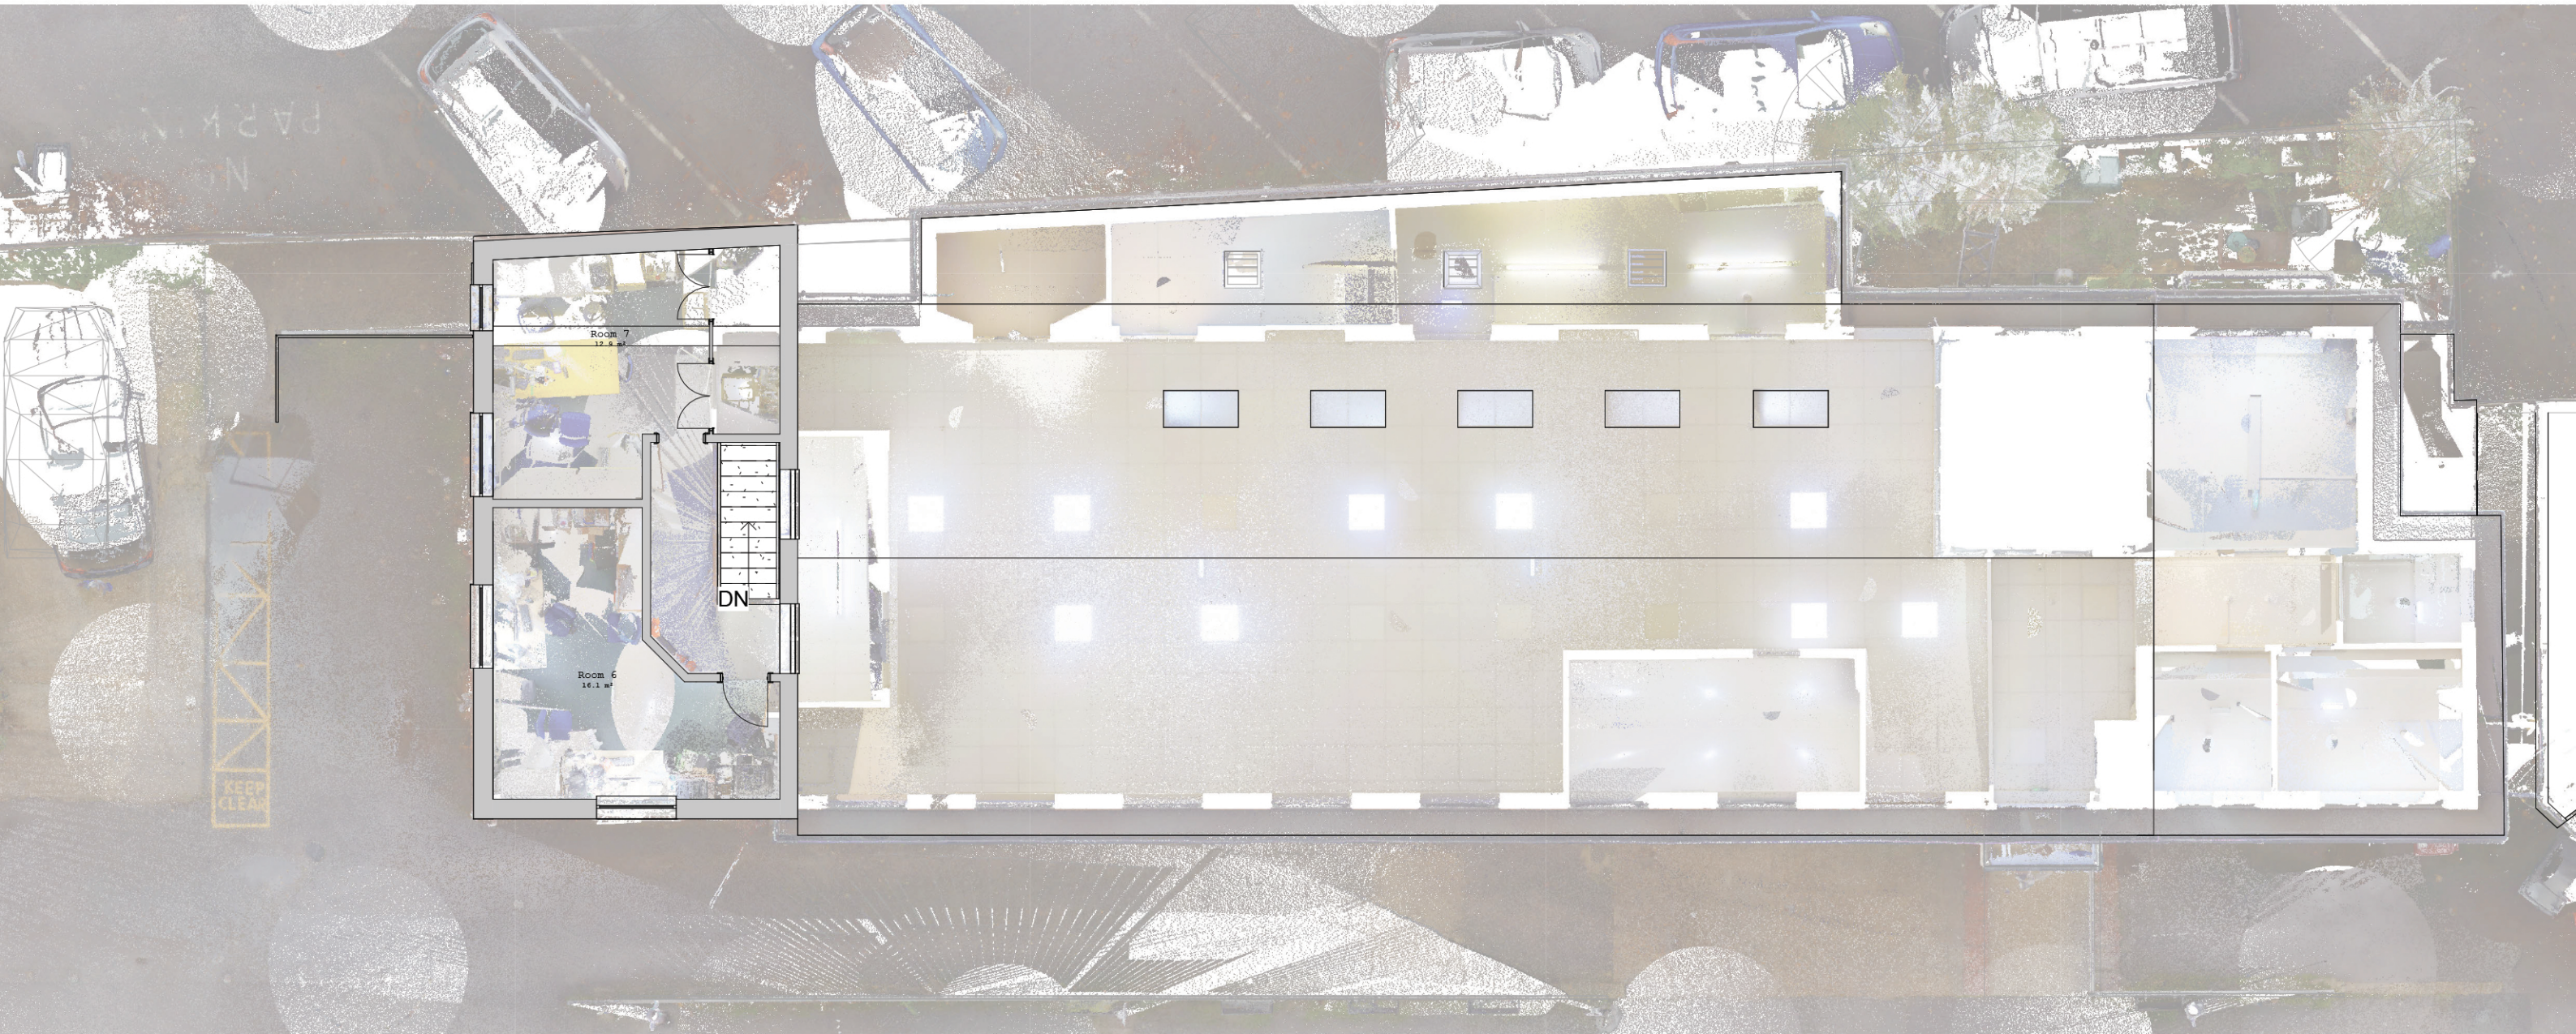

REVISION	DATE	DESCRIPTION
P1	26.11.25	P1

Collaborating with: Owner		  Chartered Practice
Job: 1148	Drawing: 03-11	
Revision: P1		
Project: Walford Hall, Carey Street, Reading		
Drawing: Existing GA Plan - First Floor		
Date: 11.25	Status:	Colony Architects Ltd. The Wine Store, Brewery Court, Theale, Reading, RG7 5AJ +44 (0)118 380 0328 hello@colonyarchitects.com colonyarchitects.com
Drawn By: SJ	Checked By: EM	