
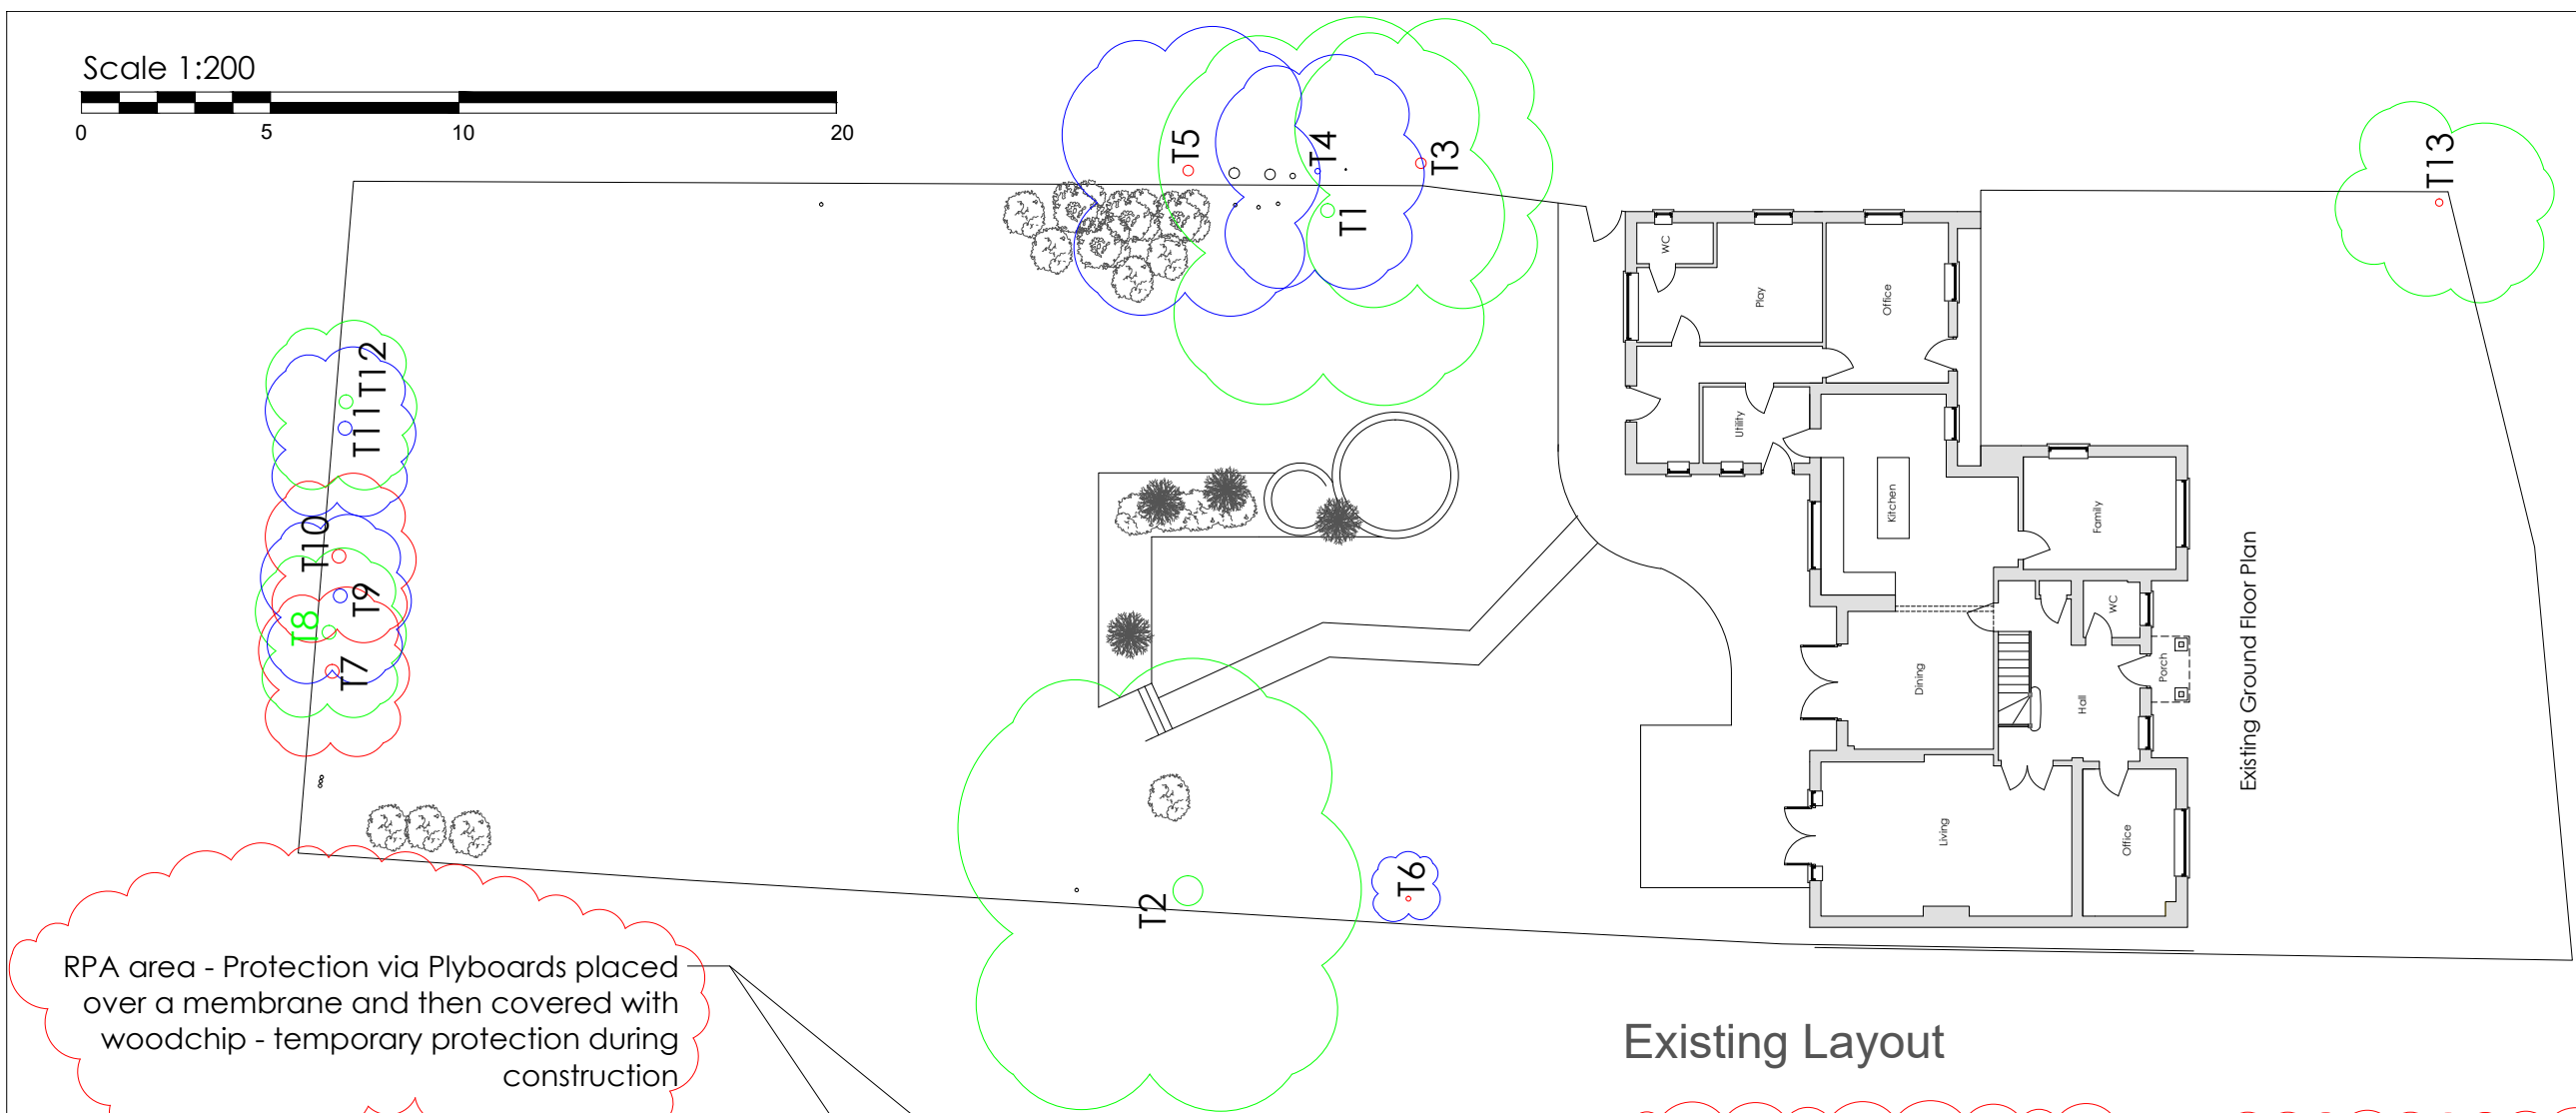


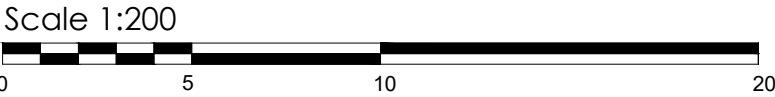


Existing Layout

RPA area - Protection via Plyboards placed over a membrane and then covered with woodchip - temporary protection during construction

Construction exclusion zone to protect soil in area for new planting as part of landscaping scheme to include 3 x 8-10cm standard tress

Protective fencing
Clear signage - warning contractors of protected zones

Clear signage - warning contractors of protected zones

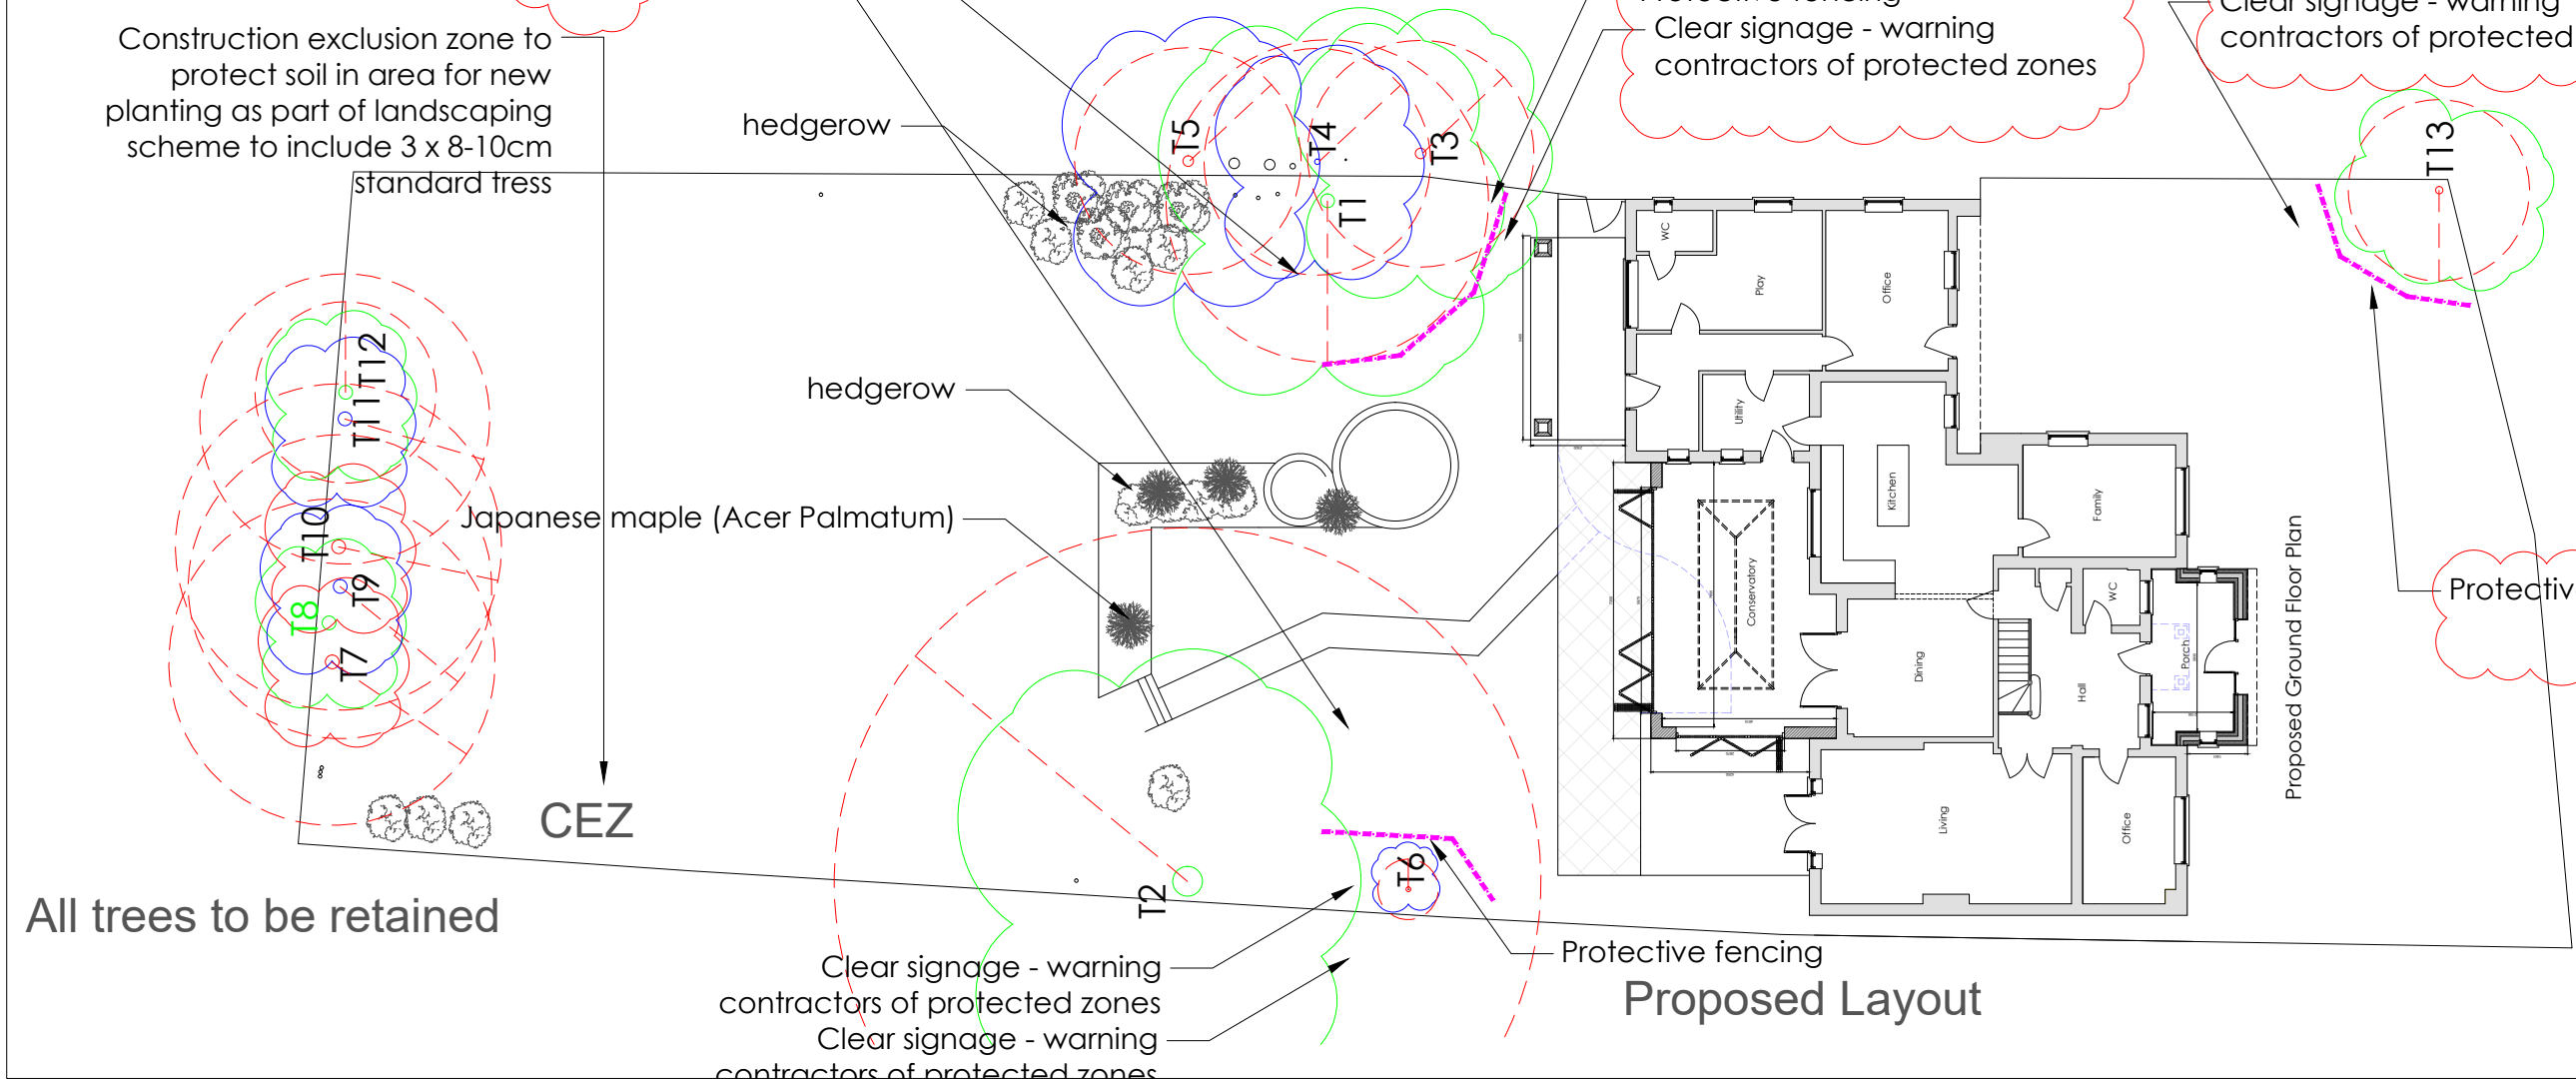

Proposed Layout

Key

Tree Species

- T1 - Leyland Cypress
- T2 - Lime (Tilia x europaea)
- T3 - Ash (Fraxinus Excelsior)
- T4 - Oak (Quercus Species)
- T5 - Oak (Quercus Species)
- T6 - Magnolia Stellata
- T7 - Beech (Fagus Sylvatica)
- T8 - Oak (Quercus Species)
- T9 - Sycamore Maple
- T10 - Oak (Quercus Species)
- T11 - Oak (Quercus Species)
- T12 - Sycamore Maple
- T13 - Chestnut (Aesculus hippocastanum)

Rev	Date	Description

© Arcadia-Designs - This document and its design content is the copyright of ARCADIA-DESIGNS GROUP Ltd (Arcadia-Designs) and should NOT be copied or reproduced without written consent of the practice.
This drawing should be read in conjunction with all other information including project specification. Use written dimensions only and DO NOT scale. Site dimensions to be checked on site prior to ordering materials.



T: 07562740771 E: admin@arcadia-designs.co.uk
W: www.arcadia-designs.co.uk

Project
Front Porch And Rear Balcony

Client
Mr. Aftab Qadri
Address
207 Upper Woodcote Road Caversham, RG4 7JP
Drawing Title
Tree Site Layout

Date	Scale	Drawn
05th Dec 2025	1:100 @ A3	SH
Drawing Number	Revision	
UWLR PL-600	/	
PLANNING		