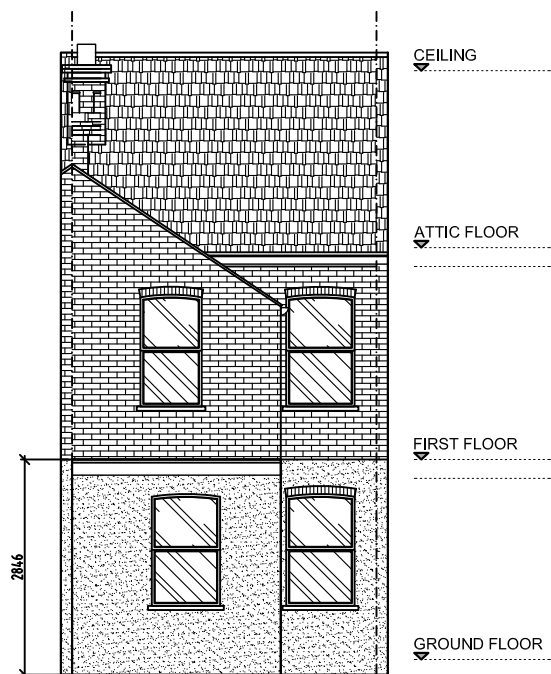
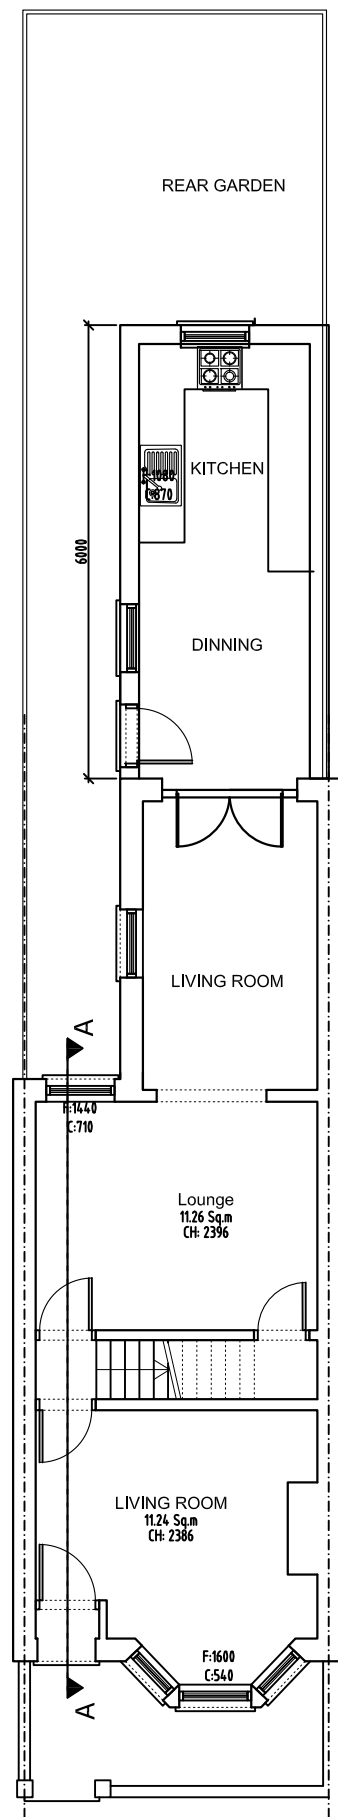


OCC, Building A
105 Eade Road
London, N4 1TJ

Tel: (020) 8150 1820
email: info@ajplans.co.uk
web: www.ajplans.co.uk

Project:
56 Queens Road, Caversham,
Reading, RG4 8DL

NOTES
The contractors are to check all the dimensions, levels, drain runs and general condition of the site before works commence a. Immediately of any error omissions or discrepancies.

All works are to be carried out in accordance with current Building Regulations, British Standards, Code of Practice and Local Authority Requirements. Do not scale of from this drawing.

Drawing type: PROPOSED Plans		
Date: Dec'25	Scale: 1;100 @ A3	Rev.
Dwg. No. QRC.56.PR.101		Drawn by. B.W