


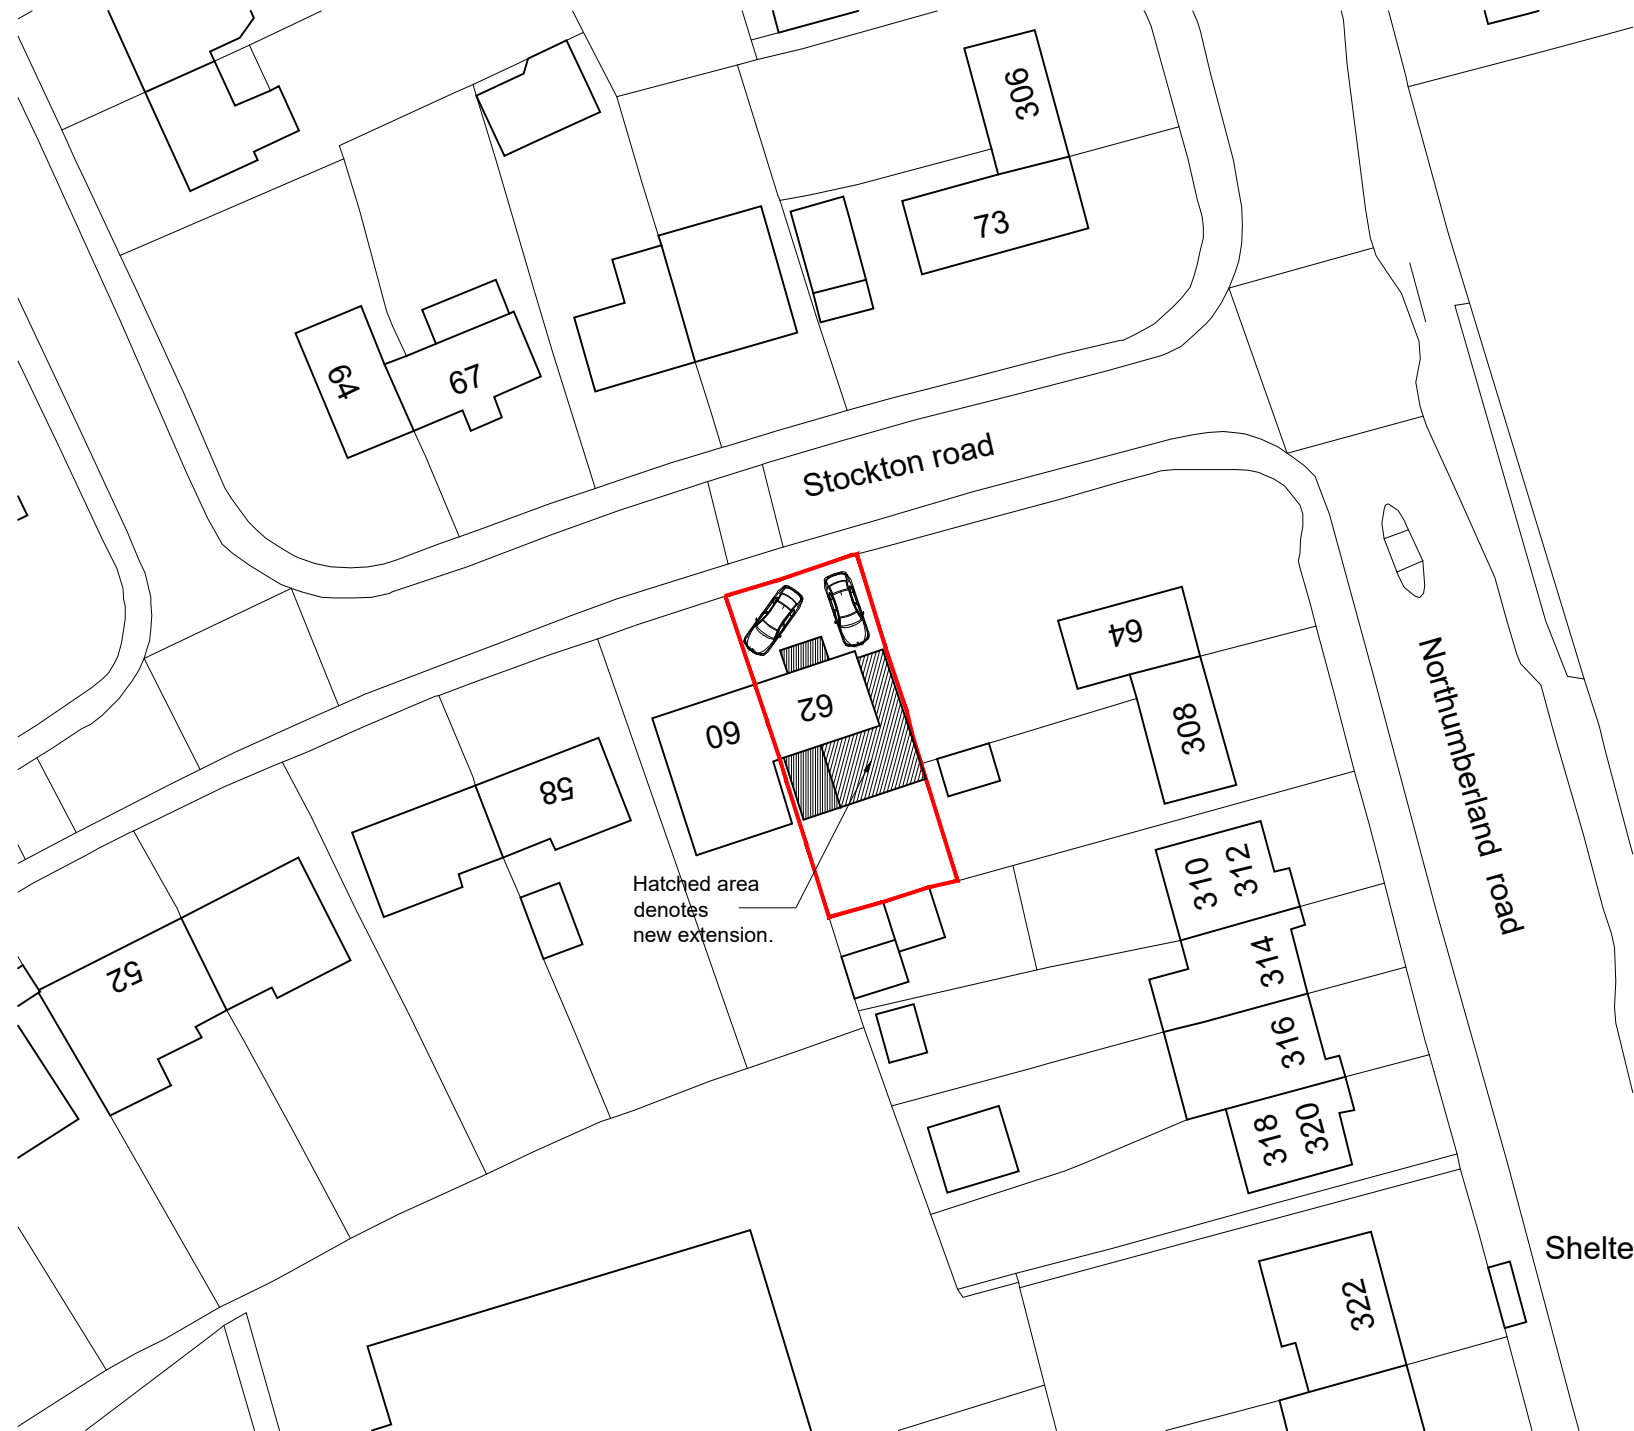

Ordnance Survey, (c) Crown Copyright 2025. All rights reserved. Licence number 100022432

## BLOCK PLAN

SCALE 1 : 500




### NOTES

© SK Design consultants - THIS DRAWING AND DESIGN REMAINS THE COPYRIGHT AND INTELLECTUAL PROPERTY OF SK CONSULTANTS AND SHALL NOT BE COPIED IN ANY FORMAT WITHOUT APPROVAL.

THIS DRAWING IS TO BE READ IN CONJUNCTION WITH ALL OTHER DRAWINGS AND DOCUMENTS PROVIDED. THE CONTRACTOR MUST CHECK ALL DIMENSIONS ON SITE BEFORE PLACING ORDERS FOR MATERIALS OR SHOP FABRICATIONS OR COMMENCING WORKS ON SITE. ANY DISCREPANCIES SHOULD BE NOTIFIED BEFORE PROCEEDING.


SK Design Consultants  
22 Netley close  
Caversham  
Reading RG4 6SR  
Tel : 07821111602

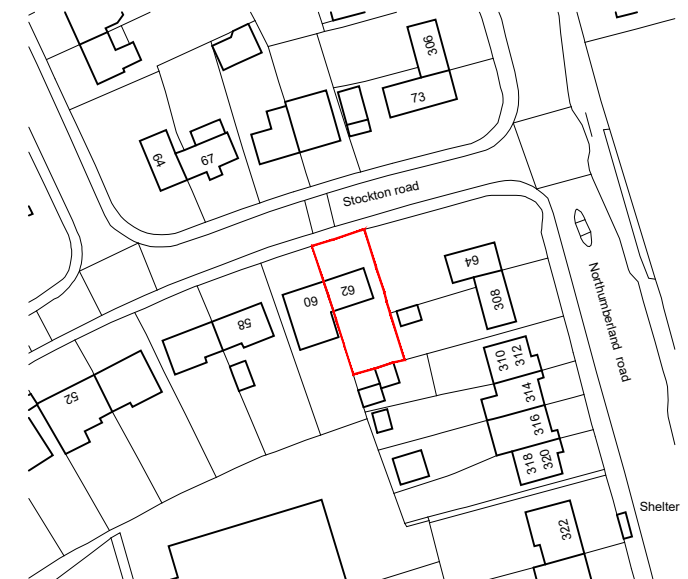

Ordnance Survey, (c) Crown Copyright 2025. All rights reserved. Licence number 100022432

## LOCATION PLAN

SCALE 1 : 1250

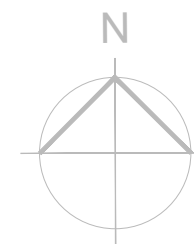

Client:  
Mrs Fatima Viegas

Project:  
Two storey rear and side extension  
and a Porch conversion.

Location:  
62 Stockton road, Reading RG2 8AH

Drawing Title:  
LOCATION & BLOCK PLAN

Date:  
DEC 2025

Sheet Size:  
A3

Drawn:  
SK

Drawing No:  
**P1692 -01**

Revision:  
.