

© This drawing remains the property of The Keen Partnership and shall not be copied without prior written consent.

All dimensions to be checked on site and any discrepancies to be reported before work commences.


Notes:

NOTES: DRAWINGS - 1:50
DATE: 05/11/2025
BY: HBH

Size: 816cm x 80cm

Material :
Aluminium Composite Frame Box
with 2D Letters and Vinyl

Date	Rev	Comments	By	Chk'd

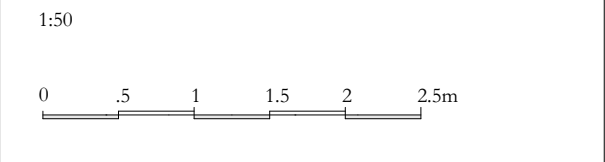

THE KEEN PARTNERSHIP

The Courtyard
Edinburgh Road
Reading RG30 2UA
Tel: 0118 9510 855
Fax: 0118 9510 866
chris@keenpartnership.co.uk
www.keenpartnership.co.uk

cabe
chartered association
of building engineers

RICS

Client:

Job Title:
Signage alterations at 117-119 Oxford Road, Reading

Drawing Title:
Proposed Elevations

Drawing Date: 05/11/2025	Status: Proposed	
Issue Date: 20/11/2025	Drawn By: HBH	Scale: 1:50@A3
Job No: 9438	Drawing No: 9438 PL-04.05	Rev:



1:50 Proposed Elevation