


43 Dawlish Road Reading RG2 7SD

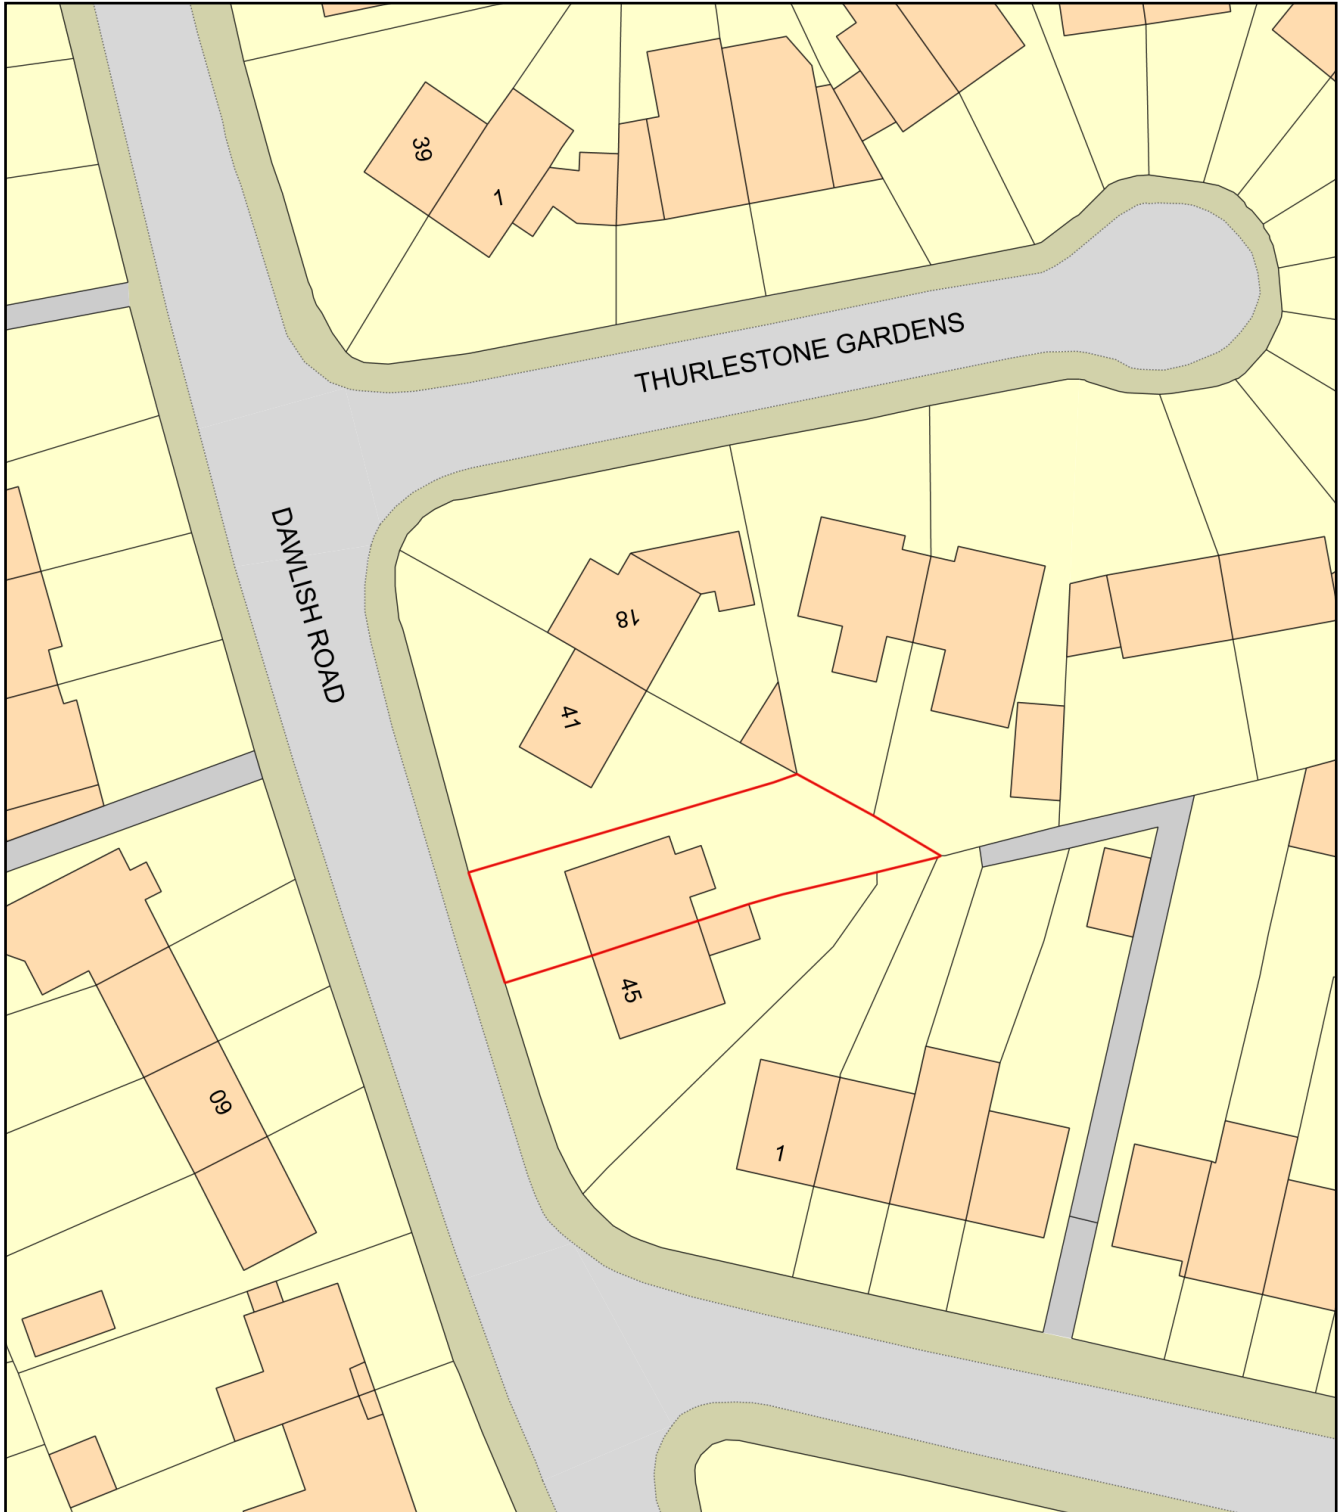

0 20
Metres



Plan Produced for: Crown Architecture

Date Produced: 15 Dec 2025

Plan Reference Number: TQRQM25349174943551

Scale: 1:500 @ A4