



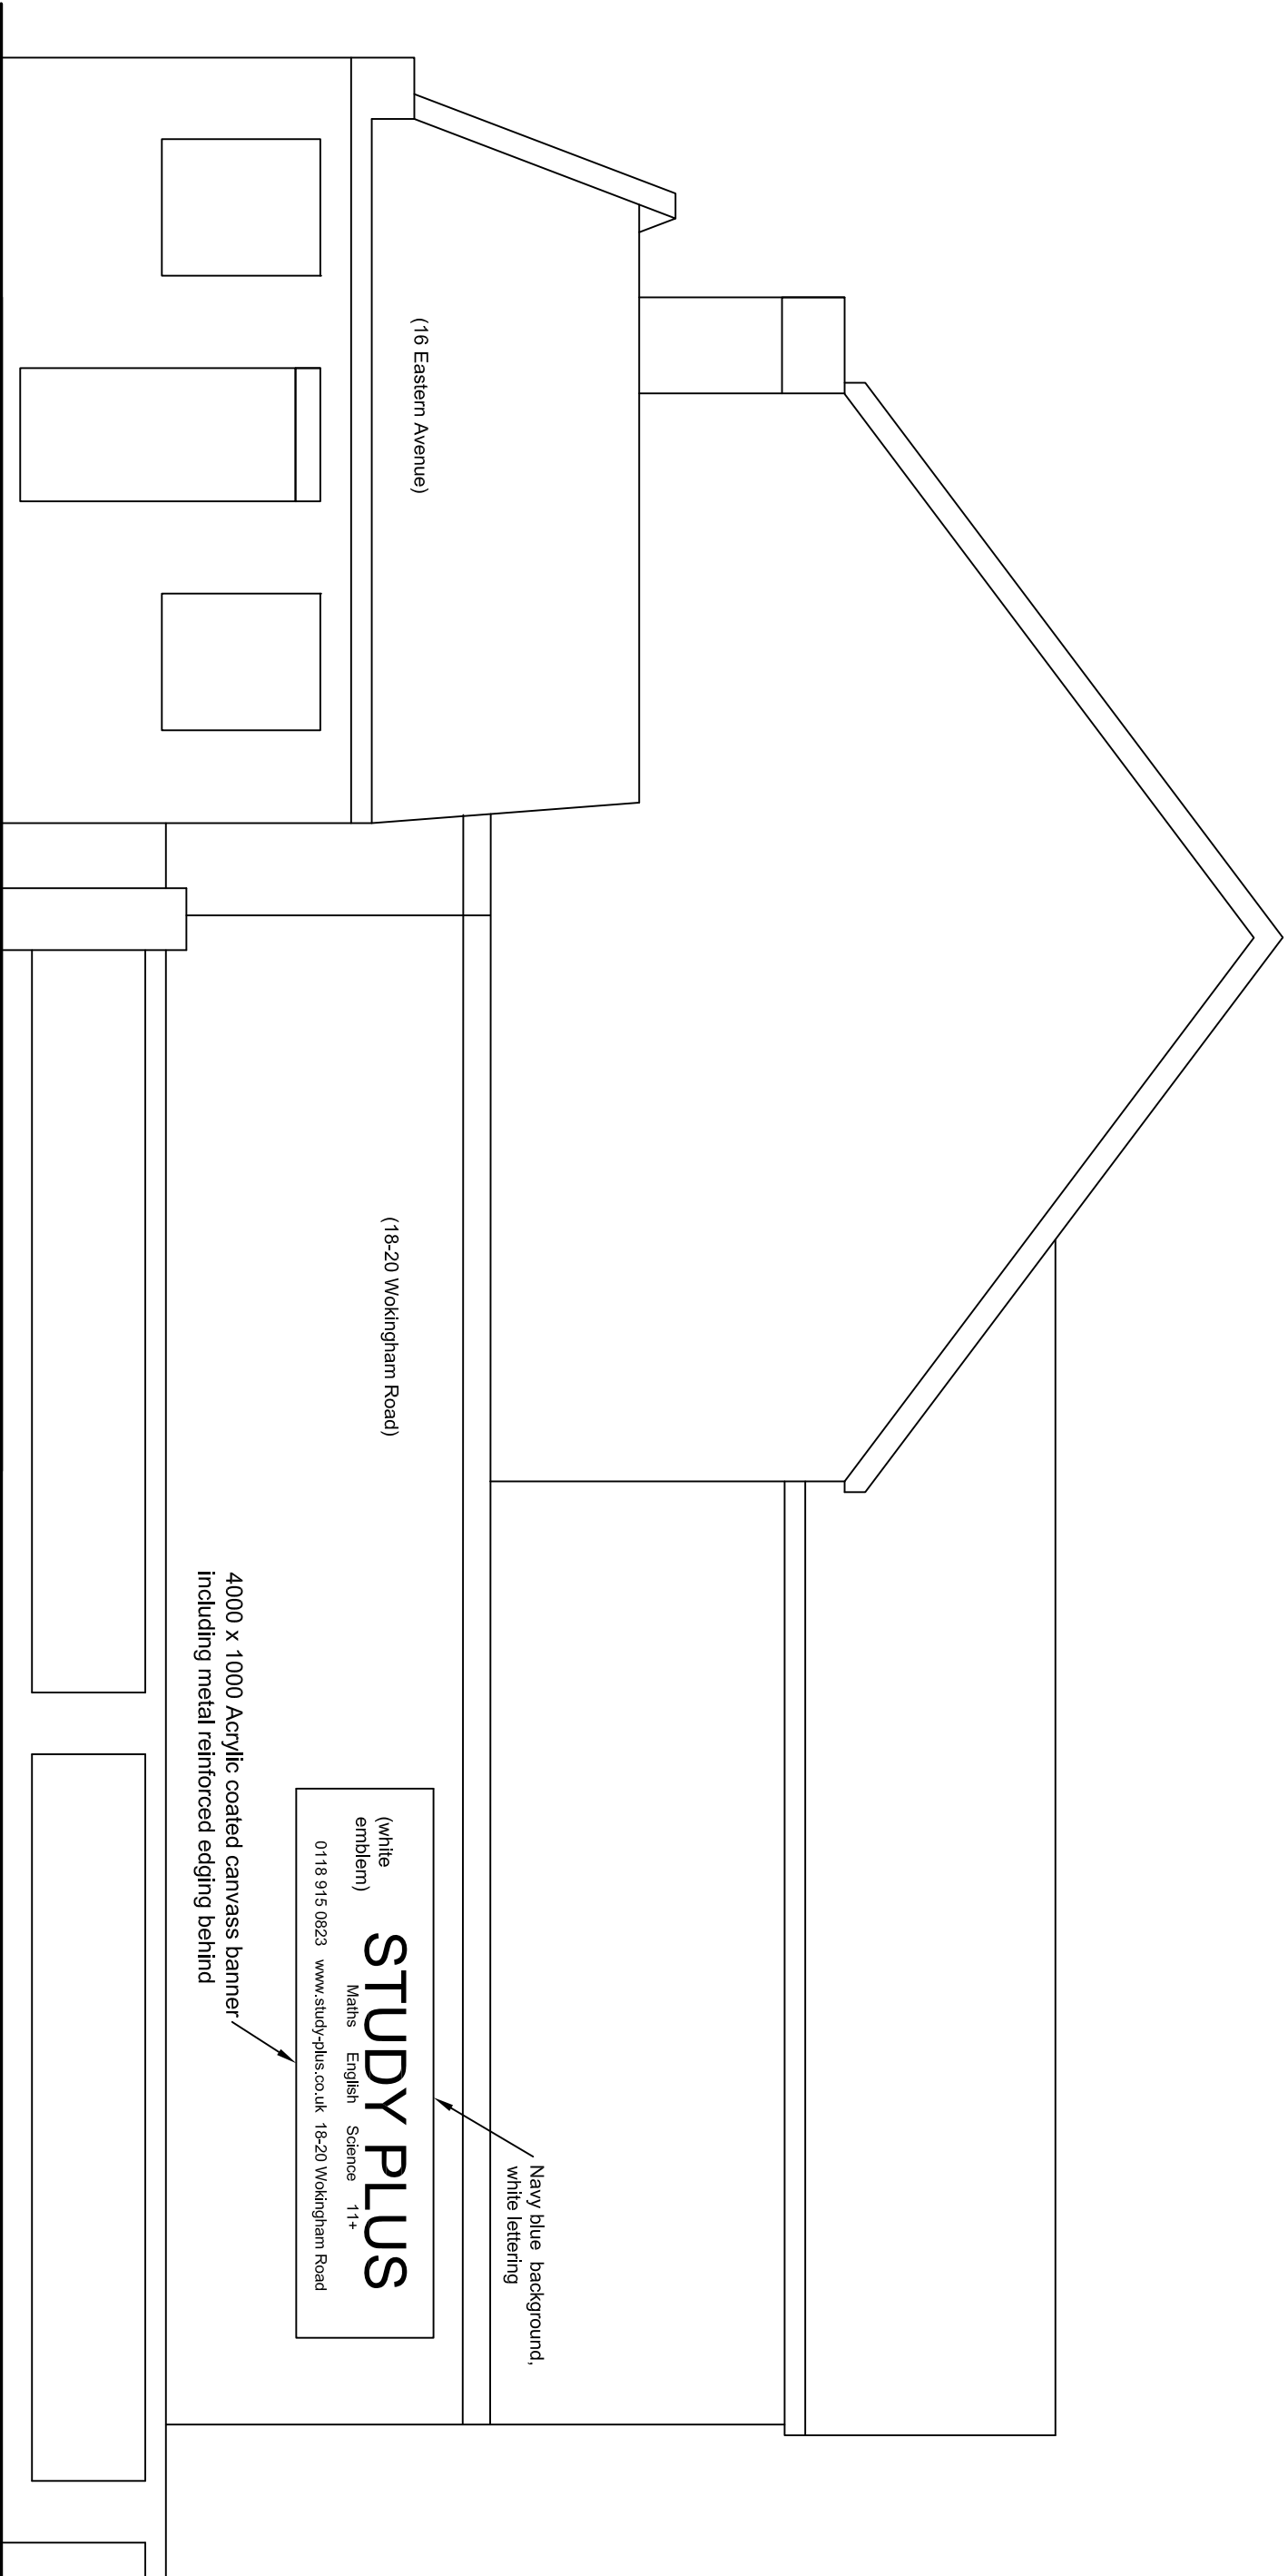

R.H. SIDE ELEVATION
(EASTERN AVENUE)

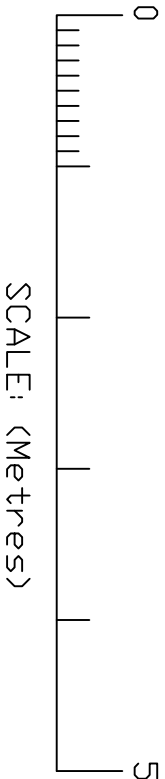

SCALE: (Metres)

WDC
Woolhampton Design Centre
Construction Design Services

The Woolhampton Design Centre
Station Road, Woolhampton
Reading, Berkshire RG7 5SE
Tel: 0118 9713 583

18-20 Wokingham Road, Reading, RG6 1JQ
Advertisement Signage
Eastern Avenue Elevation

SCALES 1:50 @A3 DRAWN NJB DATE DEC. 25 DRAWING No. 25/06/06 REVISION