




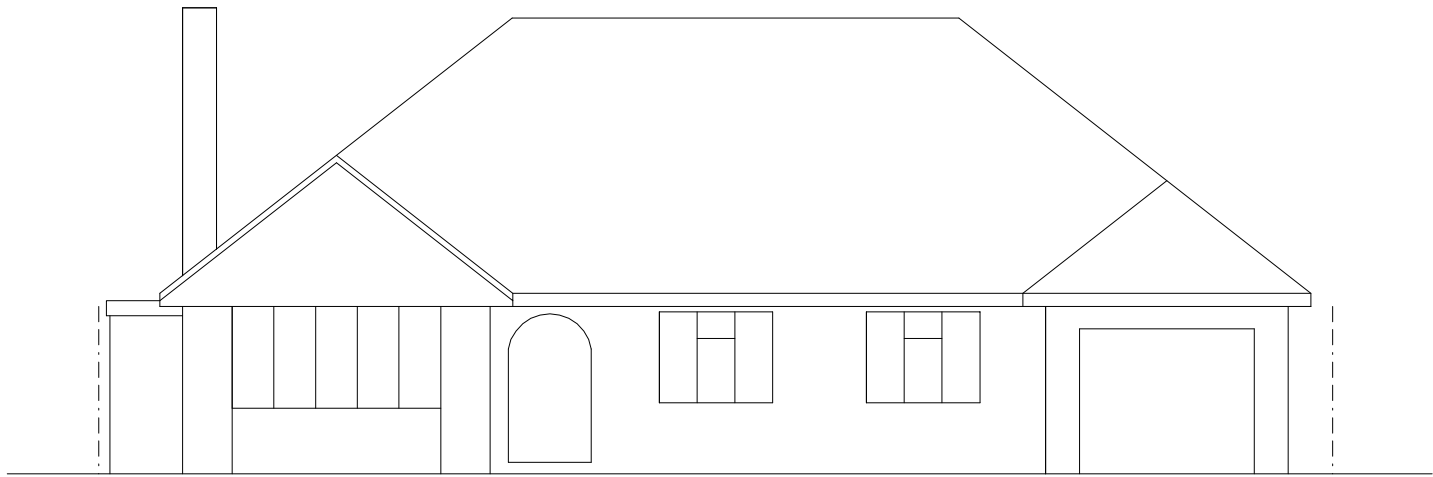


FRONT

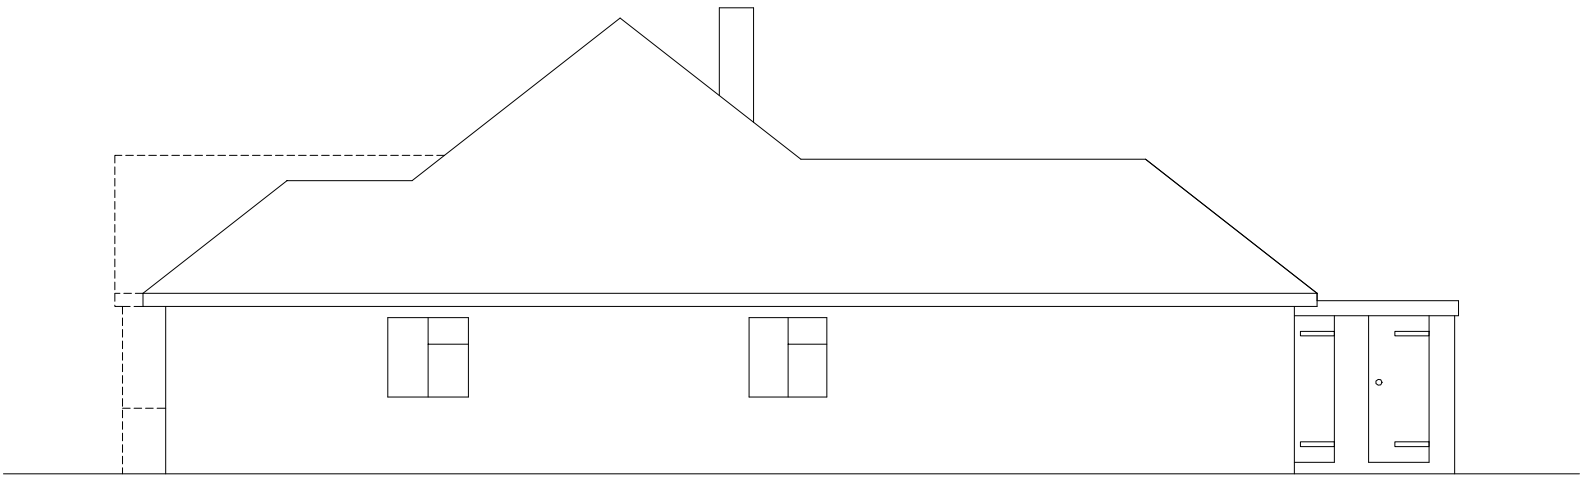


SIDE

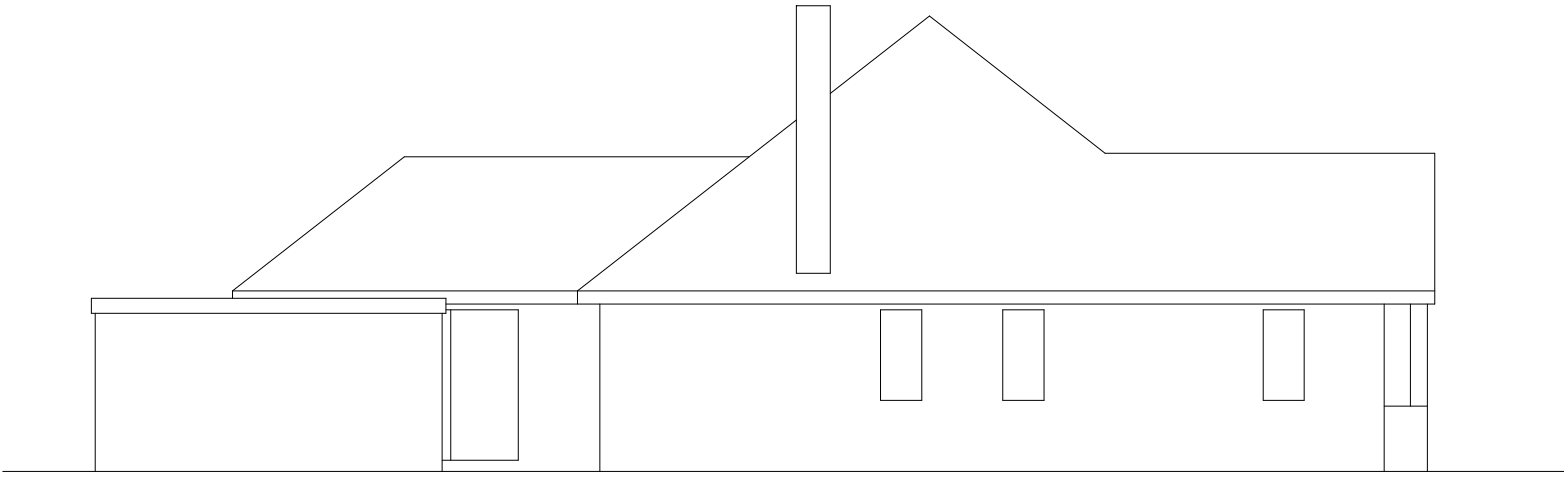

SIDE

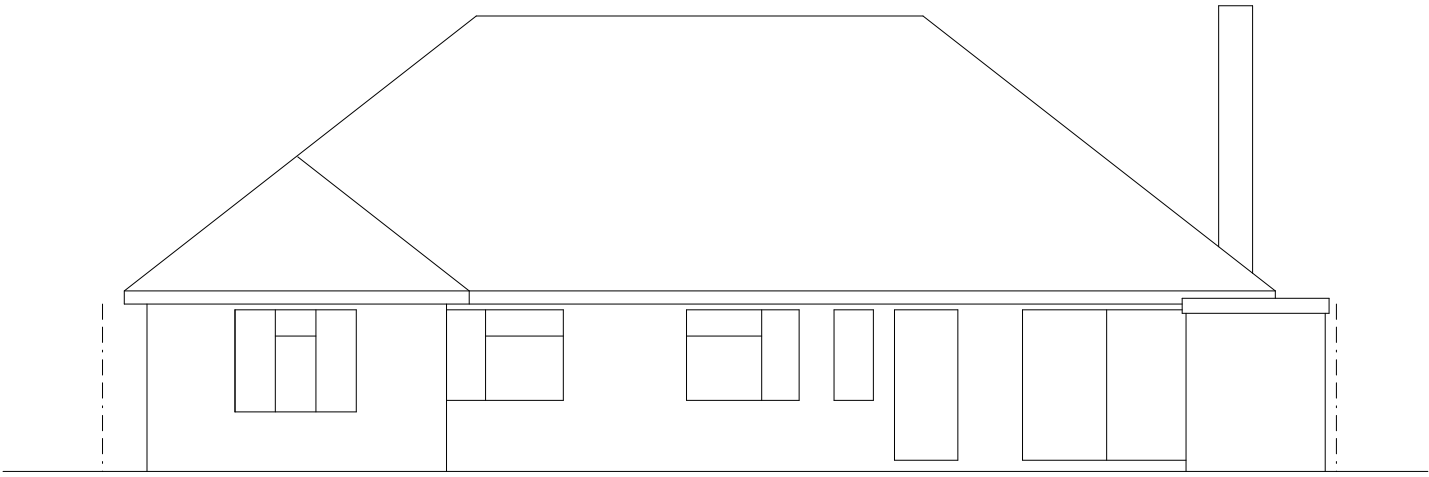

REAR

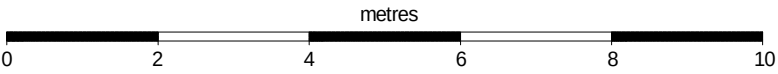

	S BIDDLE Ltd		Stephen Biddle BSc CEng FICE
	Email: stephen@sbiddle.co.uk		Mob: 07864 122 313 Web: www.sbiddle.co.uk
	Title: EXISTING ELEVATIONS		Scale: 1:100 (A2)
Drwg No:	DEASY-0325-02		Rev: A