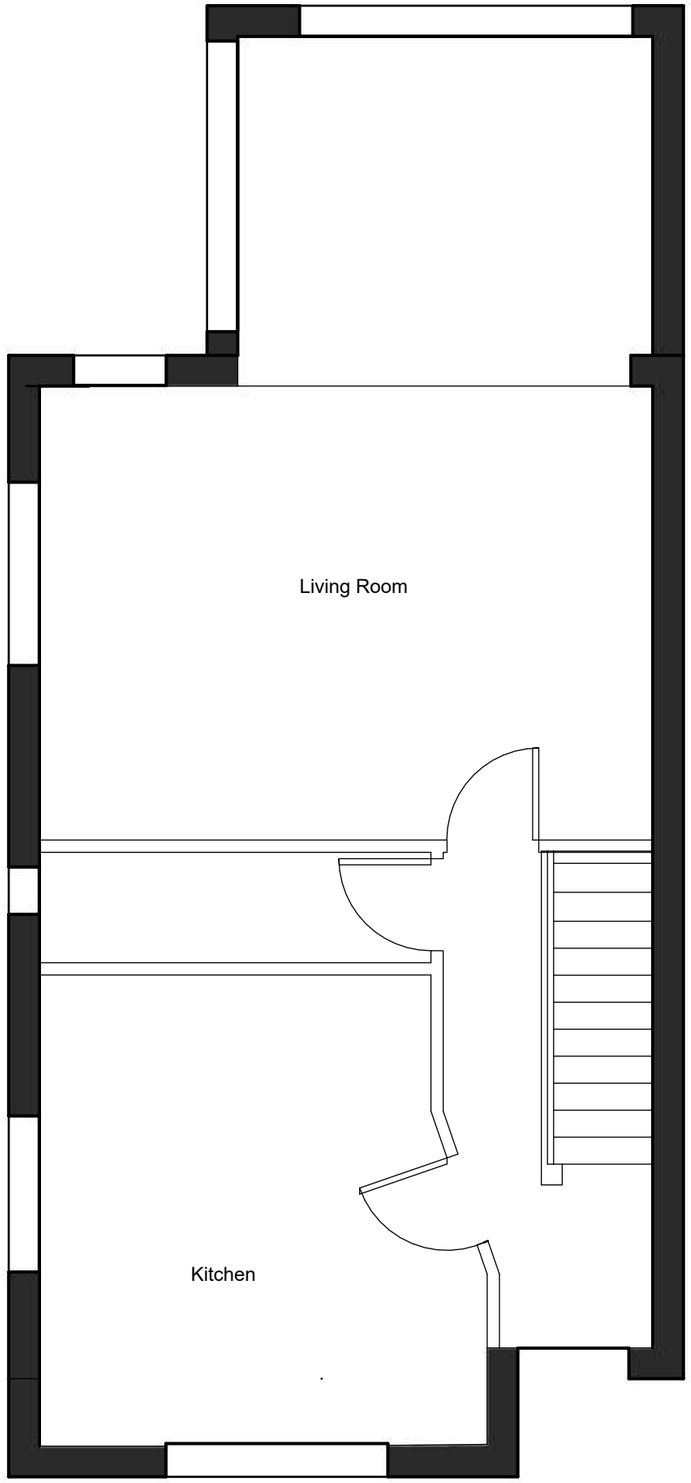

Scale 1:50

0 5 10

Existing

ICost Advisory Ltd
Trilliums
Ashmore Green
Thatcham
Berkshire
RG18 9ER
www.icost.co.uk
07769 650780

CLIENT
Mr and Mrs Smith
21 Larissa Close
Tilehurst
Reading
Berkshire
RG31 6LE

PROJECT
Loft Conversion

PROJECT NO.
245.170

ISSUE
MM.DD.YY

DRAWN BY
NH, MB

Ground Floor Plan

A.1

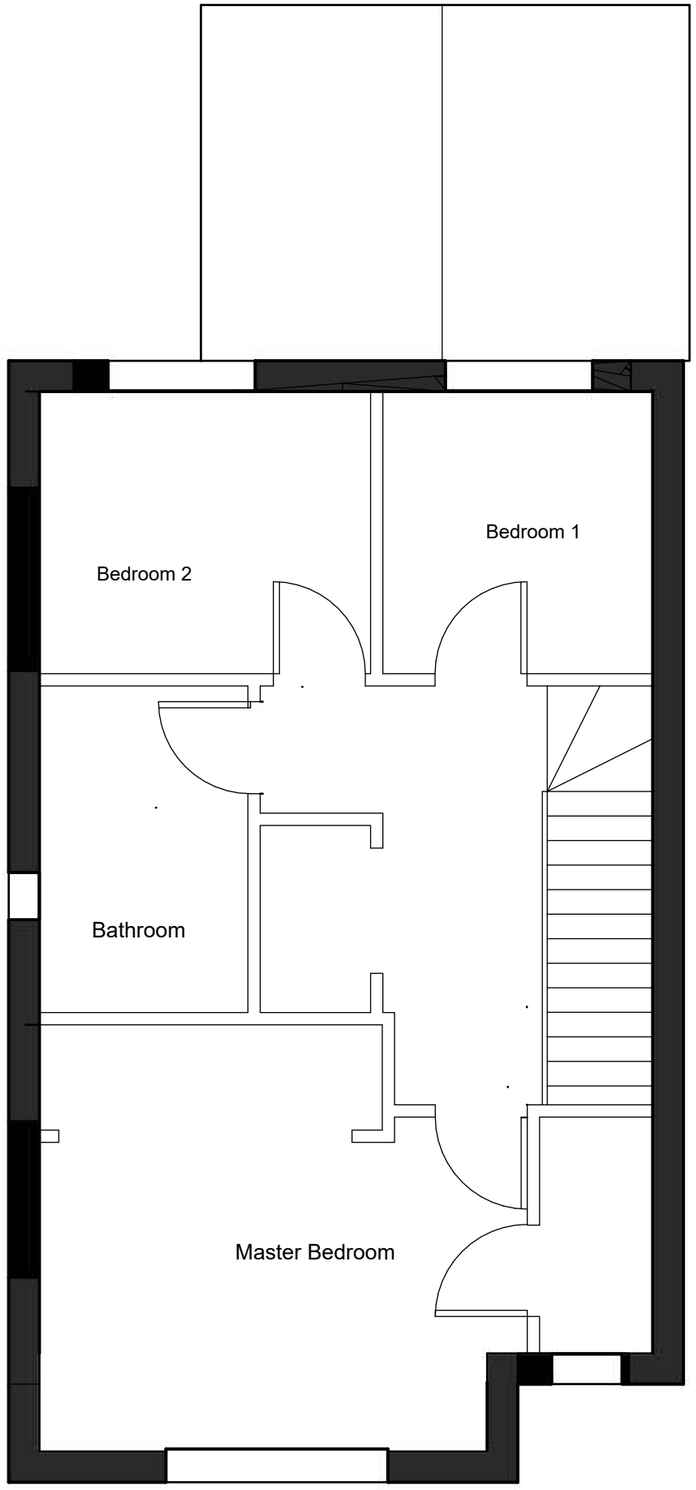

Scale 1:50

0 5 10

Existing

ICost Advisory Ltd
Trilliums
Ashmore Green
Thatcham
Berkshire
RG18 9ER
www.icost.co.uk
07769 650780

CLIENT
Mr and Mrs Smith
21 Larissa Close
Tilehurst
Reading
Berkshire
RG31 6LE

PROJECT
Loft Conversion

PROJECT NO.
245.170

ISSUE
MM.DD.YY

DRAWN BY
NH, MB

First Floor Plan

A.1

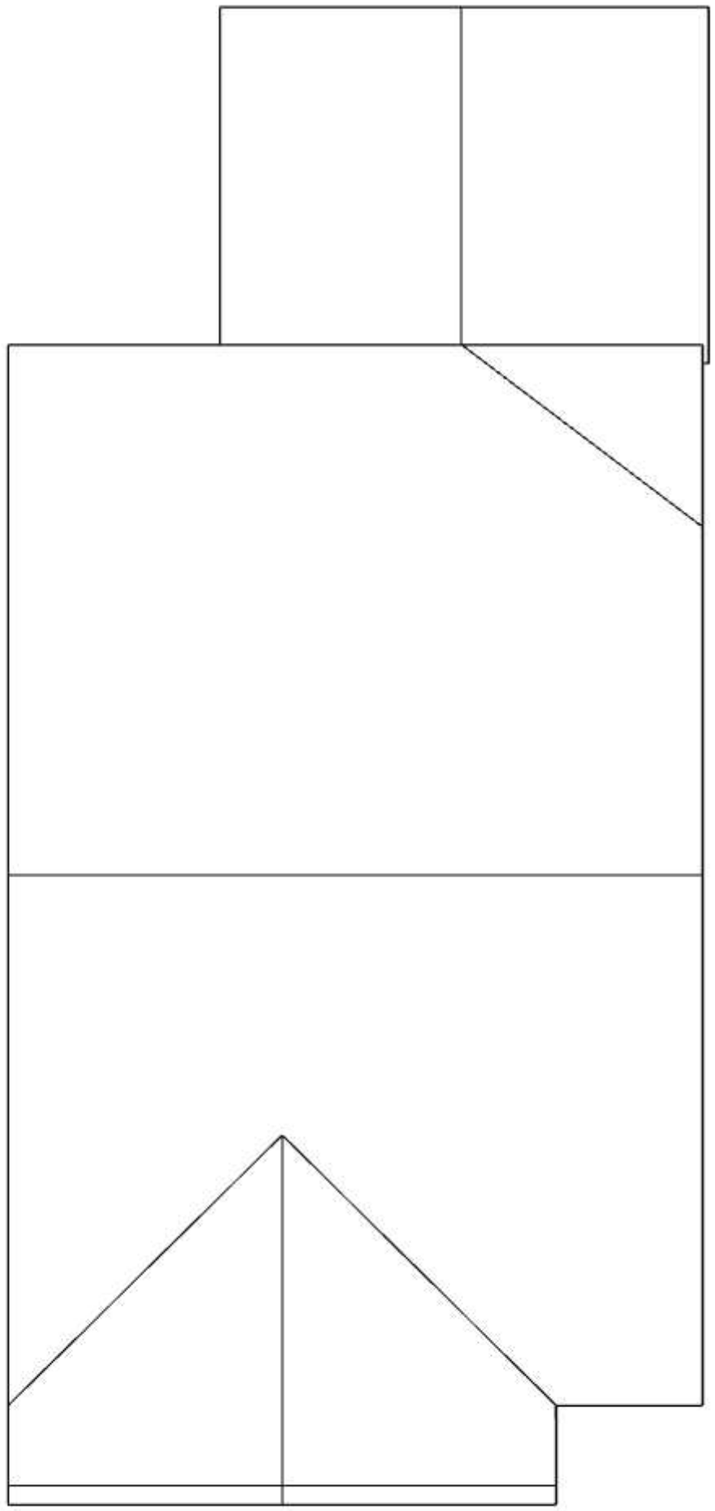

Scale 1:50

0 5 10

Existing

ICost Advisory Ltd
Trilliums
Ashmore Green
Thatcham
Berkshire
RG18 9ER
www.icost.co.uk
07769 650780

CLIENT
Mr and Mrs Smith
21 Larissa Close
Tilehurst
Reading
Berkshire
RG31 6LE

PROJECT
Loft Conversion

PROJECT NO.
245.170

ISSUE
MM.DD.YY

DRAWN BY
NH, MB

Roof Plan

A.1

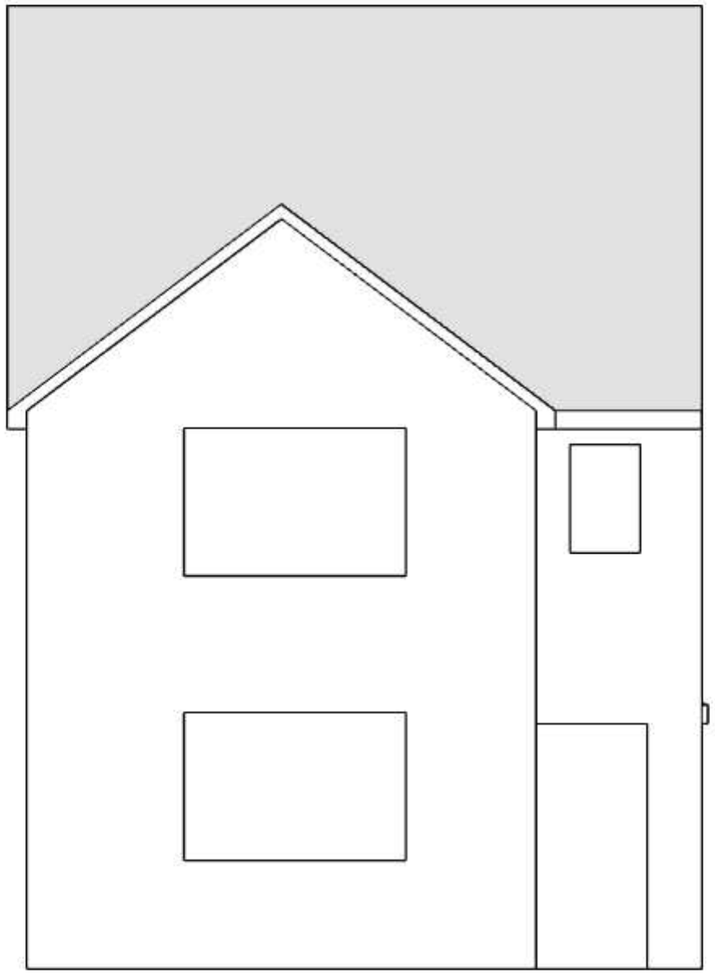

Scale 1:50

0 5 10

Existing

ICost Advisory Ltd
Trilliums
Ashmore Green
Thatcham
Berkshire
RG18 9ER
www.icost.co.uk
07769 650780

CLIENT
Mr and Mrs Smith
21 Larissa Close
Tilehurst
Reading
Berkshire
RG31 6LE

PROJECT
Loft Conversion

PROJECT NO.
245.170

ISSUE
MM.DD.YY

DRAWN BY
NH, MB

Front Elevation

A.1

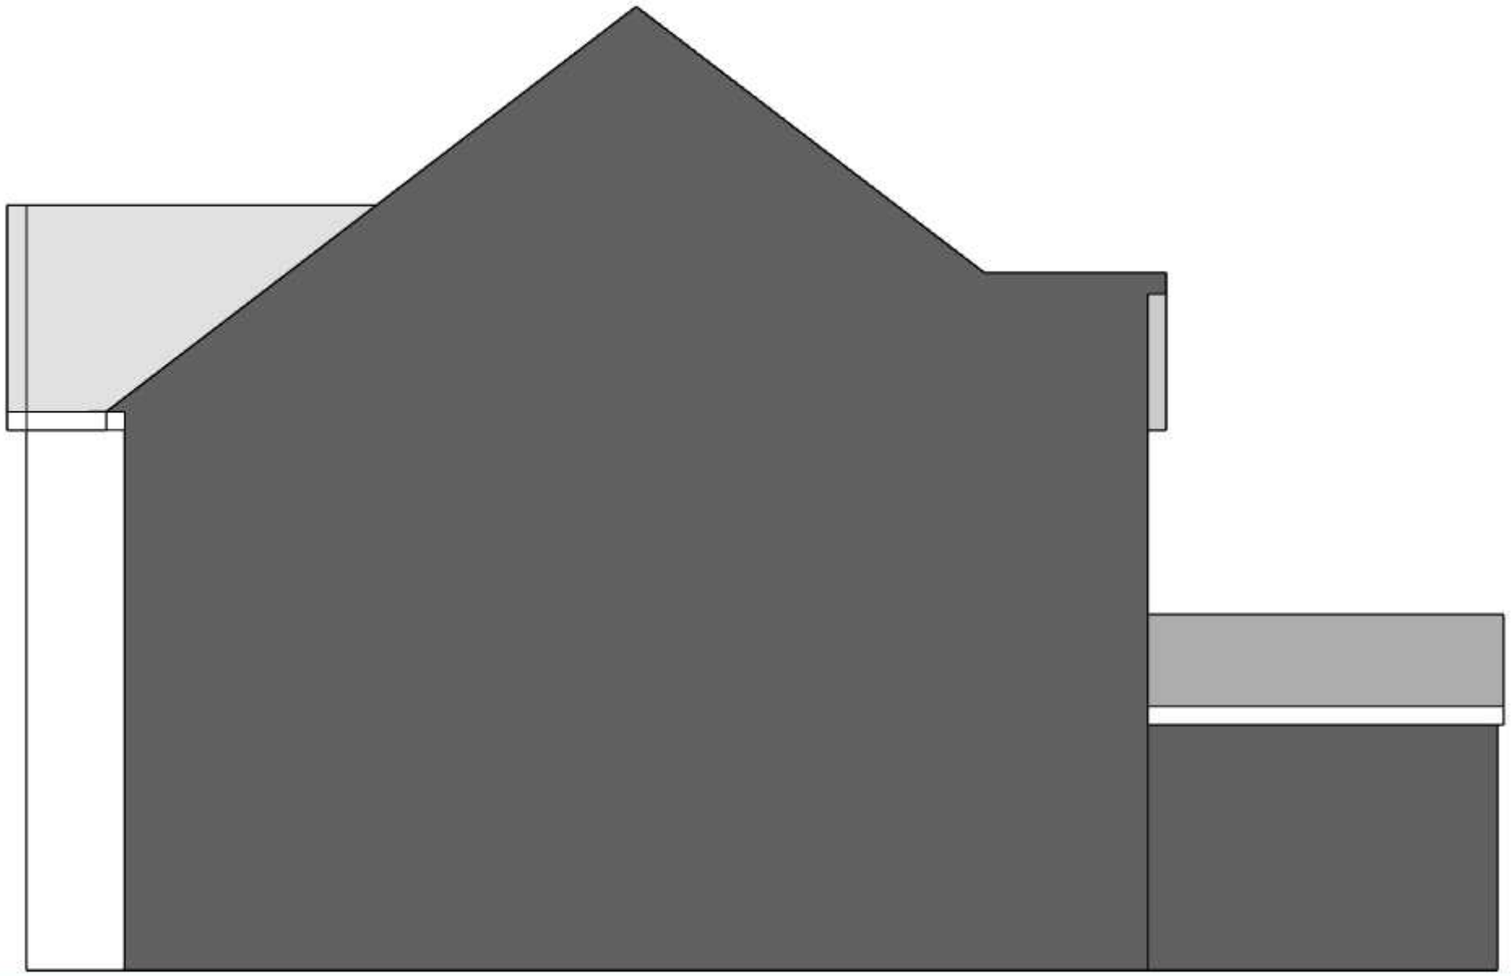

Scale 1:50

0 5 10

Existing

ICost Advisory Ltd
Trilliums
Ashmore Green
Thatcham
Berkshire
RG18 9ER
www.icost.co.uk
07769 650780

CLIENT
Mr and Mrs Smith
21 Larissa Close
Tilehurst
Reading
Berkshire
RG31 6LE

PROJECT
Loft Conversion

PROJECT NO.
245.170

ISSUE
MM.DD.YY

DRAWN BY
NH, MB

Right Elevation

A.1

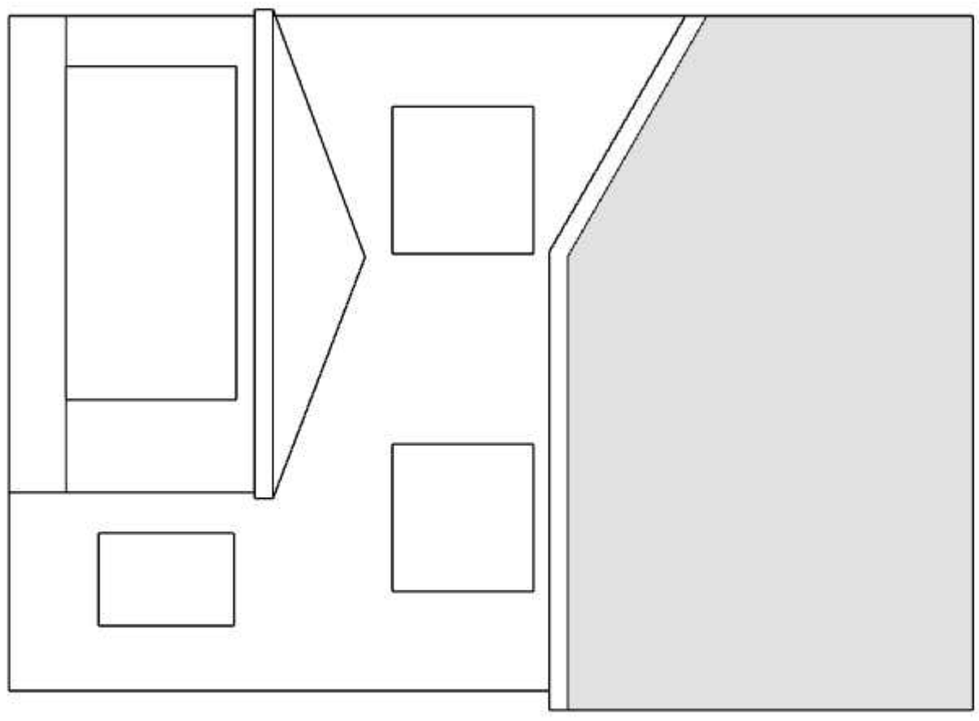

Scale 1:50

0 5 10

Existing

A.1

Rear Elevation

ISSUE
MM.DD.YY

DRAWN BY
NH, MB

PROJECT
Loft Conversion

PROJECT NO.
245.170

CLIENT
Mr and Mrs Smith
21 Larissa Close
Tilehurst
Reading
Berkshire
RG31 6LE

ICost Advisory Ltd
Trilliums
Ashmore Green
Thatcham
Berkshire
RG18 9ER
www.icost.co.uk
07769 650780

i:cost advisory ltd.

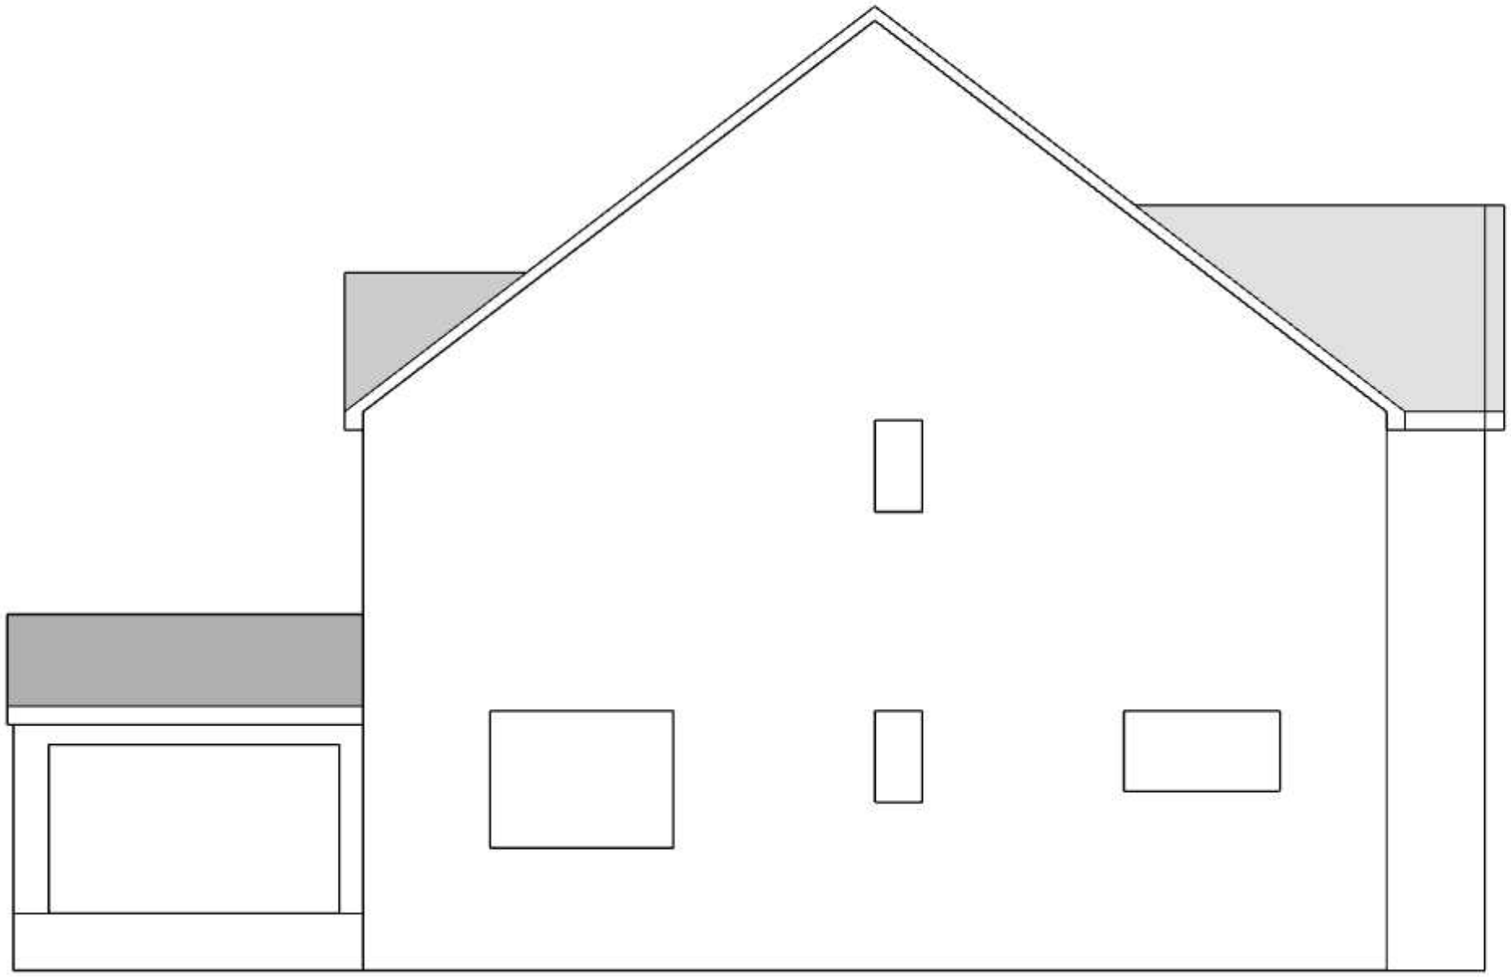

Scale 1:50

0 5 10

Existing

ICost Advisory Ltd
Trilliums
Ashmore Green
Thatcham
Berkshire
RG18 9ER
www.icost.co.uk
07769 650780

CLIENT
Mr and Mrs Smith
21 Larissa Close
Tilehurst
Reading
Berkshire
RG31 6LE

PROJECT
Loft Conversion

PROJECT NO.
245.170

ISSUE
MM.DD.YY

DRAWN BY
NH, MB

Left Elevation

A.1