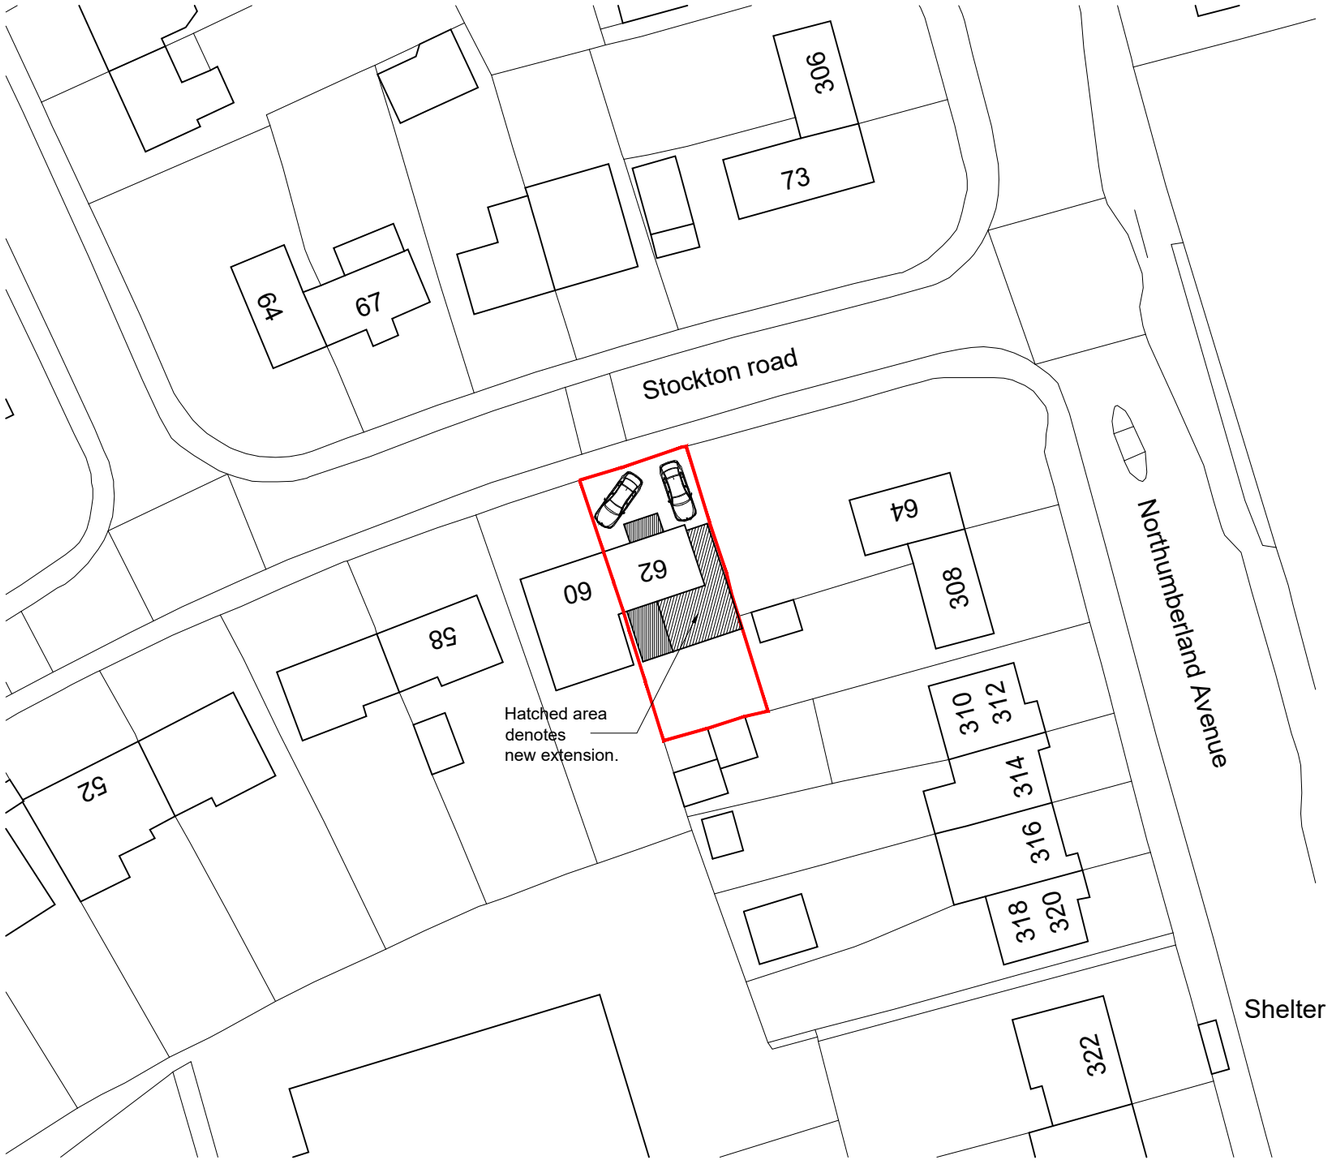

Ordnance Survey, (c) Crown Copyright 2025. All rights reserved. Licence number 100022432

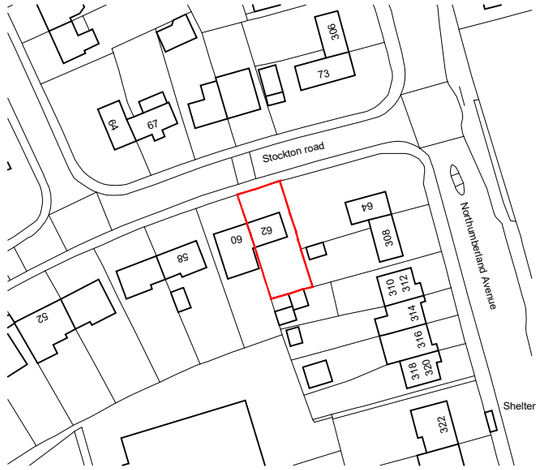

Ordnance Survey, (c) Crown Copyright 2025. All rights reserved. Licence number 100022432

LOCATION PLAN

SCALE 1 : 1250

10m 50m

BLOCK PLAN

SCALE 1 : 500

10m 50m

N

NOTES

© *SK Design consultants* - THIS DRAWING AND DESIGN REMAINS THE COPYRIGHT AND INTELLECTUAL PROPERTY OF SK CONSULTANTS AND SHALL NOT BE COPIED IN ANY FORMAT WITHOUT APPROVAL.

THIS DRAWING IS TO BE READ IN CONJUNCTION WITH ALL OTHER DRAWINGS AND DOCUMENTS PROVIDED. THE CONTRACTOR MUST CHECK ALL DIMENSIONS ON SITE BEFORE PLACING ORDERS FOR MATERIALS OR SHOP FABRICATIONS OR COMMENCING WORKS ON SITE.
ANY DISCREPANCIES SHOULD BE NOTIFIED BEFORE PROCEEDING.

SK Design Consultants
22 Netley close
Caversham
Reading RG4 6SR
Tel : 07821111602

Client:
Mrs Fatima Viegas

Project:
Two storey rear and side extension
and a Porch conversion.

Location:
62 Stockton road, Reading RG2 8AH

Drawing Title:
LOCATION & BLOCK PLAN

Date:	Sheet Size:	Drawn:
DEC 2025	A3	SK

Drawing No: P1692 -01

Revision: .