NOTES

© *SK Design consultants* - THIS DRAWING AND DESIGN REMAINS THE COPYRIGHT AND INTELLECTUAL PROPERTY OF SK CONSULTANTS AND SHALL NOT BE COPIED IN ANY FORMAT WITHOUT APPROVAL.

THIS DRAWING IS TO BE READ IN CONJUNCTION WITH ALL OTHER DRAWINGS AND DOCUMENTS PROVIDED. THE CONTRACTOR MUST CHECK ALL DIMENSIONS ON SITE BEFORE PLACING ORDERS FOR MATERIALS OR SHOP FABRICATIONS OR COMMENCING WORKS ON SITE.
ANY DISCREPANCIES SHOULD BE NOTIFIED BEFORE PROCEEDING.

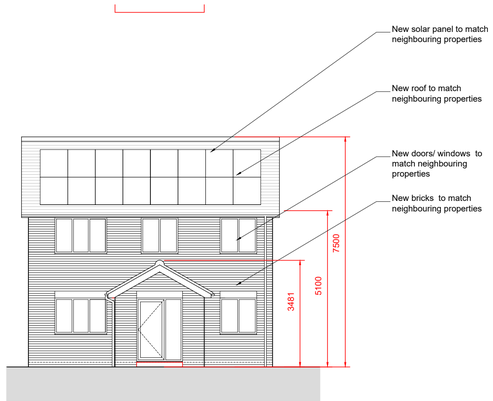

PROPOSED EAST ELEVATION
SCALE 1 : 100

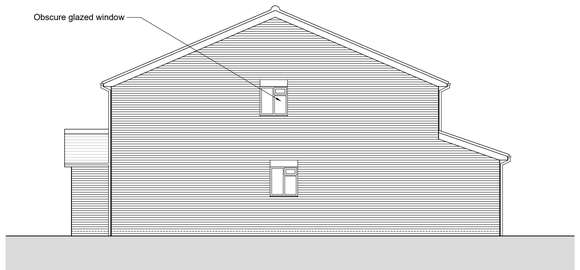

PROPOSED NORTH ELEVATION
SCALE 1 : 100

PROPOSED SOUTH ELEVATION
SCALE 1 : 100

PROPOSED WEST ELEVATION
SCALE 1 : 100

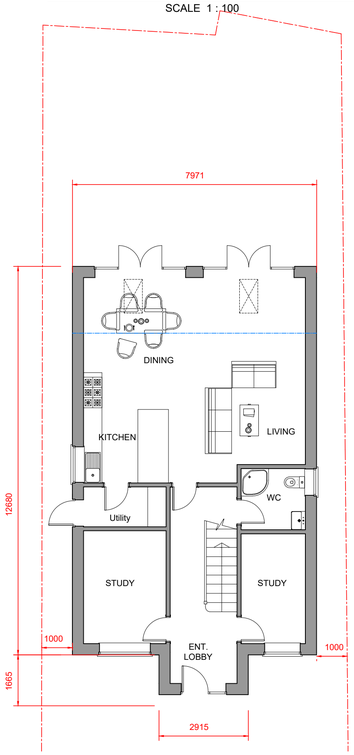

PROPOSED GROUND FLOOR PLAN
SCALE 1 : 100

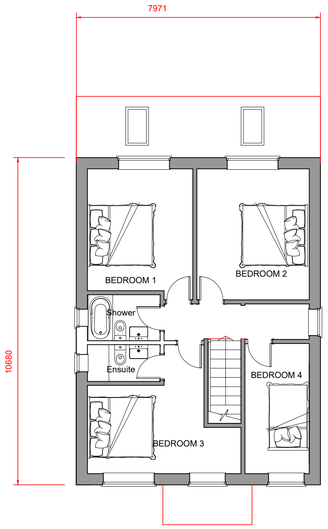

PROPOSED FIRST FLOOR PLAN
SCALE 1 : 100

0m 5m

E 21-02-2025 Added as per planners review SK

C 10-02-2025 Added as per planners review SK

B 14-01-2025 Added as per planners review SK

A 08-01-2025 Added as per planners review SK

SK Design Consultants
22 Netley close
Caversham
Reading RG4 6SR
Tel : 07821111602

Client:
First Home Real Estate Ltd

Project:
NEW DETACHED HOUSE

Location:
33 Chapel Hill, Tilehurst, READING, Berkshire, RG31 5BT

Drawing Title:
PLANS AND ELEVATIONS

Date:	Sheet Size:	Drawn:
SEP 2024	A1	SK

Drawing No: P1567-02

Revision: E