




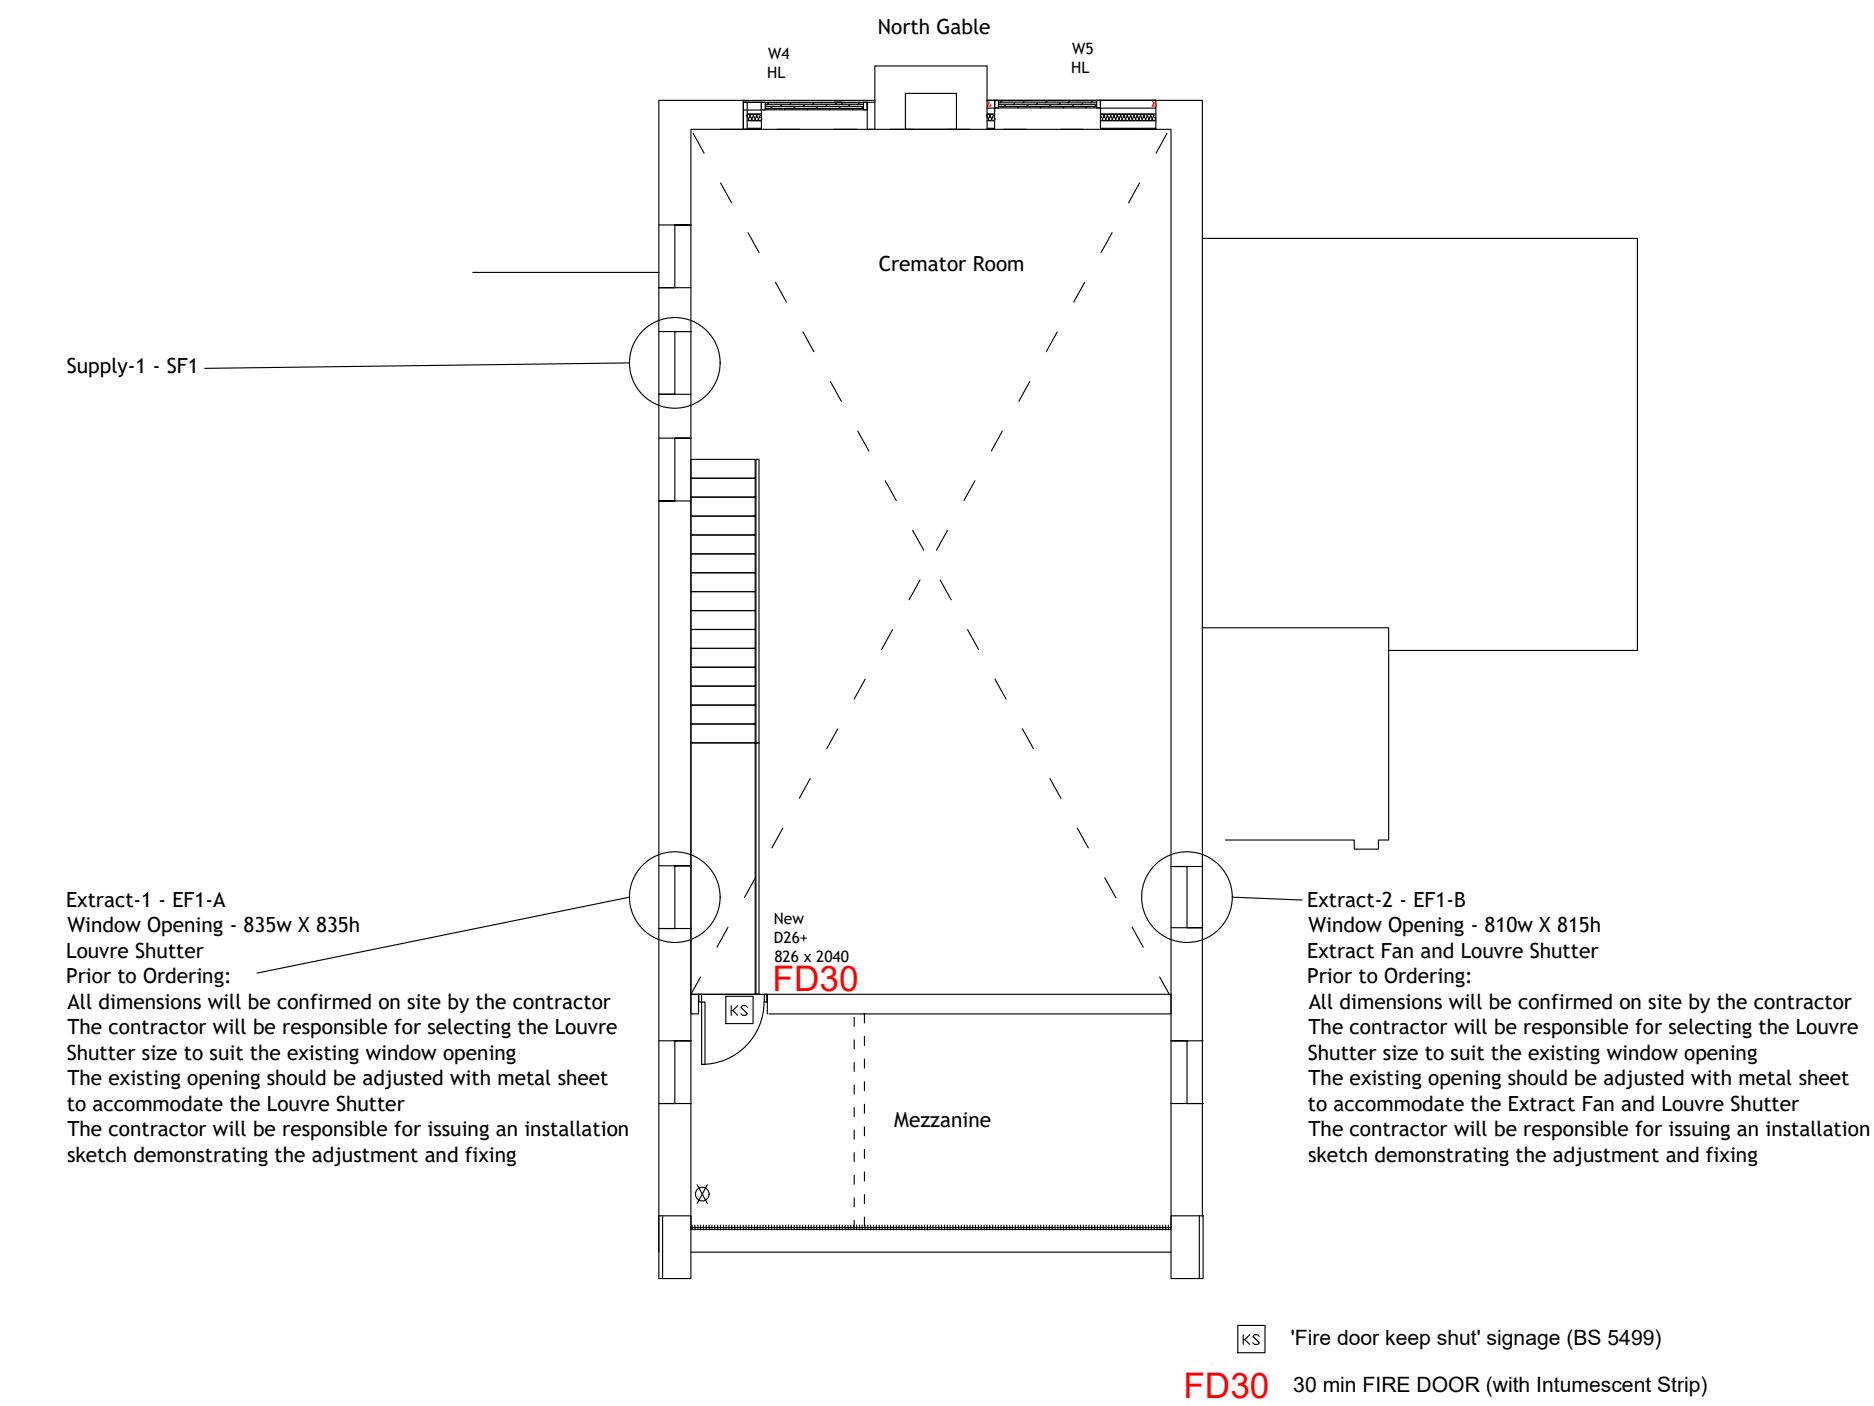

Mezzanine Plan - Scale: 1:100

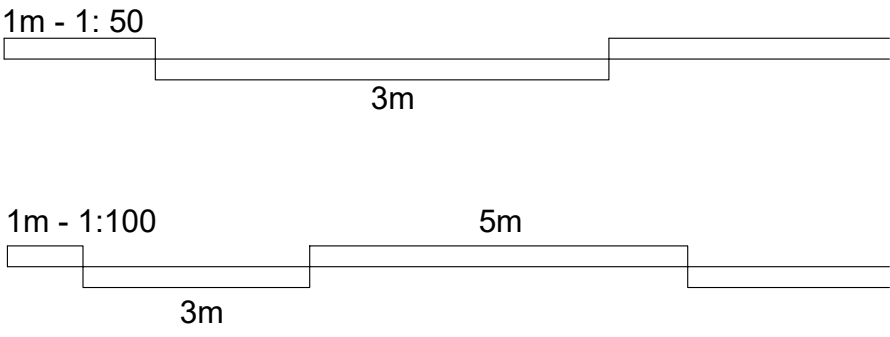

Rev	Note	Date
A	First Issued	Jan 25

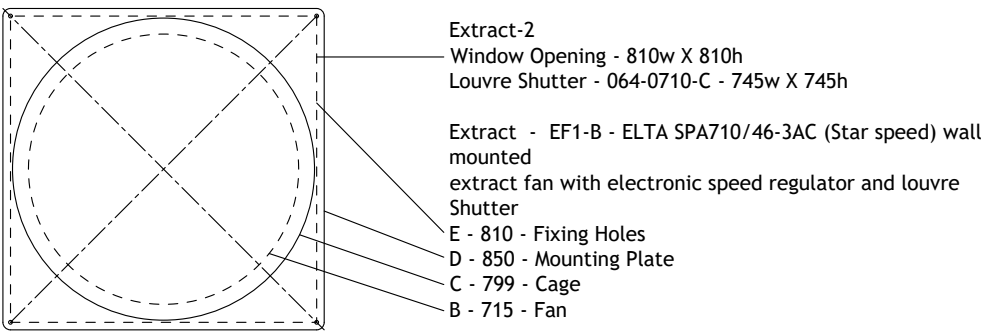

PROPERTY SERVICES

Civic Offices, Bridge Street,
Reading
RG1 2LU
Tel 0118 937 3980

Reading Cemetery Crematorium
Cremator Replacement
and
Phase1A Works

Proposed Extract Location Plan

Drawn by:	00
Checked by:	
Date:	Jan 2025
Scale:	1:100 @ A3
Drawing No:	2856/2022/007
Revision:	A