The scaling of this drawing cannot be assured

Revision	Date	Drn	Ckd
-	-	-	-

N

LEGEND

- Site Boundary
- Existing Woodlands, Copses and Tree Belts ^
- Existing Scrub ^
- Existing Water Courses and Features ^
- Contours/Spot Heights (Metres AOD) ^
- Listed Buildings ~ Grade I
- Listed Buildings ~ Grade II*
- Listed Buildings ~ Grade II
- Conservation Area ~/##
- Registered Parks and Gardens ~
- Scheduled Monument ~

Sources:
^ OS Mapping
~ Historic England National Monument Record GIS Data Set
Reading District Council Local Plan Proposals Map Adopted 2019

Data collated for constraints and analysis mapping is based on publicly available sources at the time of preparation inserted using the British National Grid and may itself not be accurate. Stantec shall not be liable for the accuracy of data derived from external sources.

FIGURE 13.5

Project
Kings Meadow View, Reading

Drawing Title
Heritage Assets Plan

Date	Scale	Drawn by	Check by
05.09.2025	1:10,000 @A1 1:20,000 @A3	ML	GM
Project No	**Drawing No**		**Revision**
333100907	LN-LP-09		-

0 100 200 300 400 500m

Stantec

Stantec UK Limited
3rd Floor Arthur Stanley House
40-50 Tottenham Street
London
W1T 5RN
T: 020 7446 6888

stantec.com\uk

Reproduced from the Ordnance Survey Map with the permission of the Controller of HMSO. Crown Copyright Reserved. Licence No. EMS - 928549.

U:\333100907\A4 - Drawings & Registers\Landscape\333100907 LN-LP-09 Heritage Assets Plan.dwg - A1

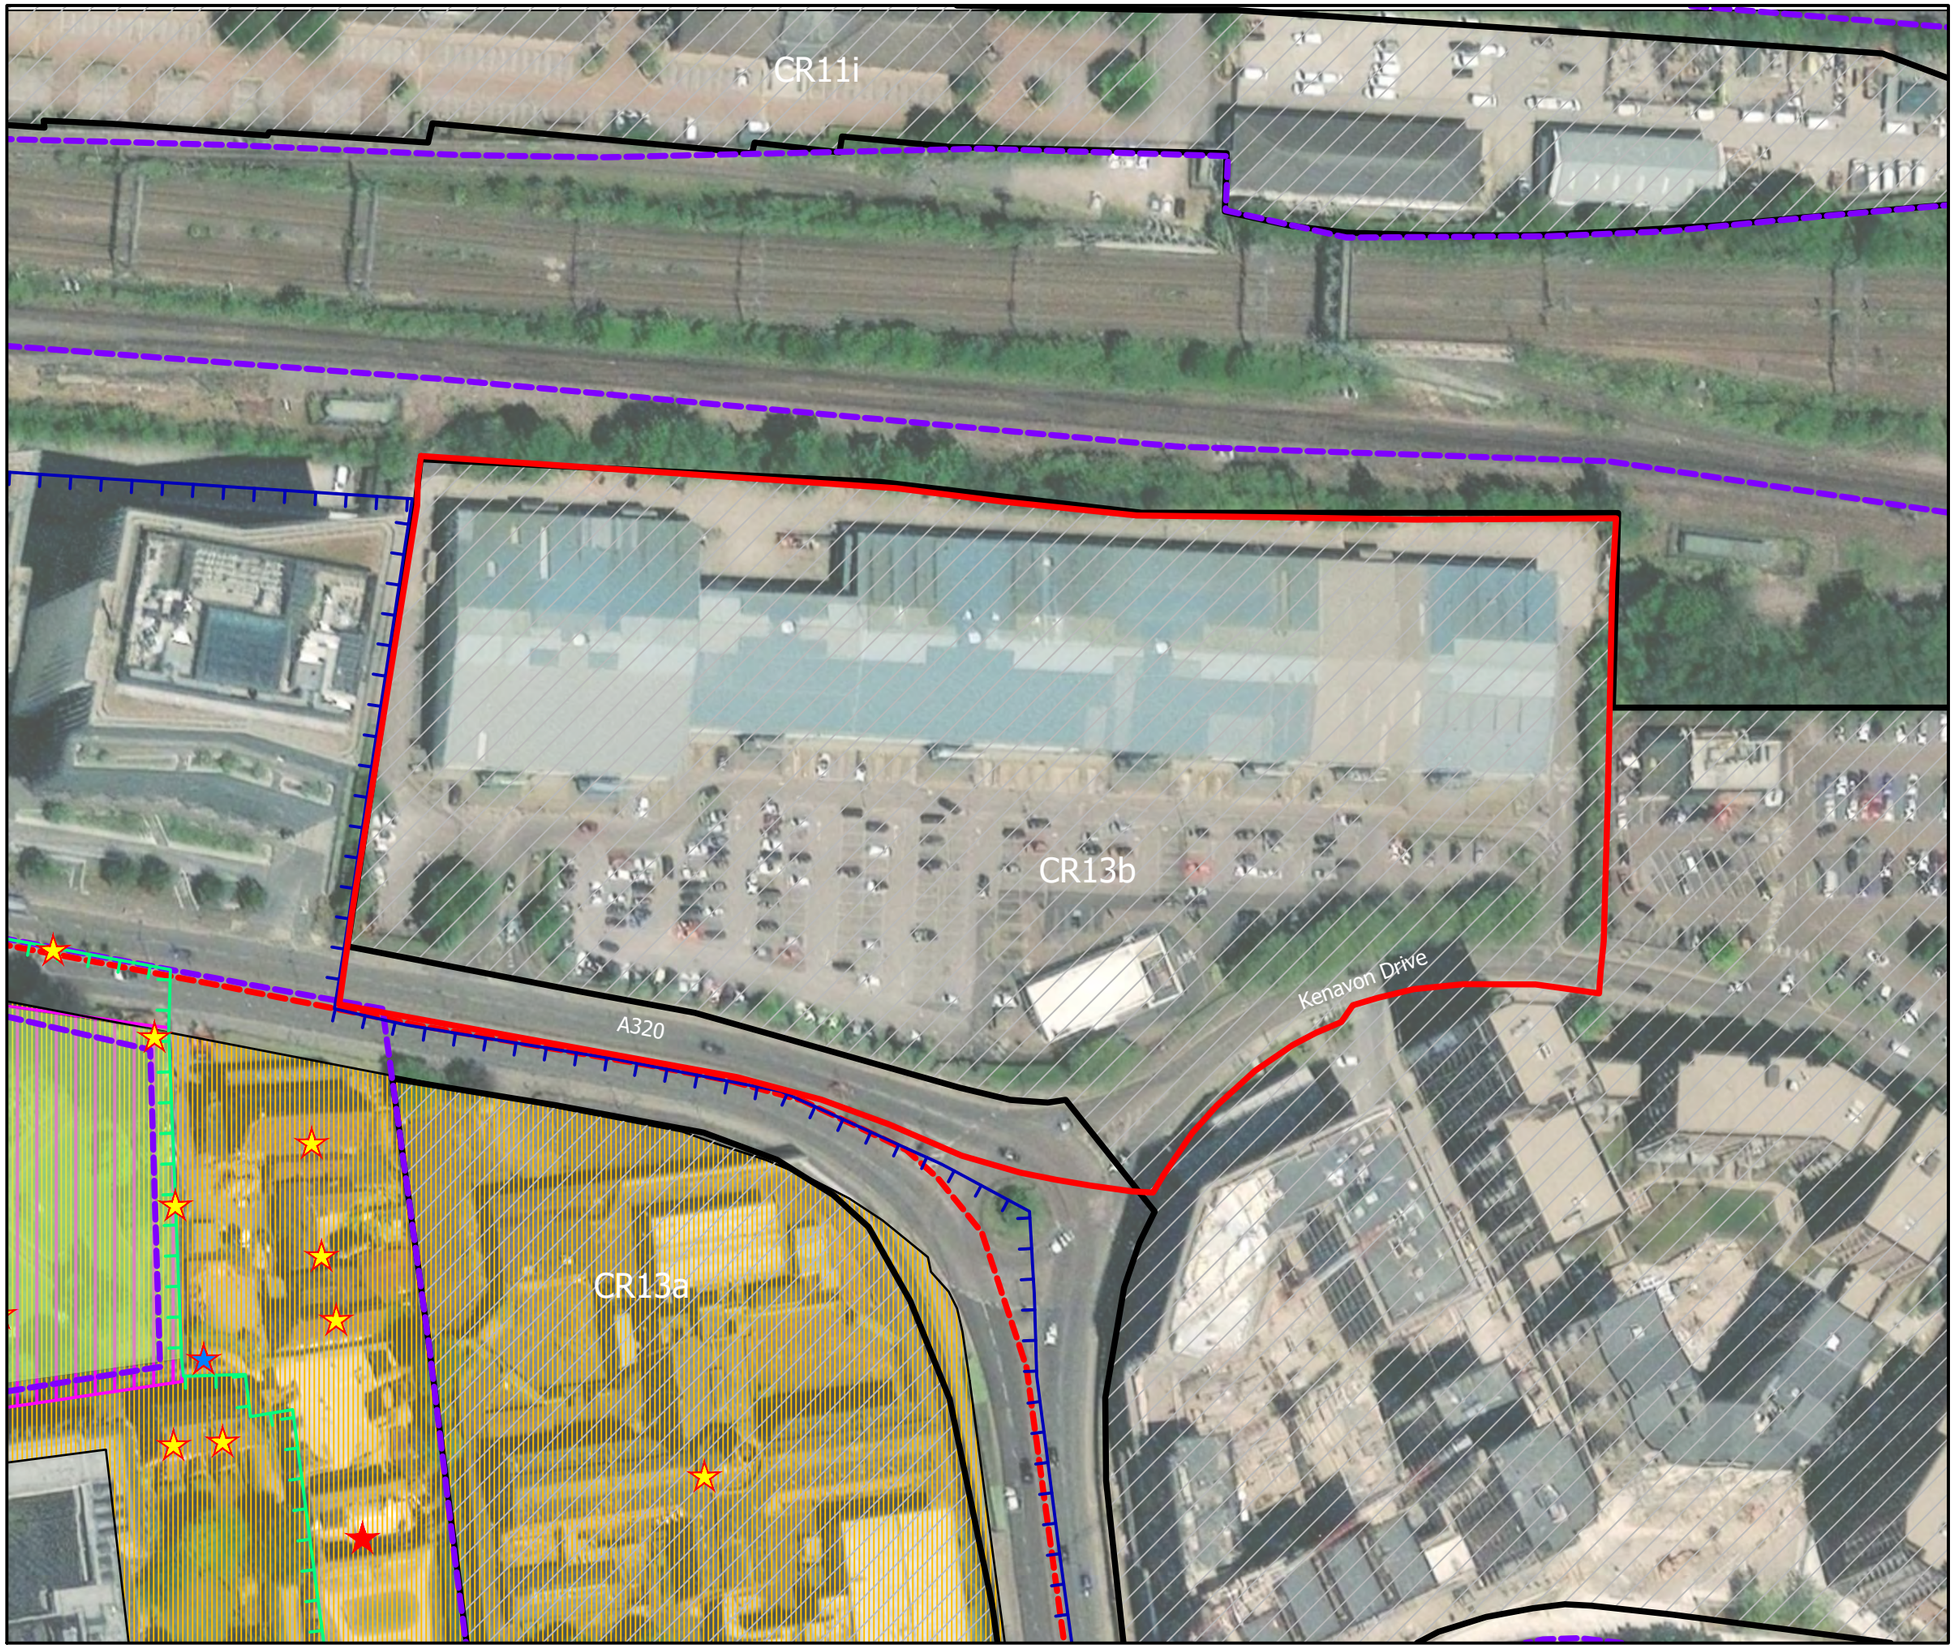

The scaling of this drawing cannot be assured

Revision	Date	Drn	Ckd
-	-	-	-

N

LEGEND

- Site Boundary
- Listed Buildings ~ Grade I (Reading Abbey Ruins)
- Listed Buildings ~ Grade II*
- Listed Buildings ~ Grade II
- Registered Parks and Gardens ~ The Forbury Garden
- Scheduled Monument ~ Reading Abbey

Reading Proposals Map Policies

- Major Opportunity Areas (Policy CR11-13 and SR1-3)
- Sites Identified for Development or Change (Policy CR11-14)
- Office Core (Policy CR1)
- Central Core (Policy CR1)
- Local Green Space and Public Open Space (Policy EN7)
- Abbey Quarter Policy (Policy CR15)

Sources:
^ OS Mapping
# Historic England National Monument Record GIS Data Set
Reading District Council Local Plan Proposals Map Adopted 2019

Aerial Photograph dated: 041/06/2023
© 2025 ESRI © Maxar

Data collated for constraints and analysis mapping is based on publicly available sources at the time of preparation inserted using the British National Grid and may itself not be accurate. Stantec shall not be liable for the accuracy of data derived from external sources.

FIGURE 13.6

Project
Kings Meadow View, Reading

Drawing Title
Site Appraisal Plan

Date	Scale	Drawn by	Check by
05.09.2025	1:1,250 @A3	ML	GM
Project No	**Drawing No**		**Revision**
333100907	LN-LP-04		-

0 10 20 30 40 50m

Stantec

Stantec UK Limited
3rd Floor Arthur Stanley House
40-50 Tottenham Street
London
W1T 5RN
T: 020 7446 6888

stantec.com\uk

Reproduced from the Ordnance Survey Map with the permission of the Controller of HMSO. Crown Copyright Reserved. Licence No. EMS - 928549.

U:\333100907\A4 - Drawings & Registers\Landscape\333100907 LN-LP-04 Site Appraisal Plan.dwg - A3