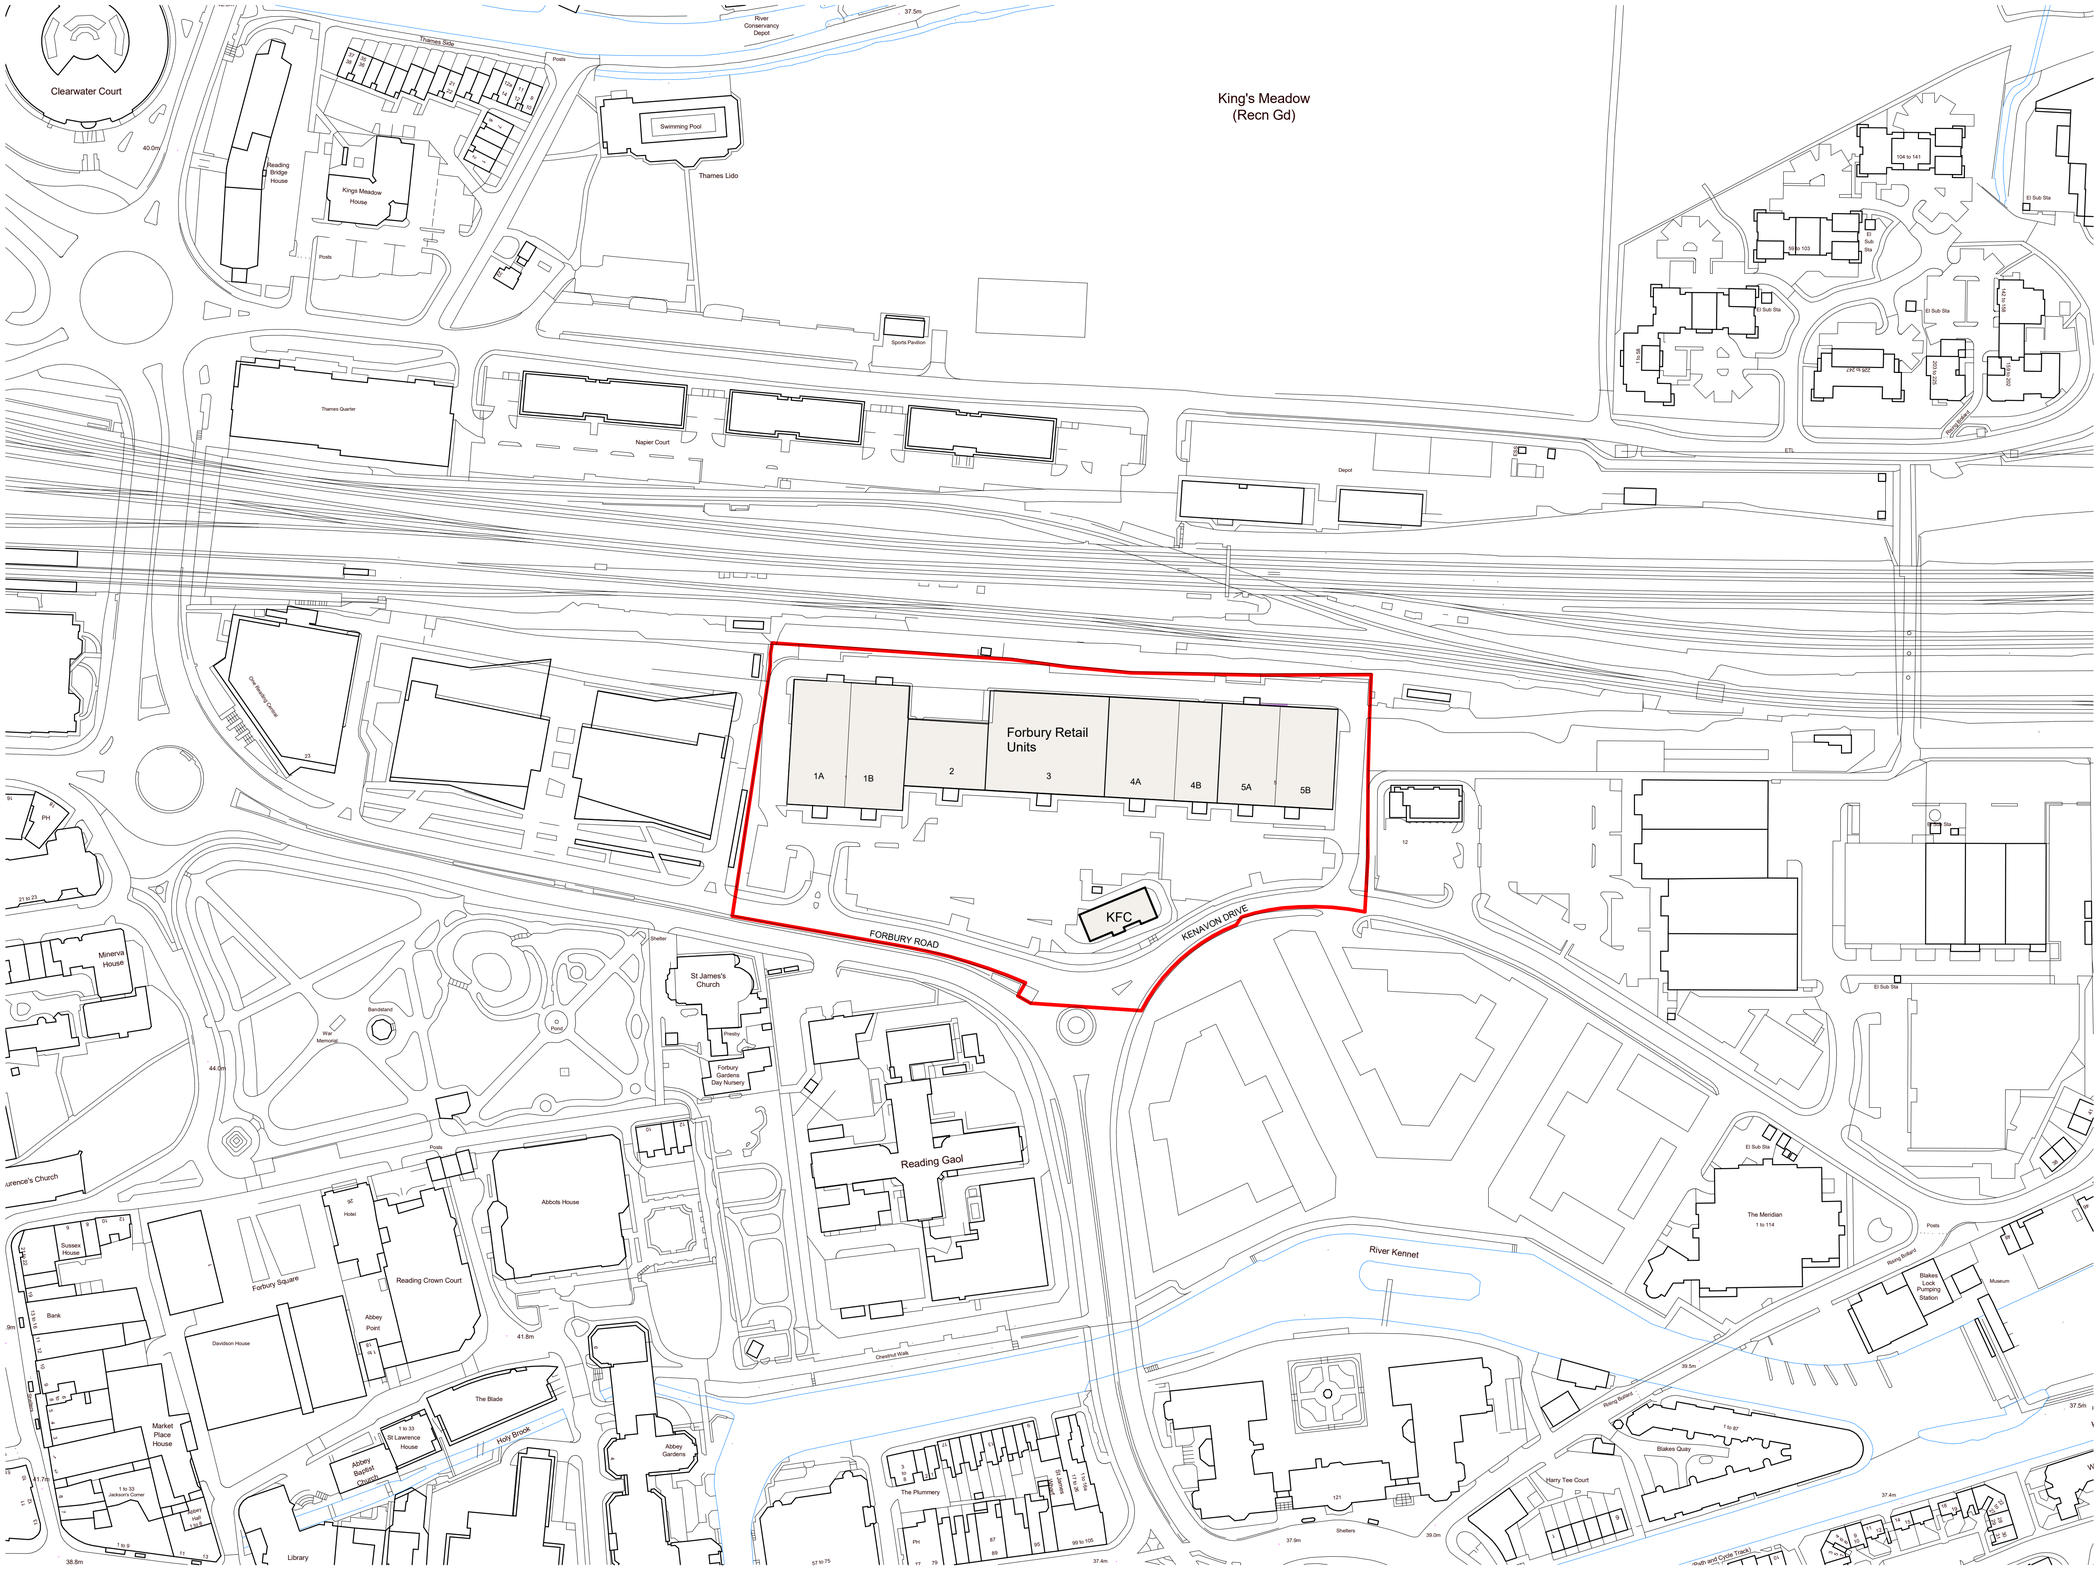

Do not scale from this drawing. All dimensions to be checked on site. All omissions and discrepancies to be reported to the Architect immediately

This work is copyright and shall not be reproduced or used for any other purpose without the written permission of Squire and Partners.

Key

- Extent of Application Site
- Existing Retail Units

Description	Date	Chk	Rev
Planning Submission Validation	17/12/25	RKB	P3
Planning Submission Validation Updates	28/07/23	CBI	P2
Planning Submission	10/07/23	ST	P1

SQUIRE & PARTNERS

Squire and Partners LLP
The Department Store
248 Ferndale Road, London SW9 8FR
T: 020 7278 5555

info@squireandpartners.com
www.squireandpartners.com

Project

Forbury Retail Park

Title

Existing
Site Location Plan

Status

Planning

Drawn	Date	Scale @ ISO A1	Job Number
SQP	01/07/25	1:1250	18111

Drawing Number	Revision
18111-SQP-ZZ-GF-DR-A-PL00023	P3

N

0 10 20 30 40 50 m