




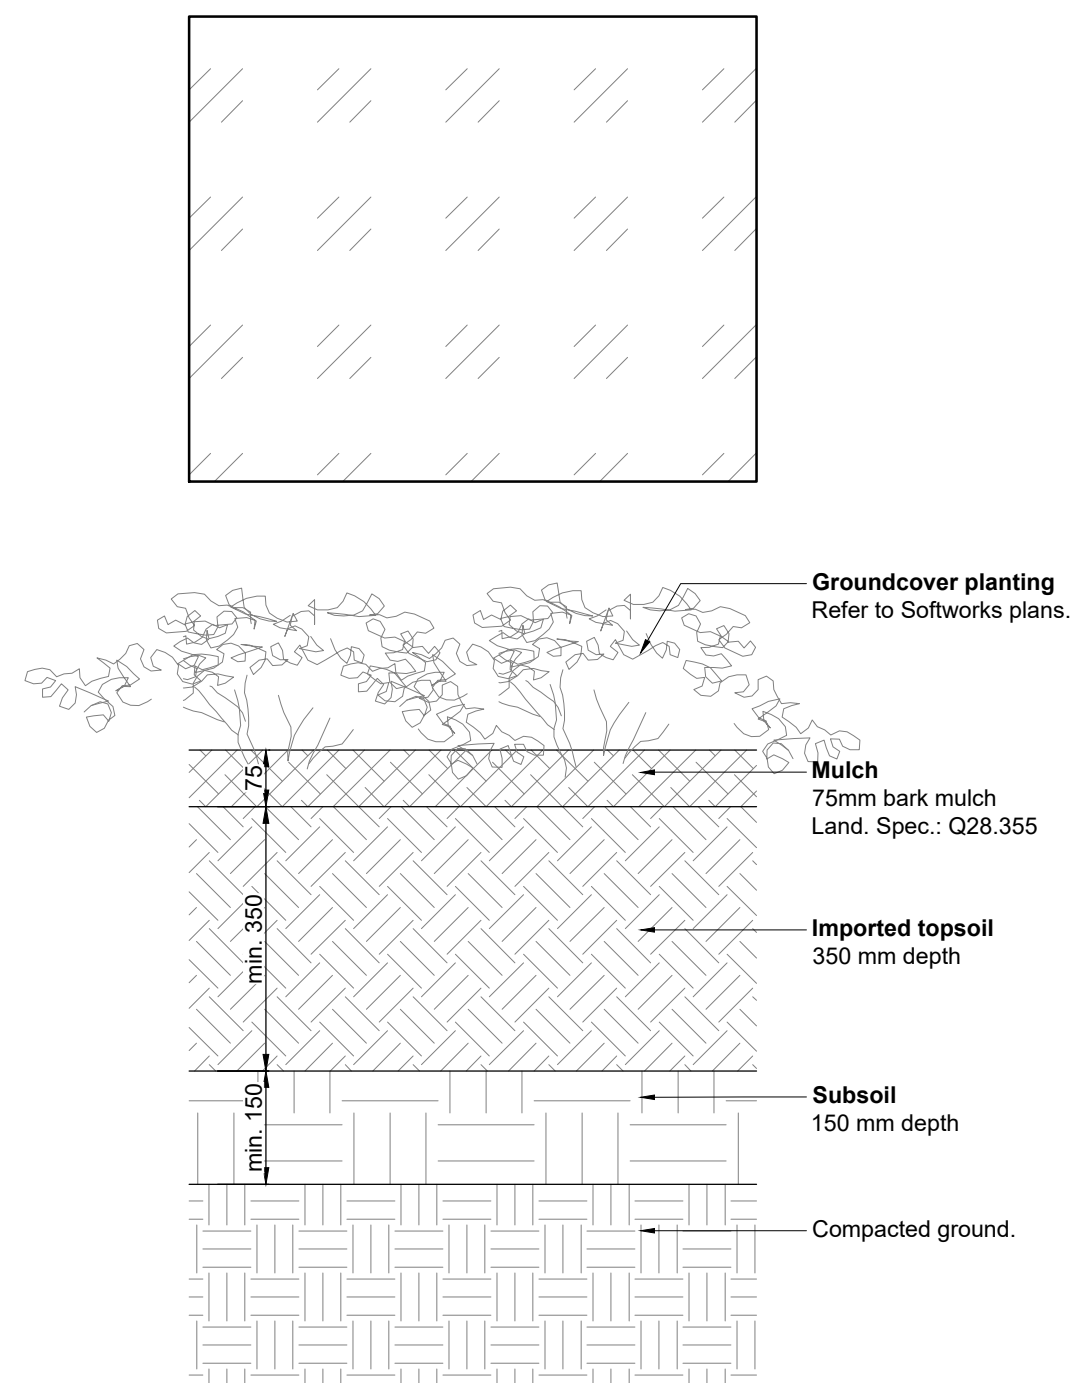


1 Groundcover
Scale: 1:10

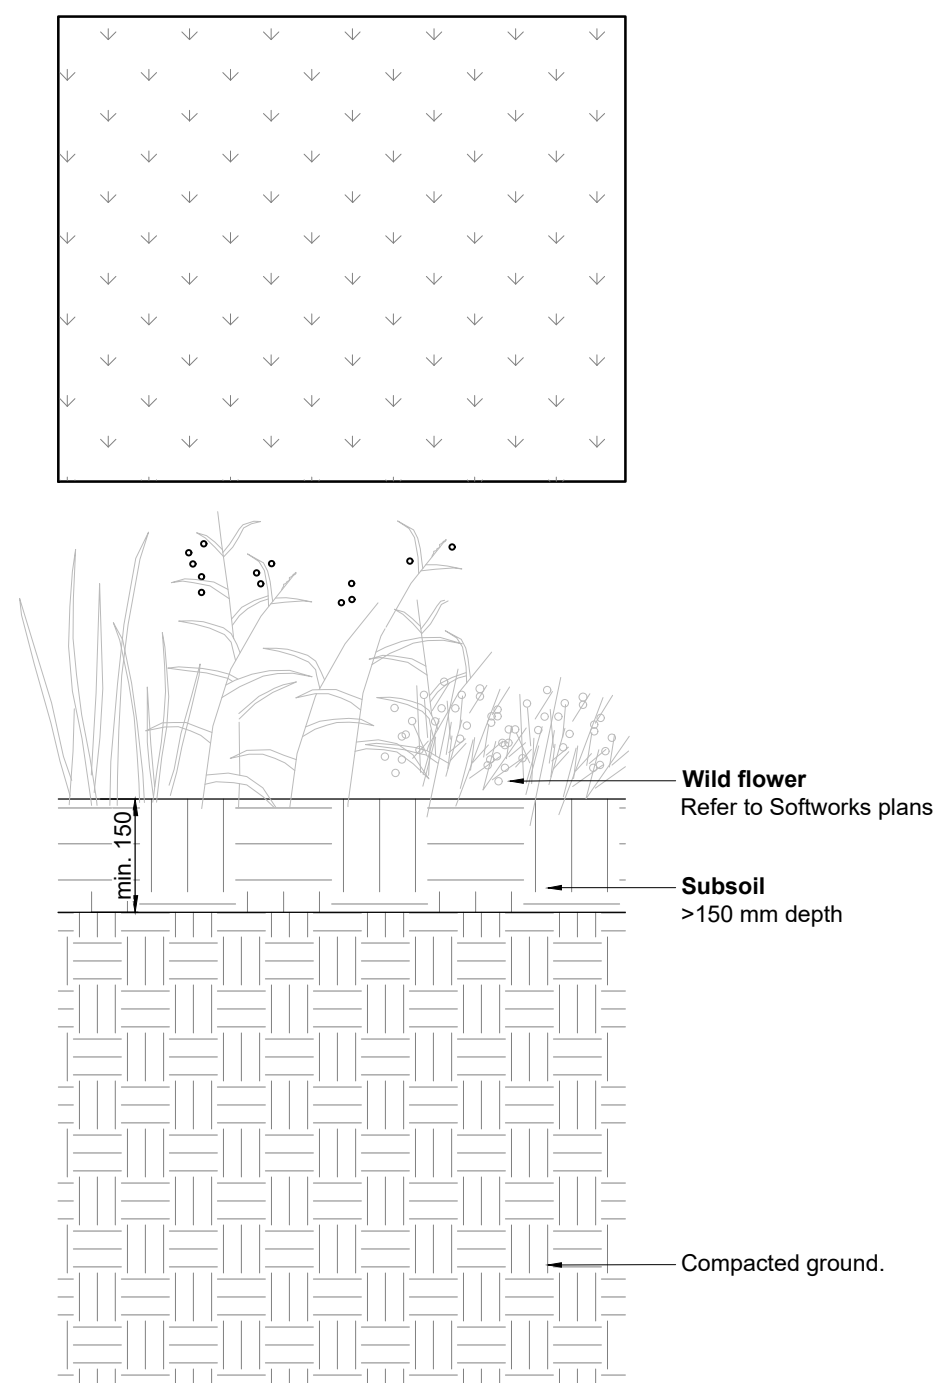


2 Wild flower
Scale: 1:10

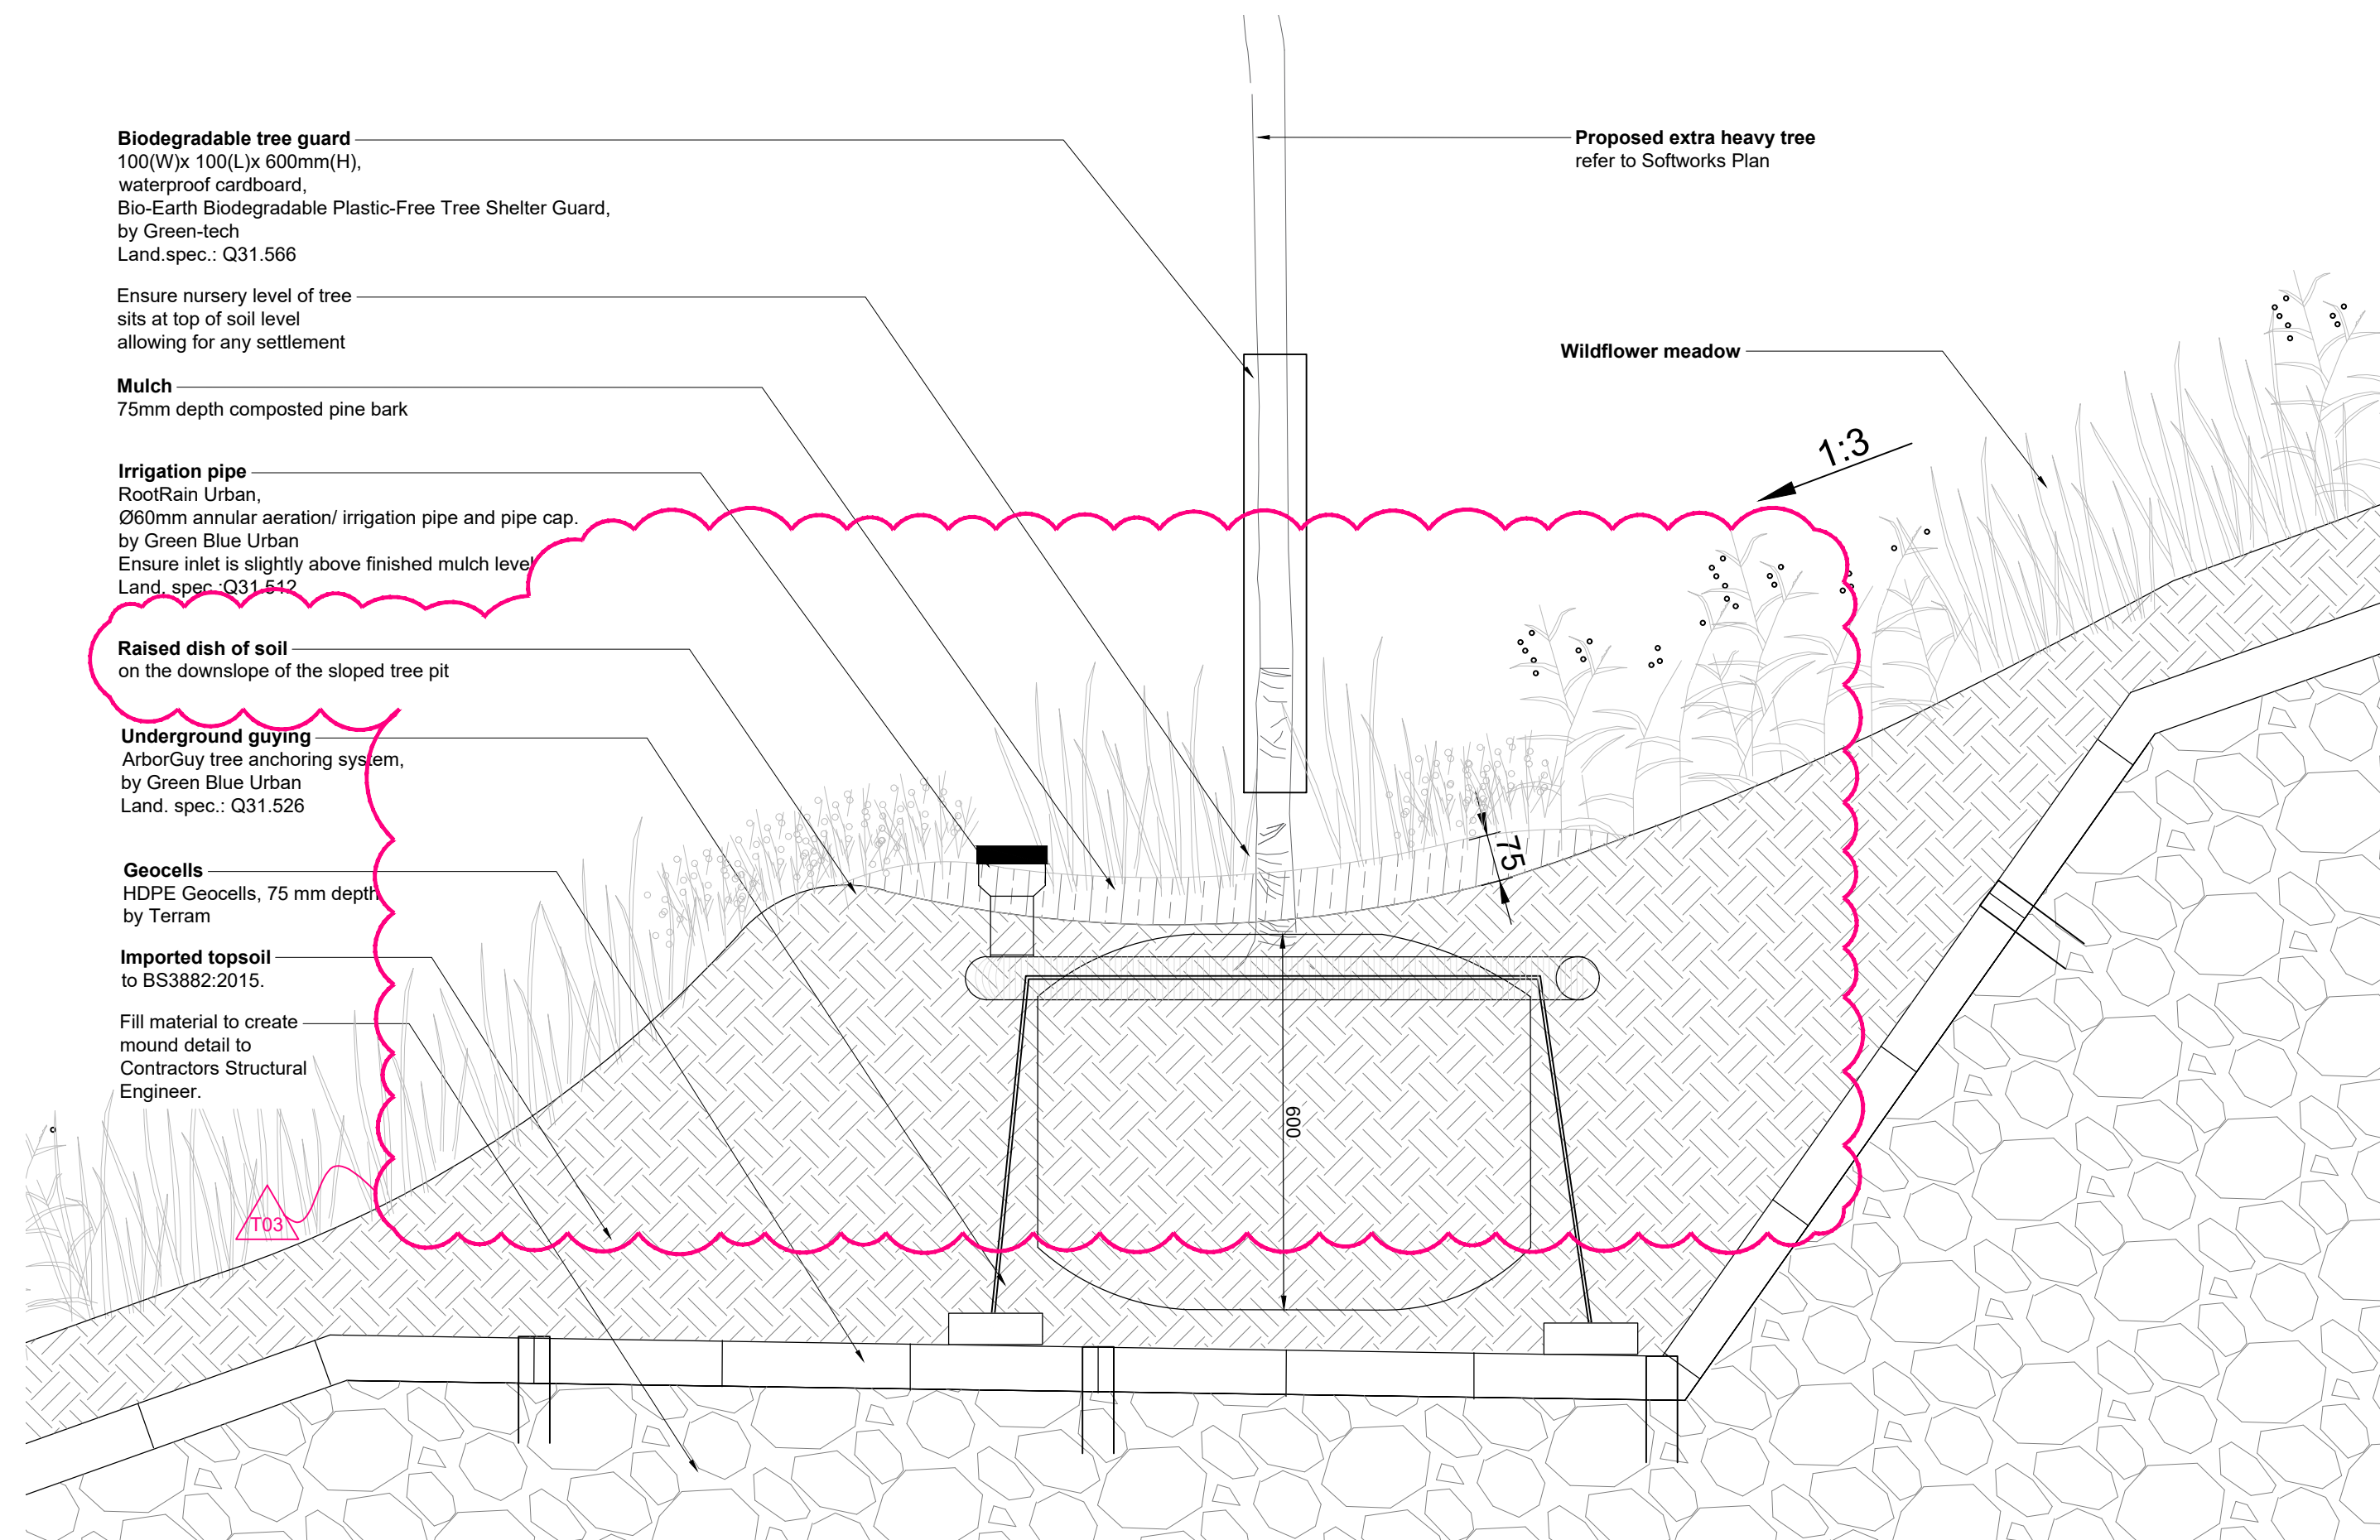


3 Sloped tree pit for the mound
Scale: 1:10

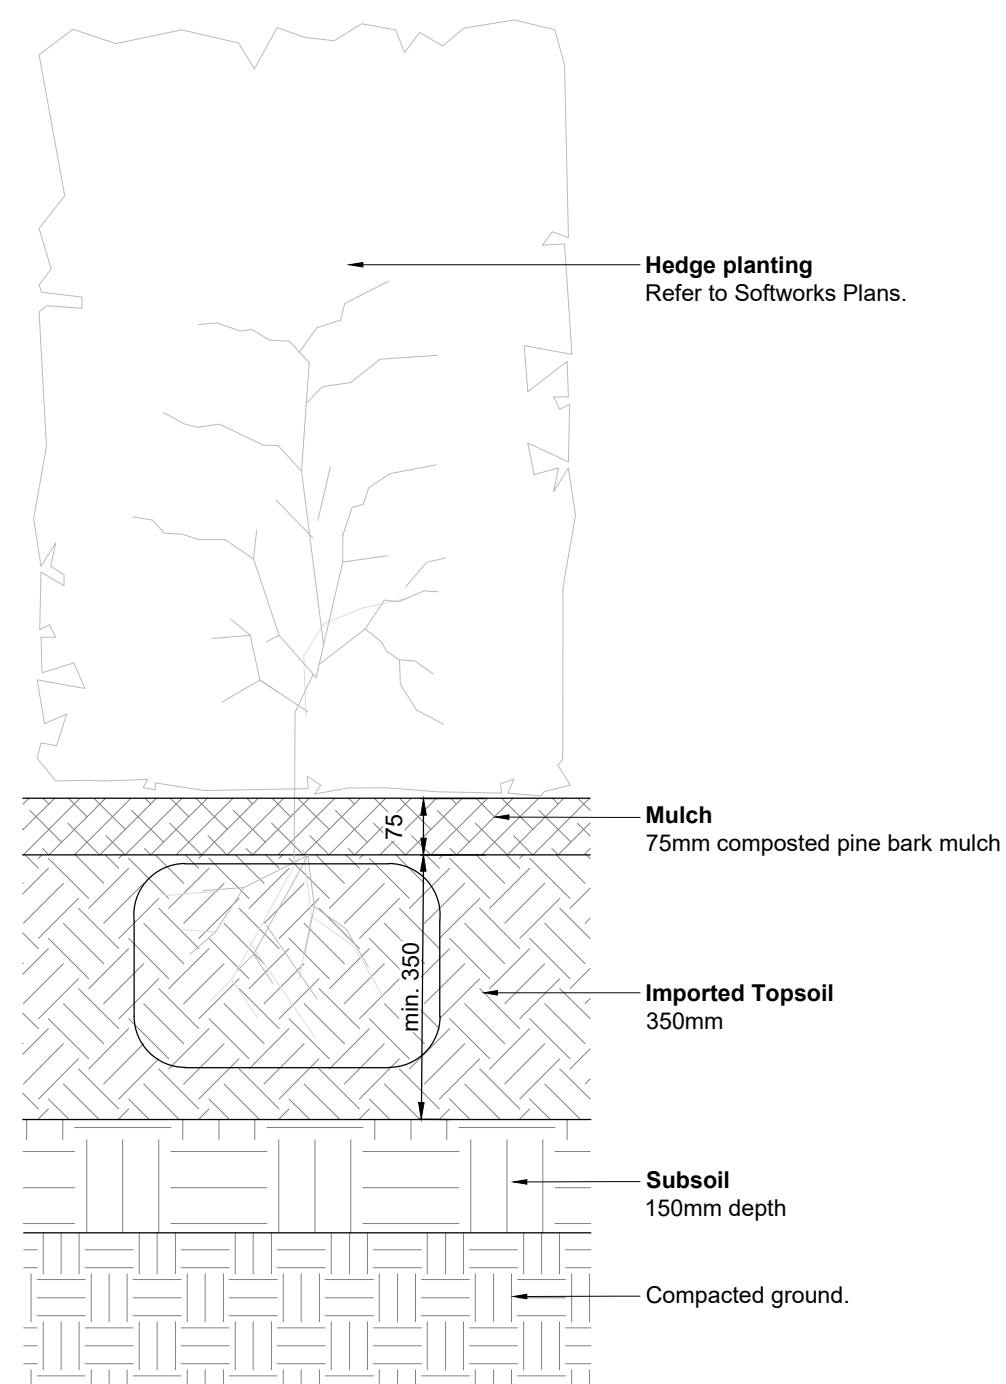

4 Hedge
Scale: 1:10

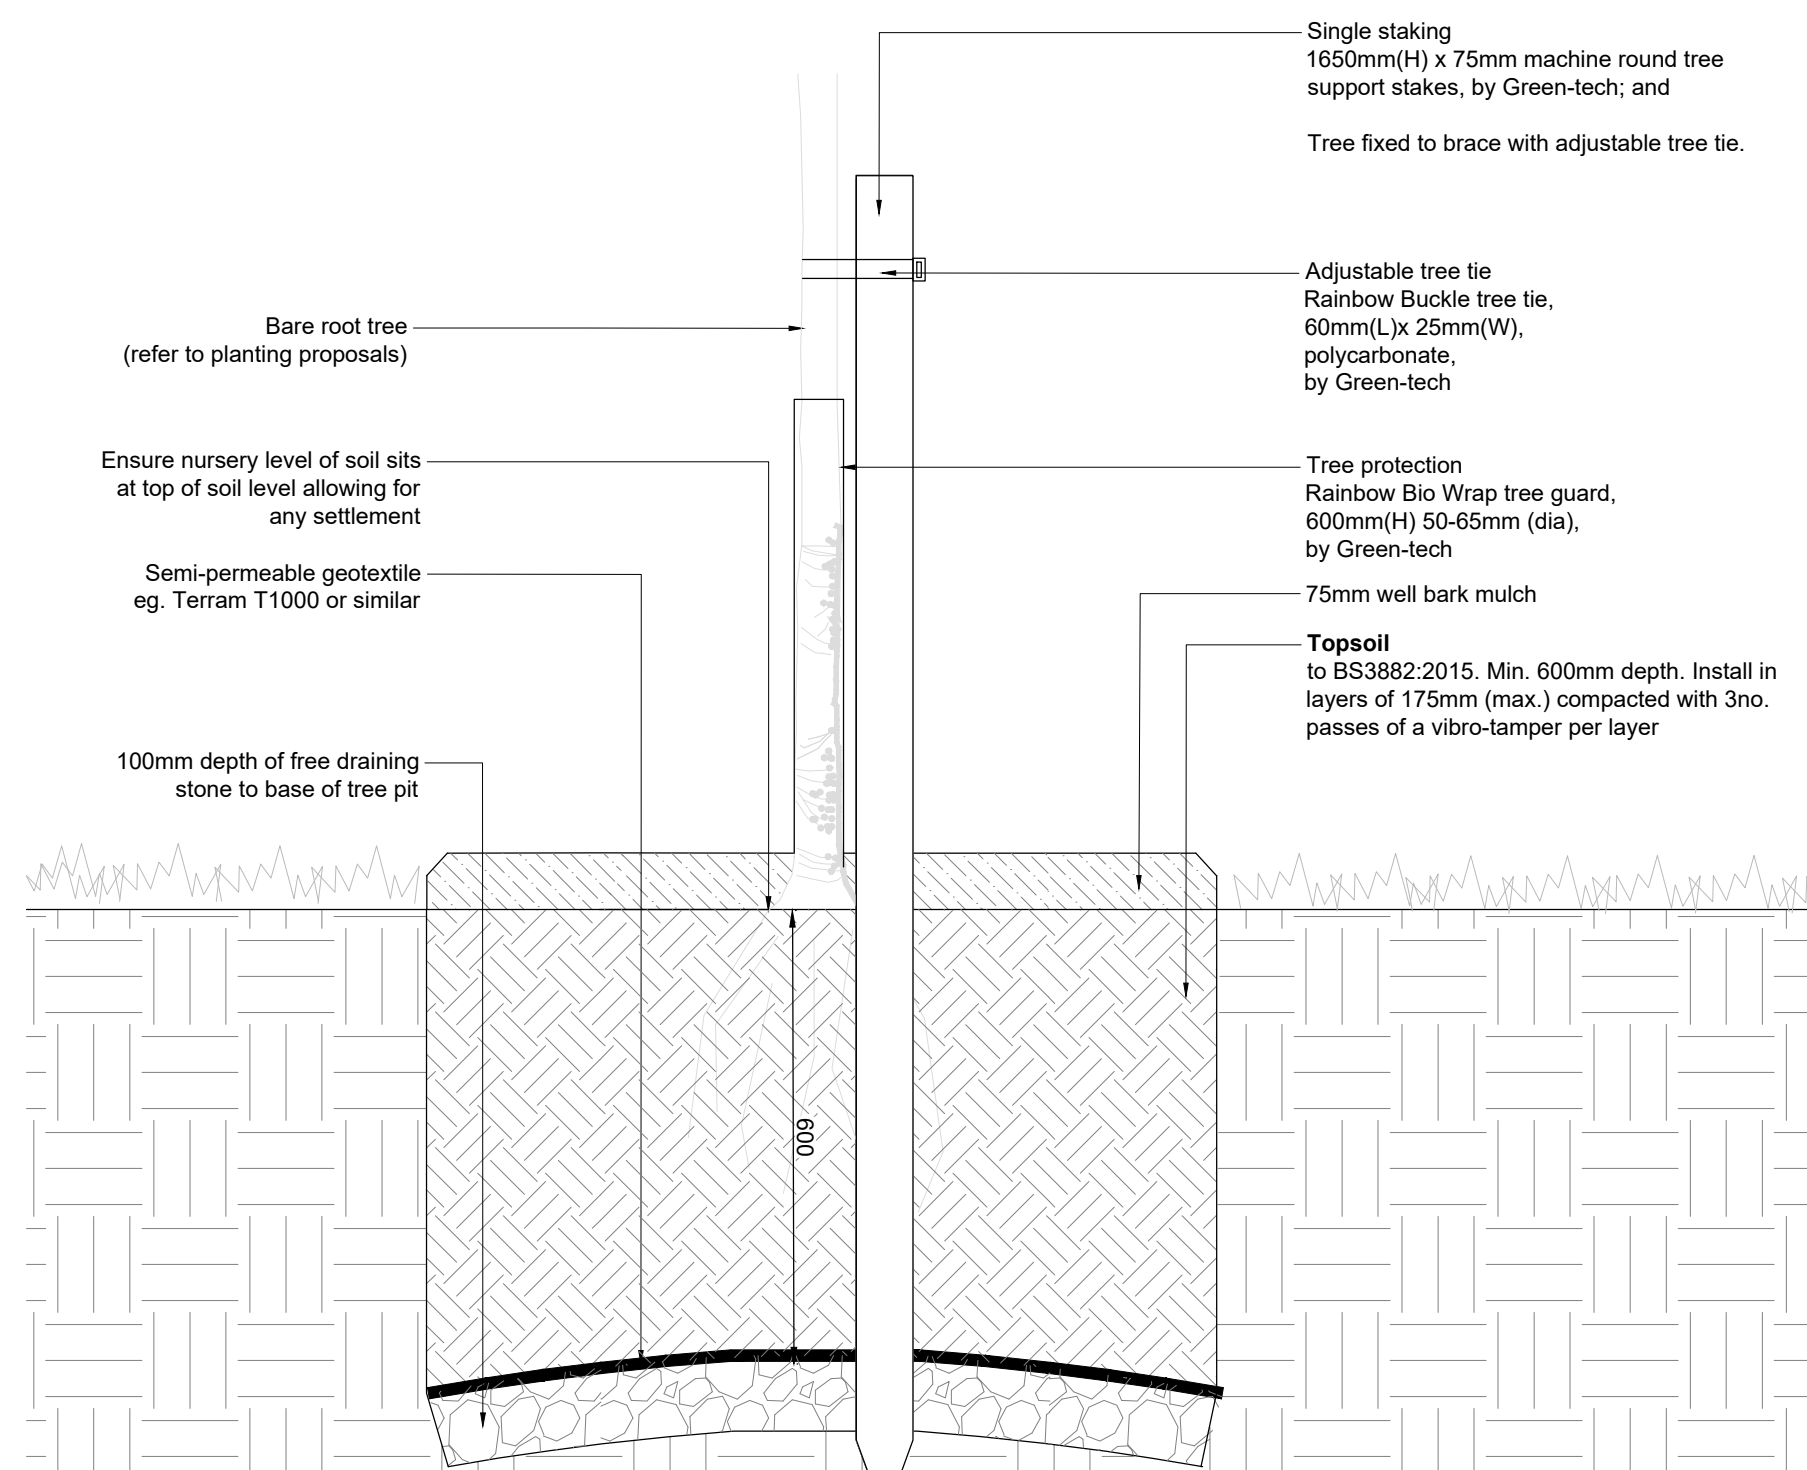

5 Bare root tree
Scale: 1:10

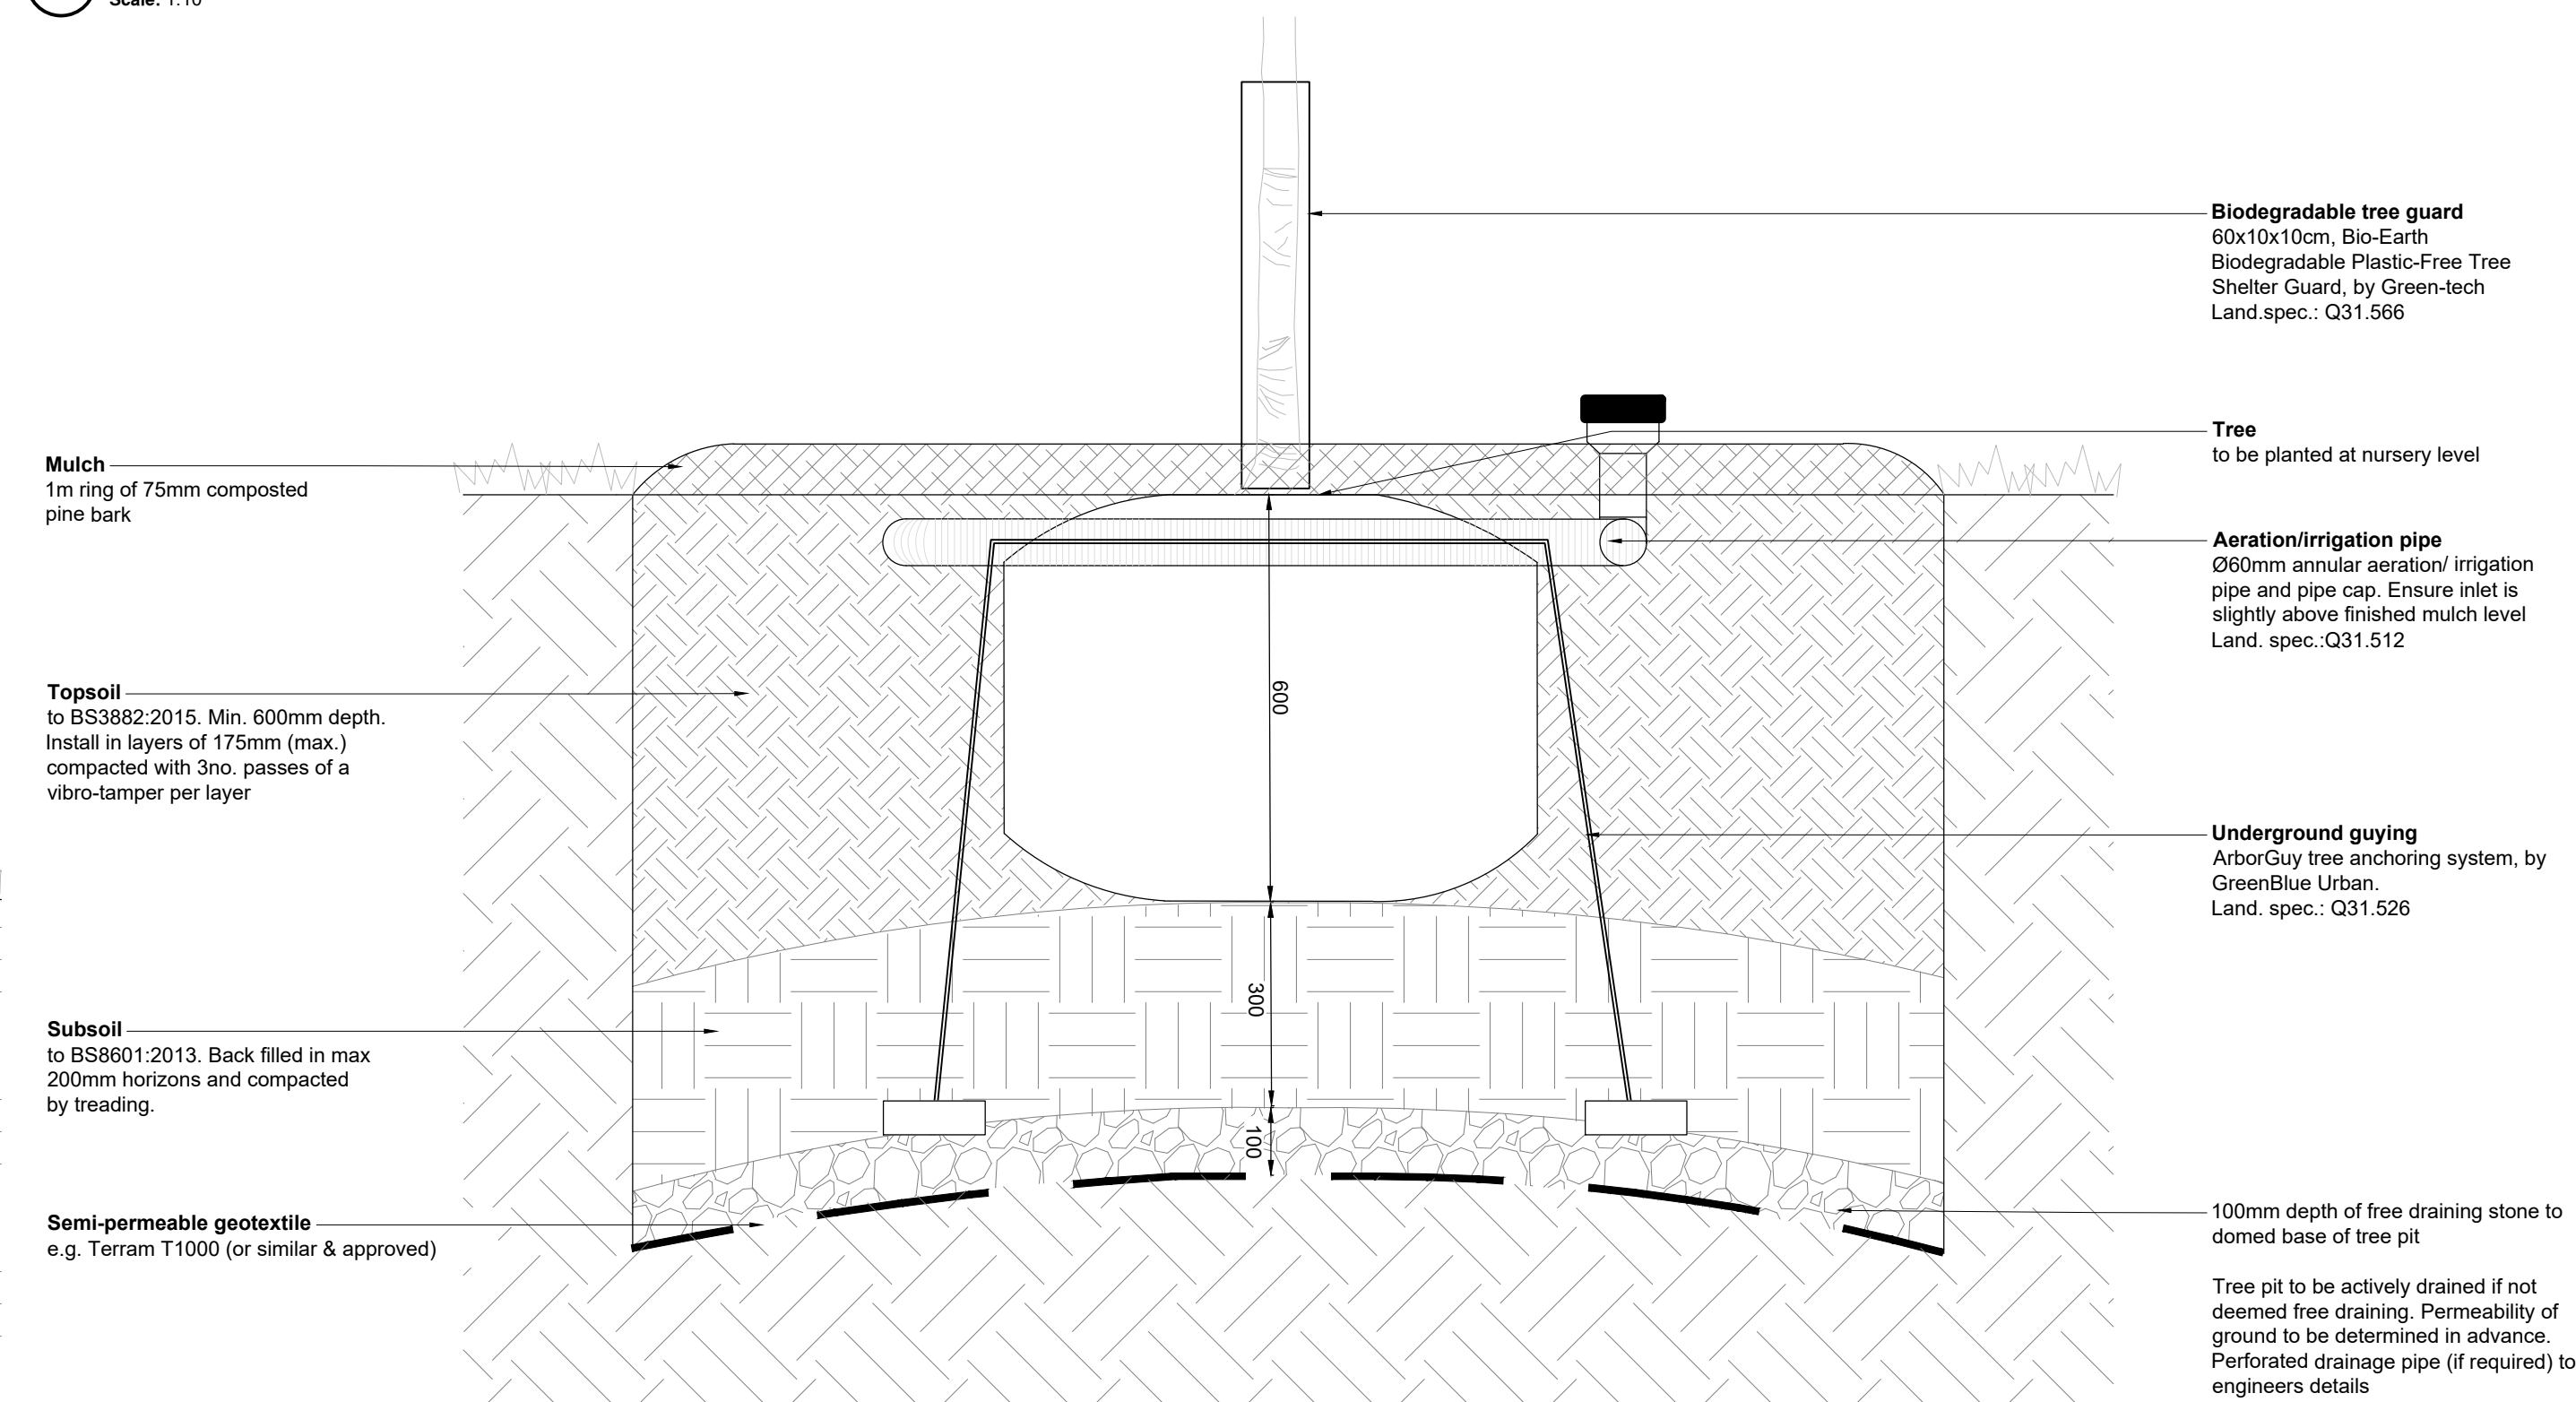

6 Tree pit
Scale: 1:10

DO NOT SCALE FROM DRAWING

Drawing Information Copyright of Place Design Ltd. 2024 All Rights Reserved PLEASE NOTE: Figured dimensions take precedent over scale, do not scale from drawings. Inform Place Design Ltd of any discrepancies before works commence on site. All dimensions to be checked on site	SIGNIFICANT HEALTH, SAFETY & ENVIRONMENTAL INFORMATION RELATING TO CDM	
	HEALTH:	
	SAFETY:	
	ENVIRONMENTAL:	
	IT IS ASSUMED ALL WORKS WILL BE CARRIED OUT BY A COMPETANT CONTRACTOR WORKING, WHERE APPROPRIATE, TO AN AGREED METHOD STATEMENT	

No.	Revision	date	by	checked
T00	First issue	09.01.25	CHC	GH
T01	Tender issue	19.03.25	CC	GH
T02	Planning condition amendment	20.11.25	CC	GH
T03	Planning condition amendment	18.12.25	CC	GH

NOTE:

- Soil depth plans to be provided by contractor as part of construction package.

Client

Green Park (Reading) No.1 Limited

Maplefree UK Management Limited
4th Floor - WestWorks
White City Place
195 Wood Lane
London, W12 7PQ

Project Title

300 Brook Drive

Drawing Title

Softwork typical details

Project Stage

Stage 3+

**PLACE
DESIGN**

scale 1:10 at A1 date 26.02.24
drawn by CHC checked by GH
rev no.

1004_DT_450

Place Design Ltd
16 West Barnes Lane
London, SW20 0BU, UK
+44 208944 1940

T03