



Scale: 1:100

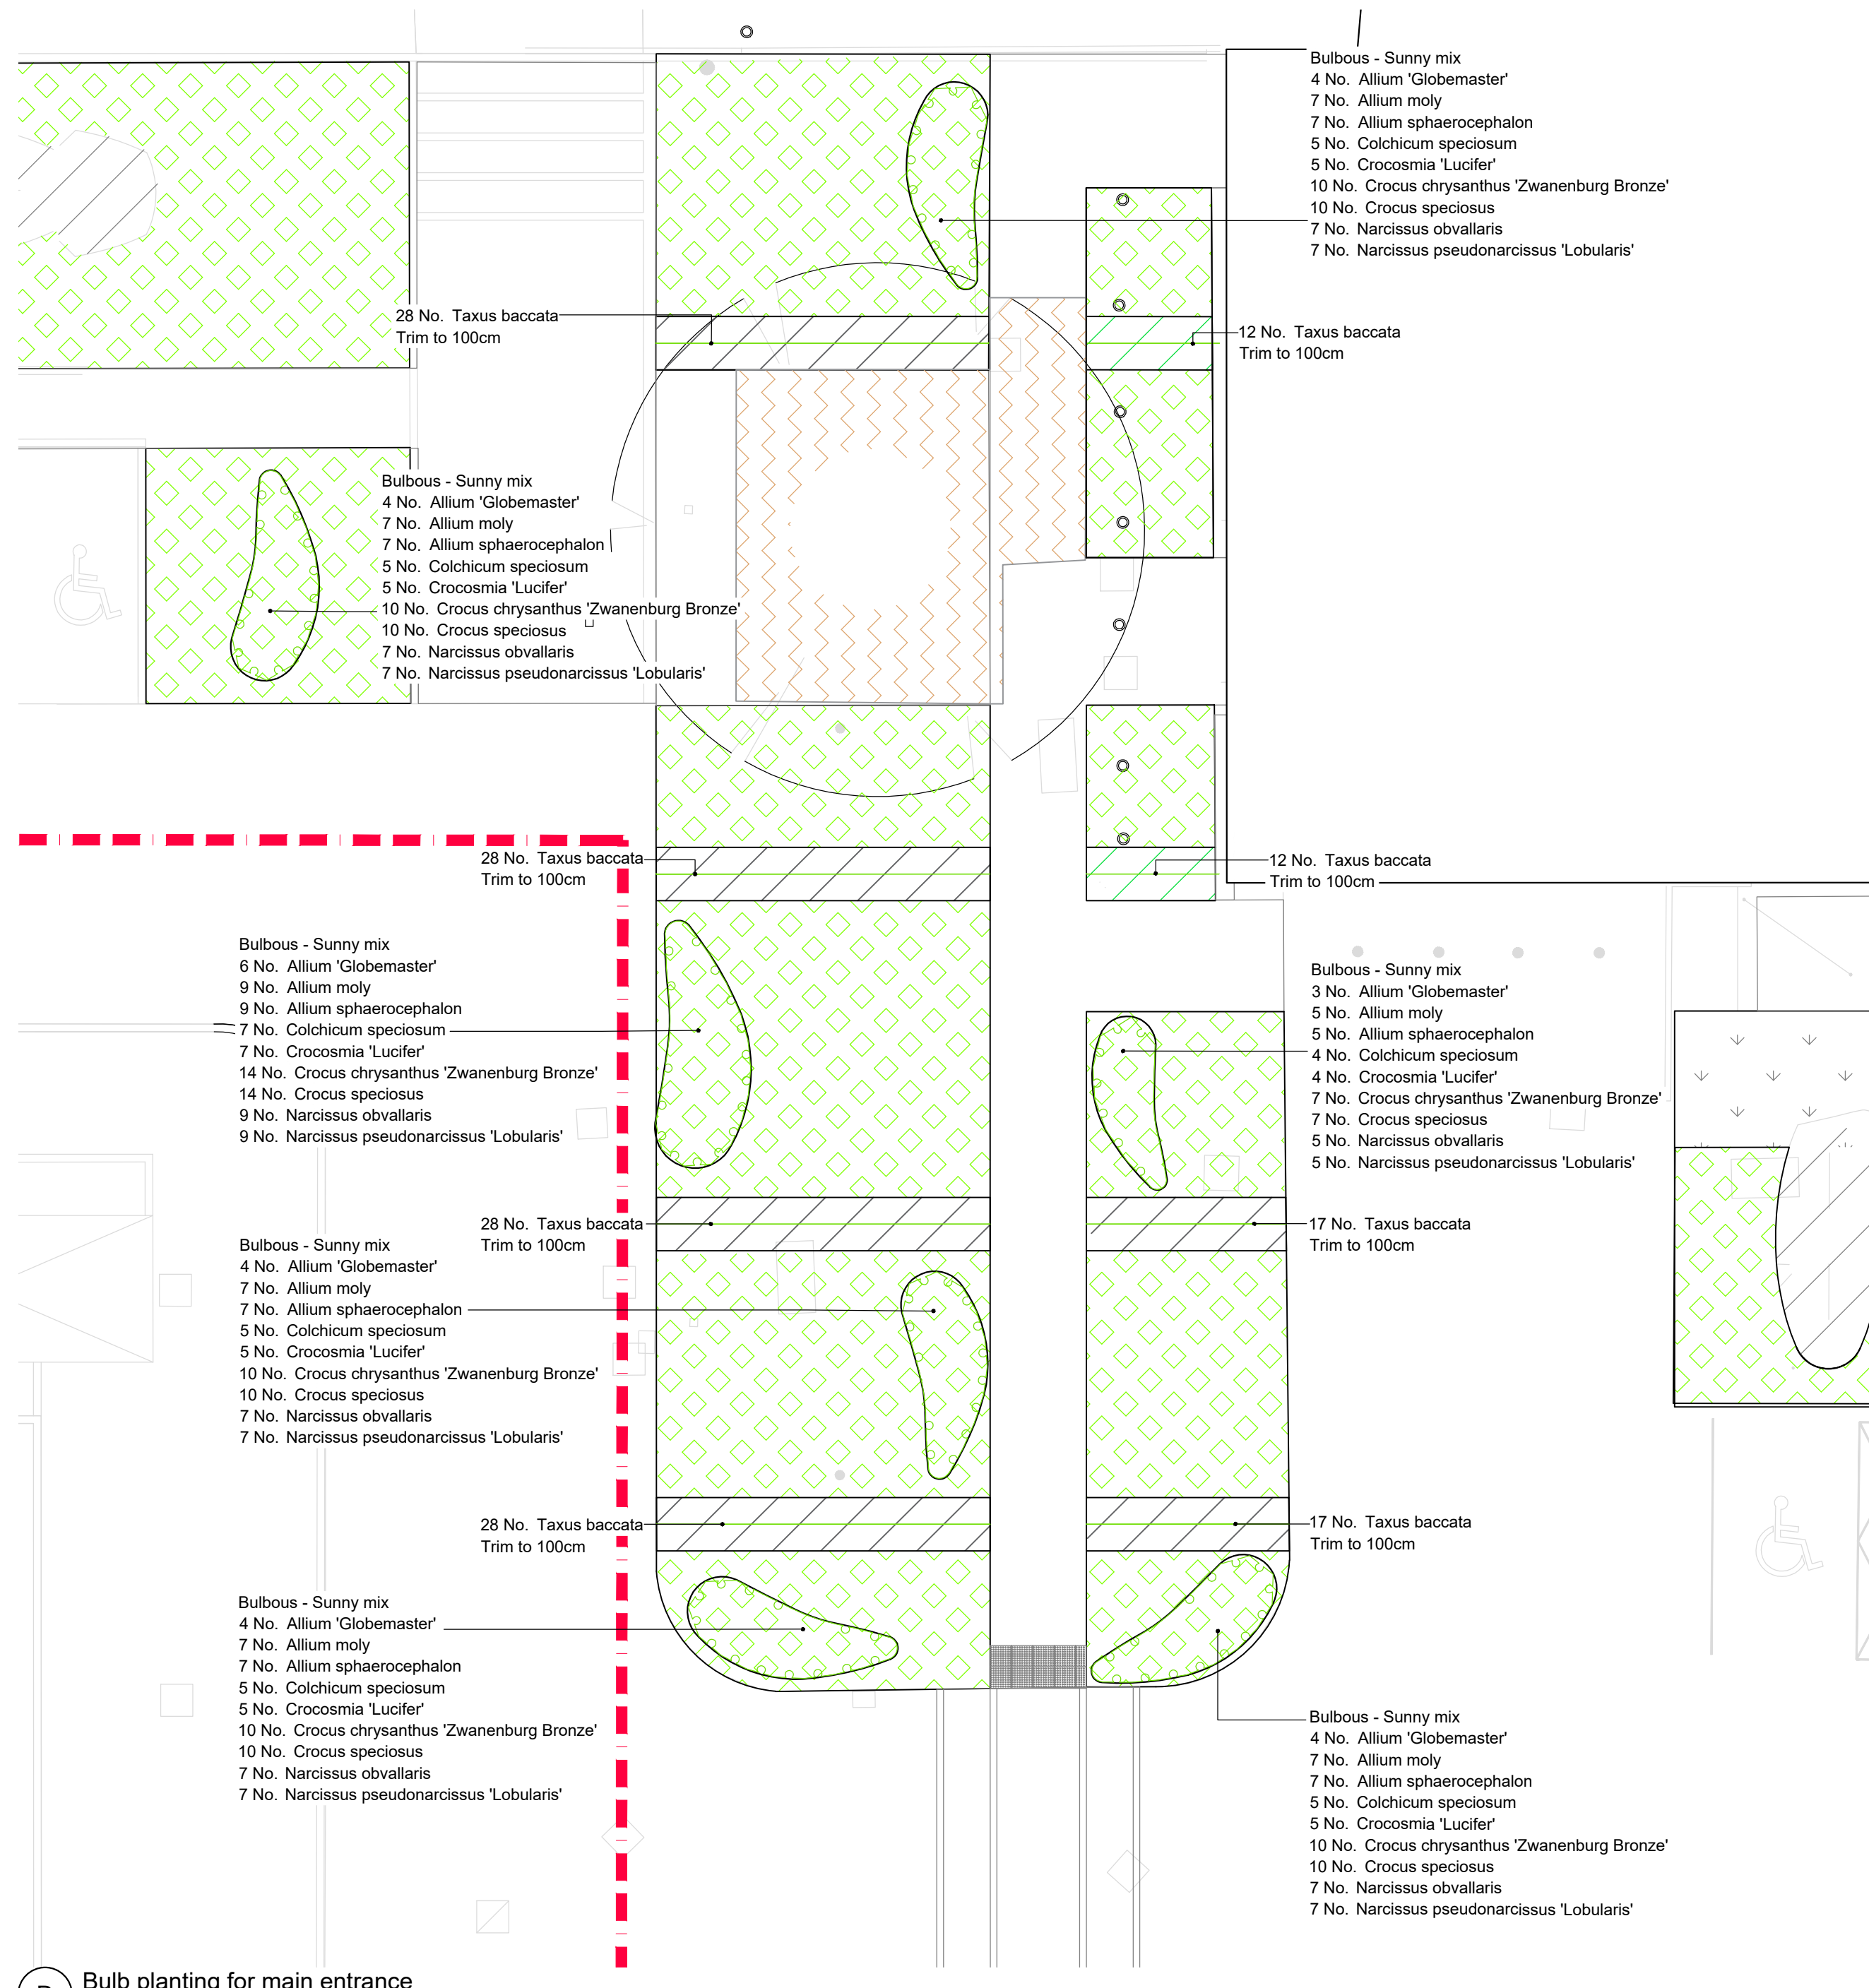


Scale: 1:100

Scale: 1:100

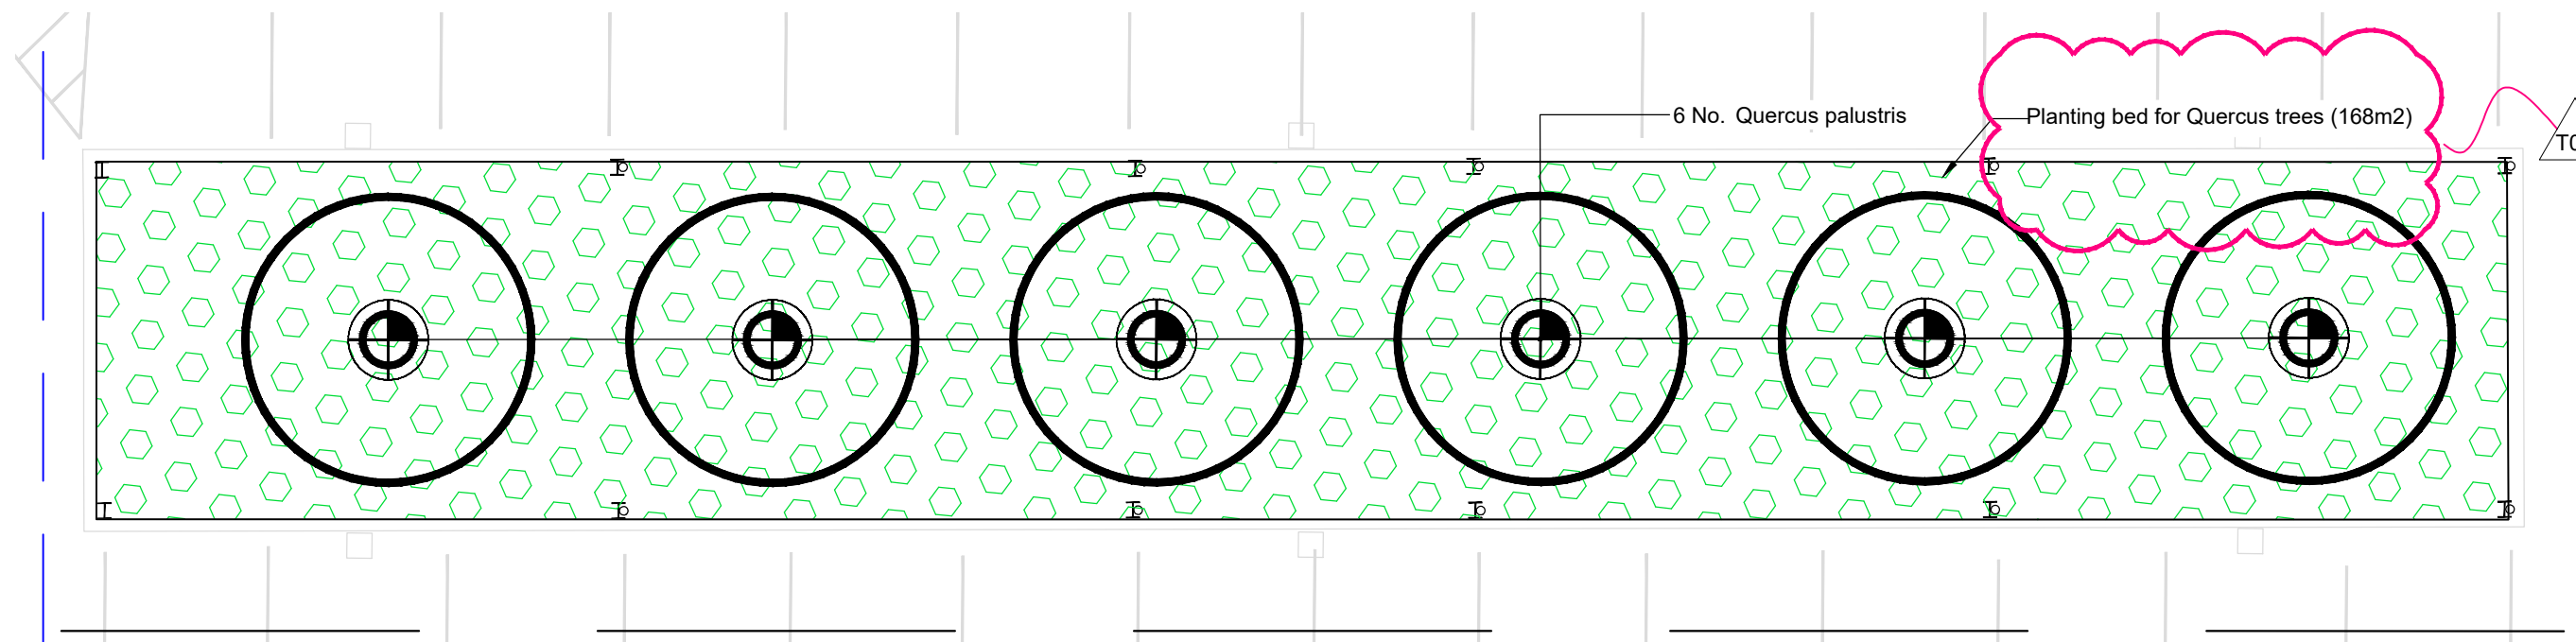

Scale: 1:100


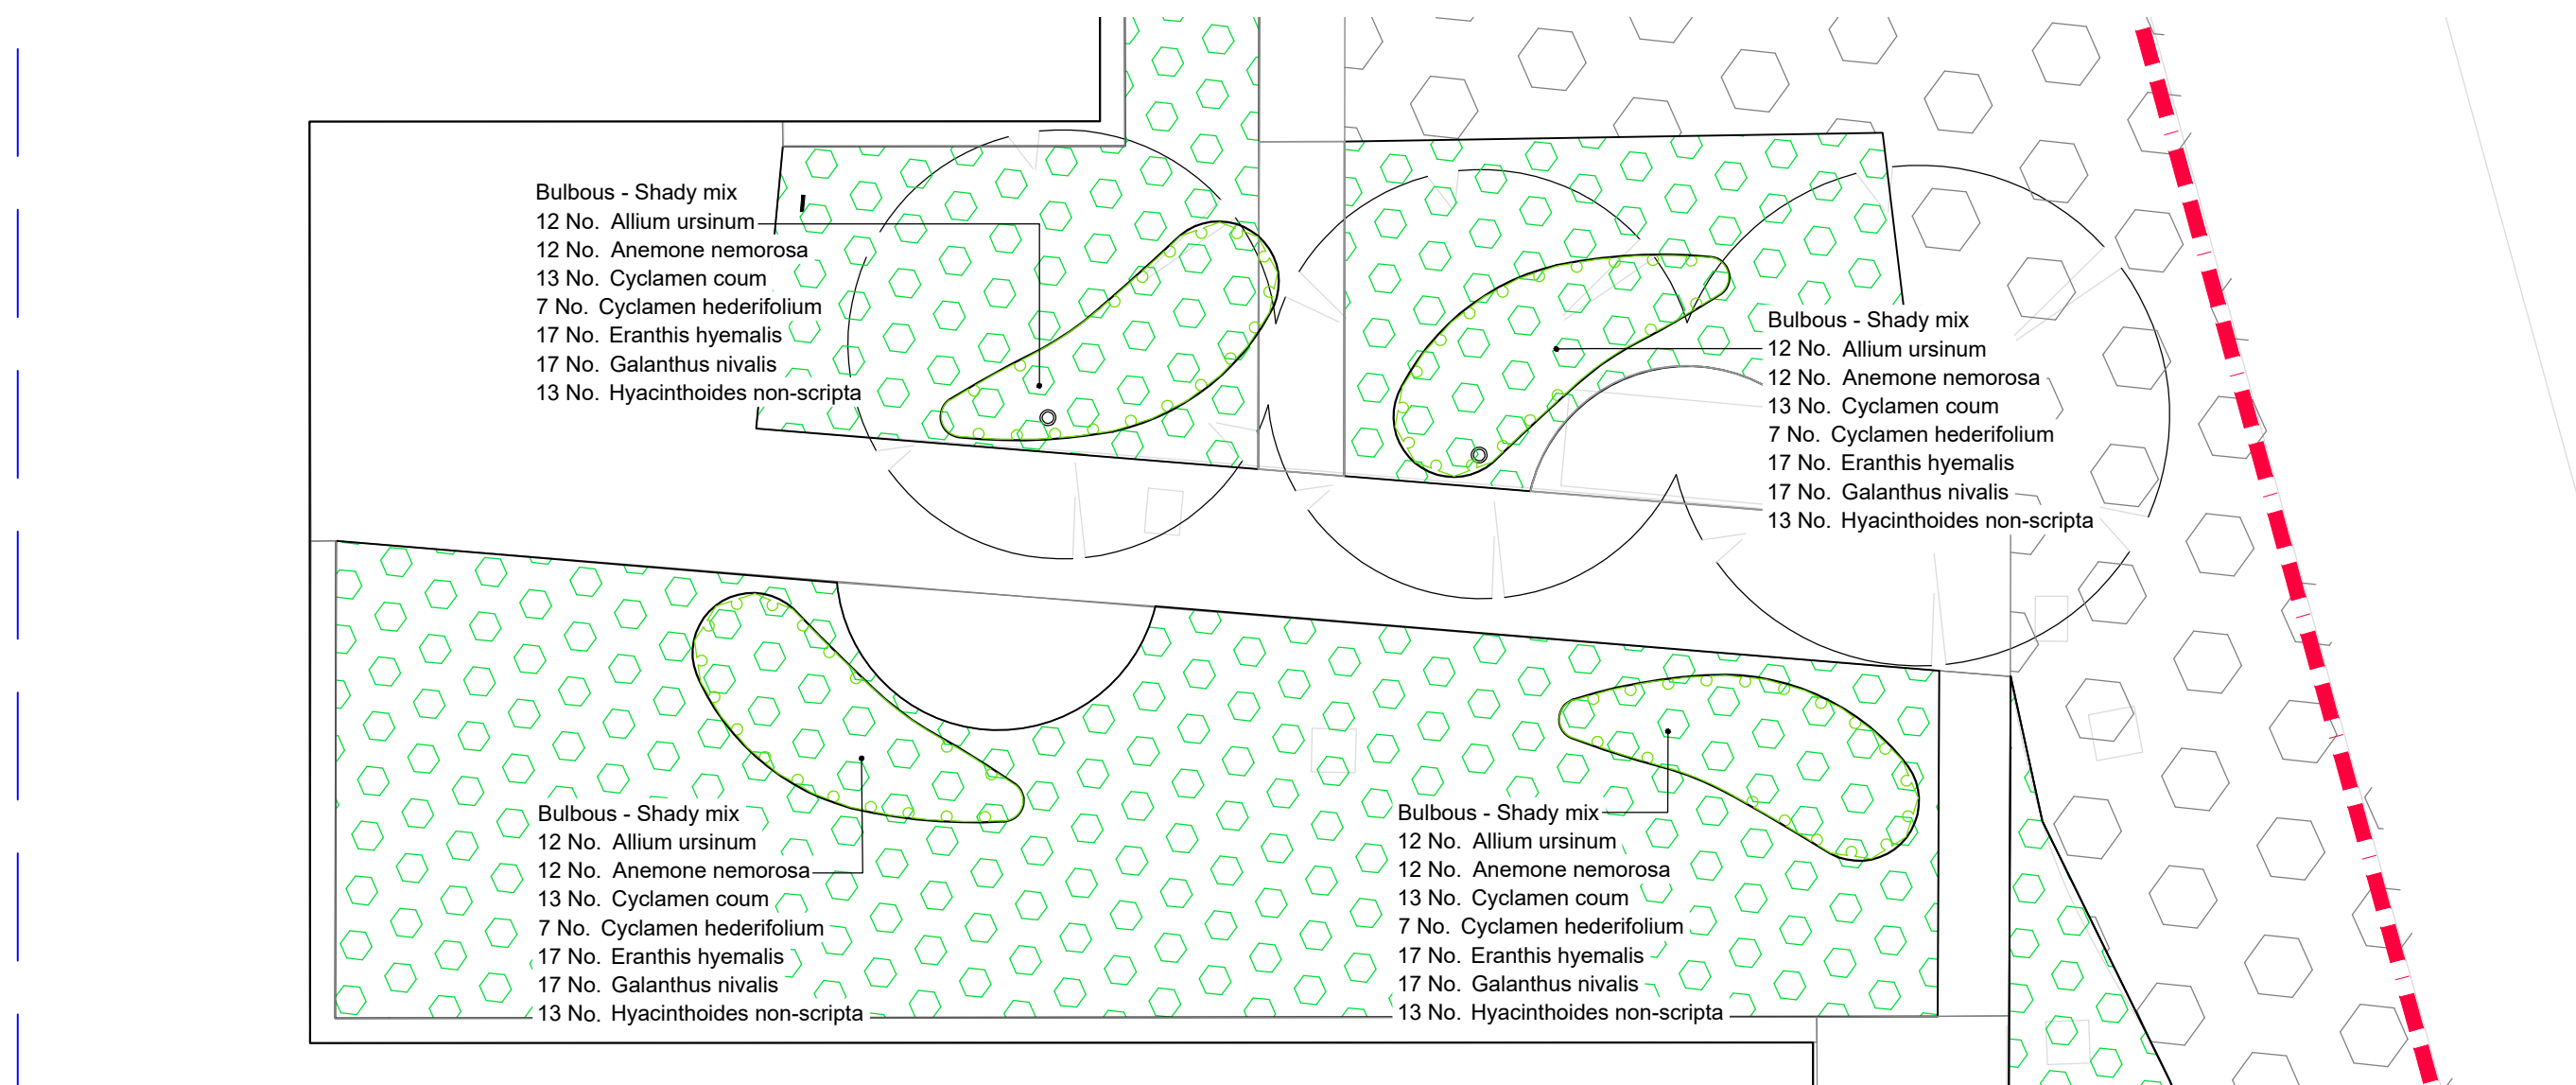


Trees				
Number	Species	Girth	Height	Specification
3	<i>Alnus incana</i> 'Laciniata'	20-25cm	500-550cm	Semi-Mature; 3x: RB: Clear Stem min. 200cm
4	<i>Malus domestica</i> 'Bramley's Seedling'	20-25cm	min. 450cm	Semi-Mature; 3x: RB: Clear Stem min. 200cm
2	<i>Mespilus germanica</i>	16-18cm	300-350cm	Half Standard; Bushy Tree; RB: Clear Stem 100-125
2	<i>Prunus avium</i> 'Stella'	10-12cm	150-175cm	Standard; 5 brks; 2x B: Clear Stem 150-175
2	<i>Prunus cerasifera</i> 'Nigra'	20-25cm	500-550cm	Semi-Mature; 3x: RB: Clear Stem min. 200cm
2	<i>Prunus domestica</i> 'Old Greengate'	10-12cm	300-350cm	Selected Standard; 4 brks; 2x B: Clear Stem 175-200cm
2	<i>Prunus dulcis</i>	12-14cm	400-500cm	Heavy Standard; 5 brks; 3x: RB: Clear Stem 175-200cm
3	<i>Pyrus communis</i> 'Conference'	20-25cm	min. 450cm	Semi-Mature; 3x: RB: Clear Stem min. 200cm
3	<i>Quercus pedunculata</i>	20-25cm	550-650cm	Semi-Mature; 3x: RB: Clear Stem min. 200cm
3	<i>Salix daphnoides</i>	20-25cm	500-550cm	Semi-Mature; 3x: RB: Clear Stem min. 200cm

Hedge	Species	Height	Specification	Density	Notes
208 -	Taxus baccata	125-150cm	Leaders; Feathered to base; 4x; RB	0.45Ctr Double Staggered at 0.45m offset	Trim to 100cm

Number	Species	Specification	Density
103	Allium 'Globemaster'	Grade 20+*	15/m ²
169	Allium moly	Grade 6/+	15/m ²
169	Allium sphaerocephalon	Grade 5/+	15/m ²
126	Colchicum speciosum	Grade 14/15	11/m ²
126	Crocus 'Lucifer'	Grade 8+ Topsize	11/m ²
247	Crocus chrysanthus 'Zwanenburg Bronze'	Grade 5/7	15/m ²
247	Crocus speciosus	Grade 5/6	15/m ²
169	Narcissus 'Ivobellaris'	Grade 8/10	15/m ²
169	Narcissus pseudonarcissus 'Ivobularis'	Grade 6+ Topsize	15/m ²
Total : 1525 -			

Number	Species	Specification	Density
48 -	Allium ursinum	Size 1: In the Green: B	10/m ²
48 -	Anemone nemorosa	Clump: 3 buds: min. 1 year old: British Native-origin: B	10/m ²
52 -	Cyclamen coum	Grade 13/1+ Topsize	11/m ²
52 -	Cyclamen hederifolium	Grade 15/20+ Topsize	9/m ²
48 -	Eranthis hyemalis	Grade 4/5: In the Green: B	15/m ²
48 -	Galanthus nivalis	Grade 5/6: In the Green: B	15/m ²
52 -	Hyacinthoides non-scripta	Grade 8/9: In the Green: B	11/m ²
Total :364 -			

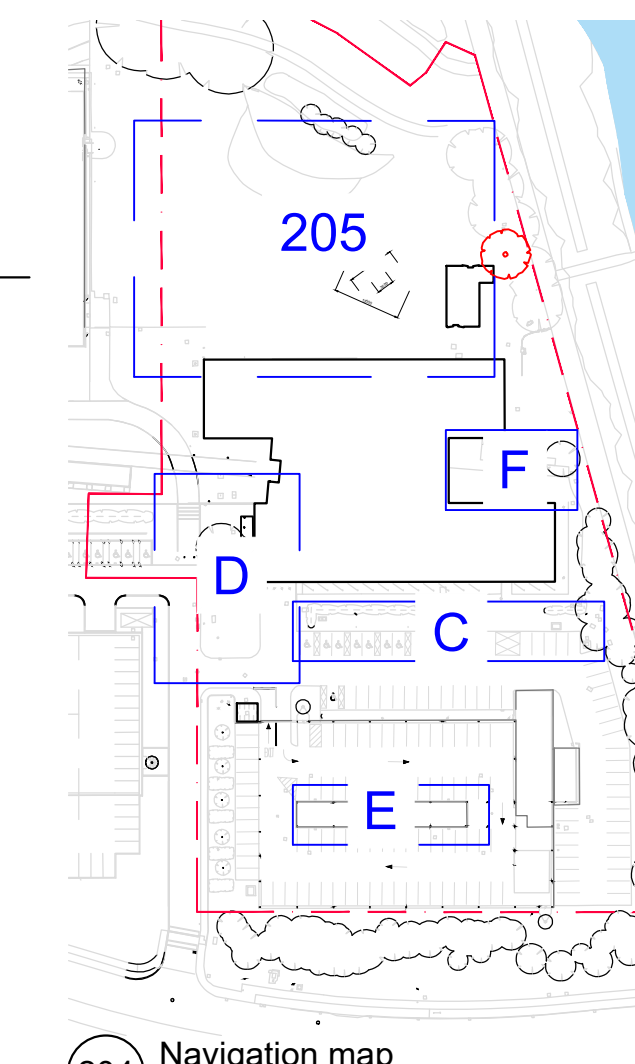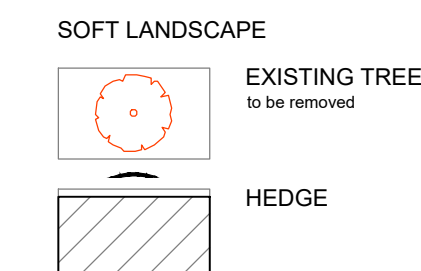

Scale: 1:150