
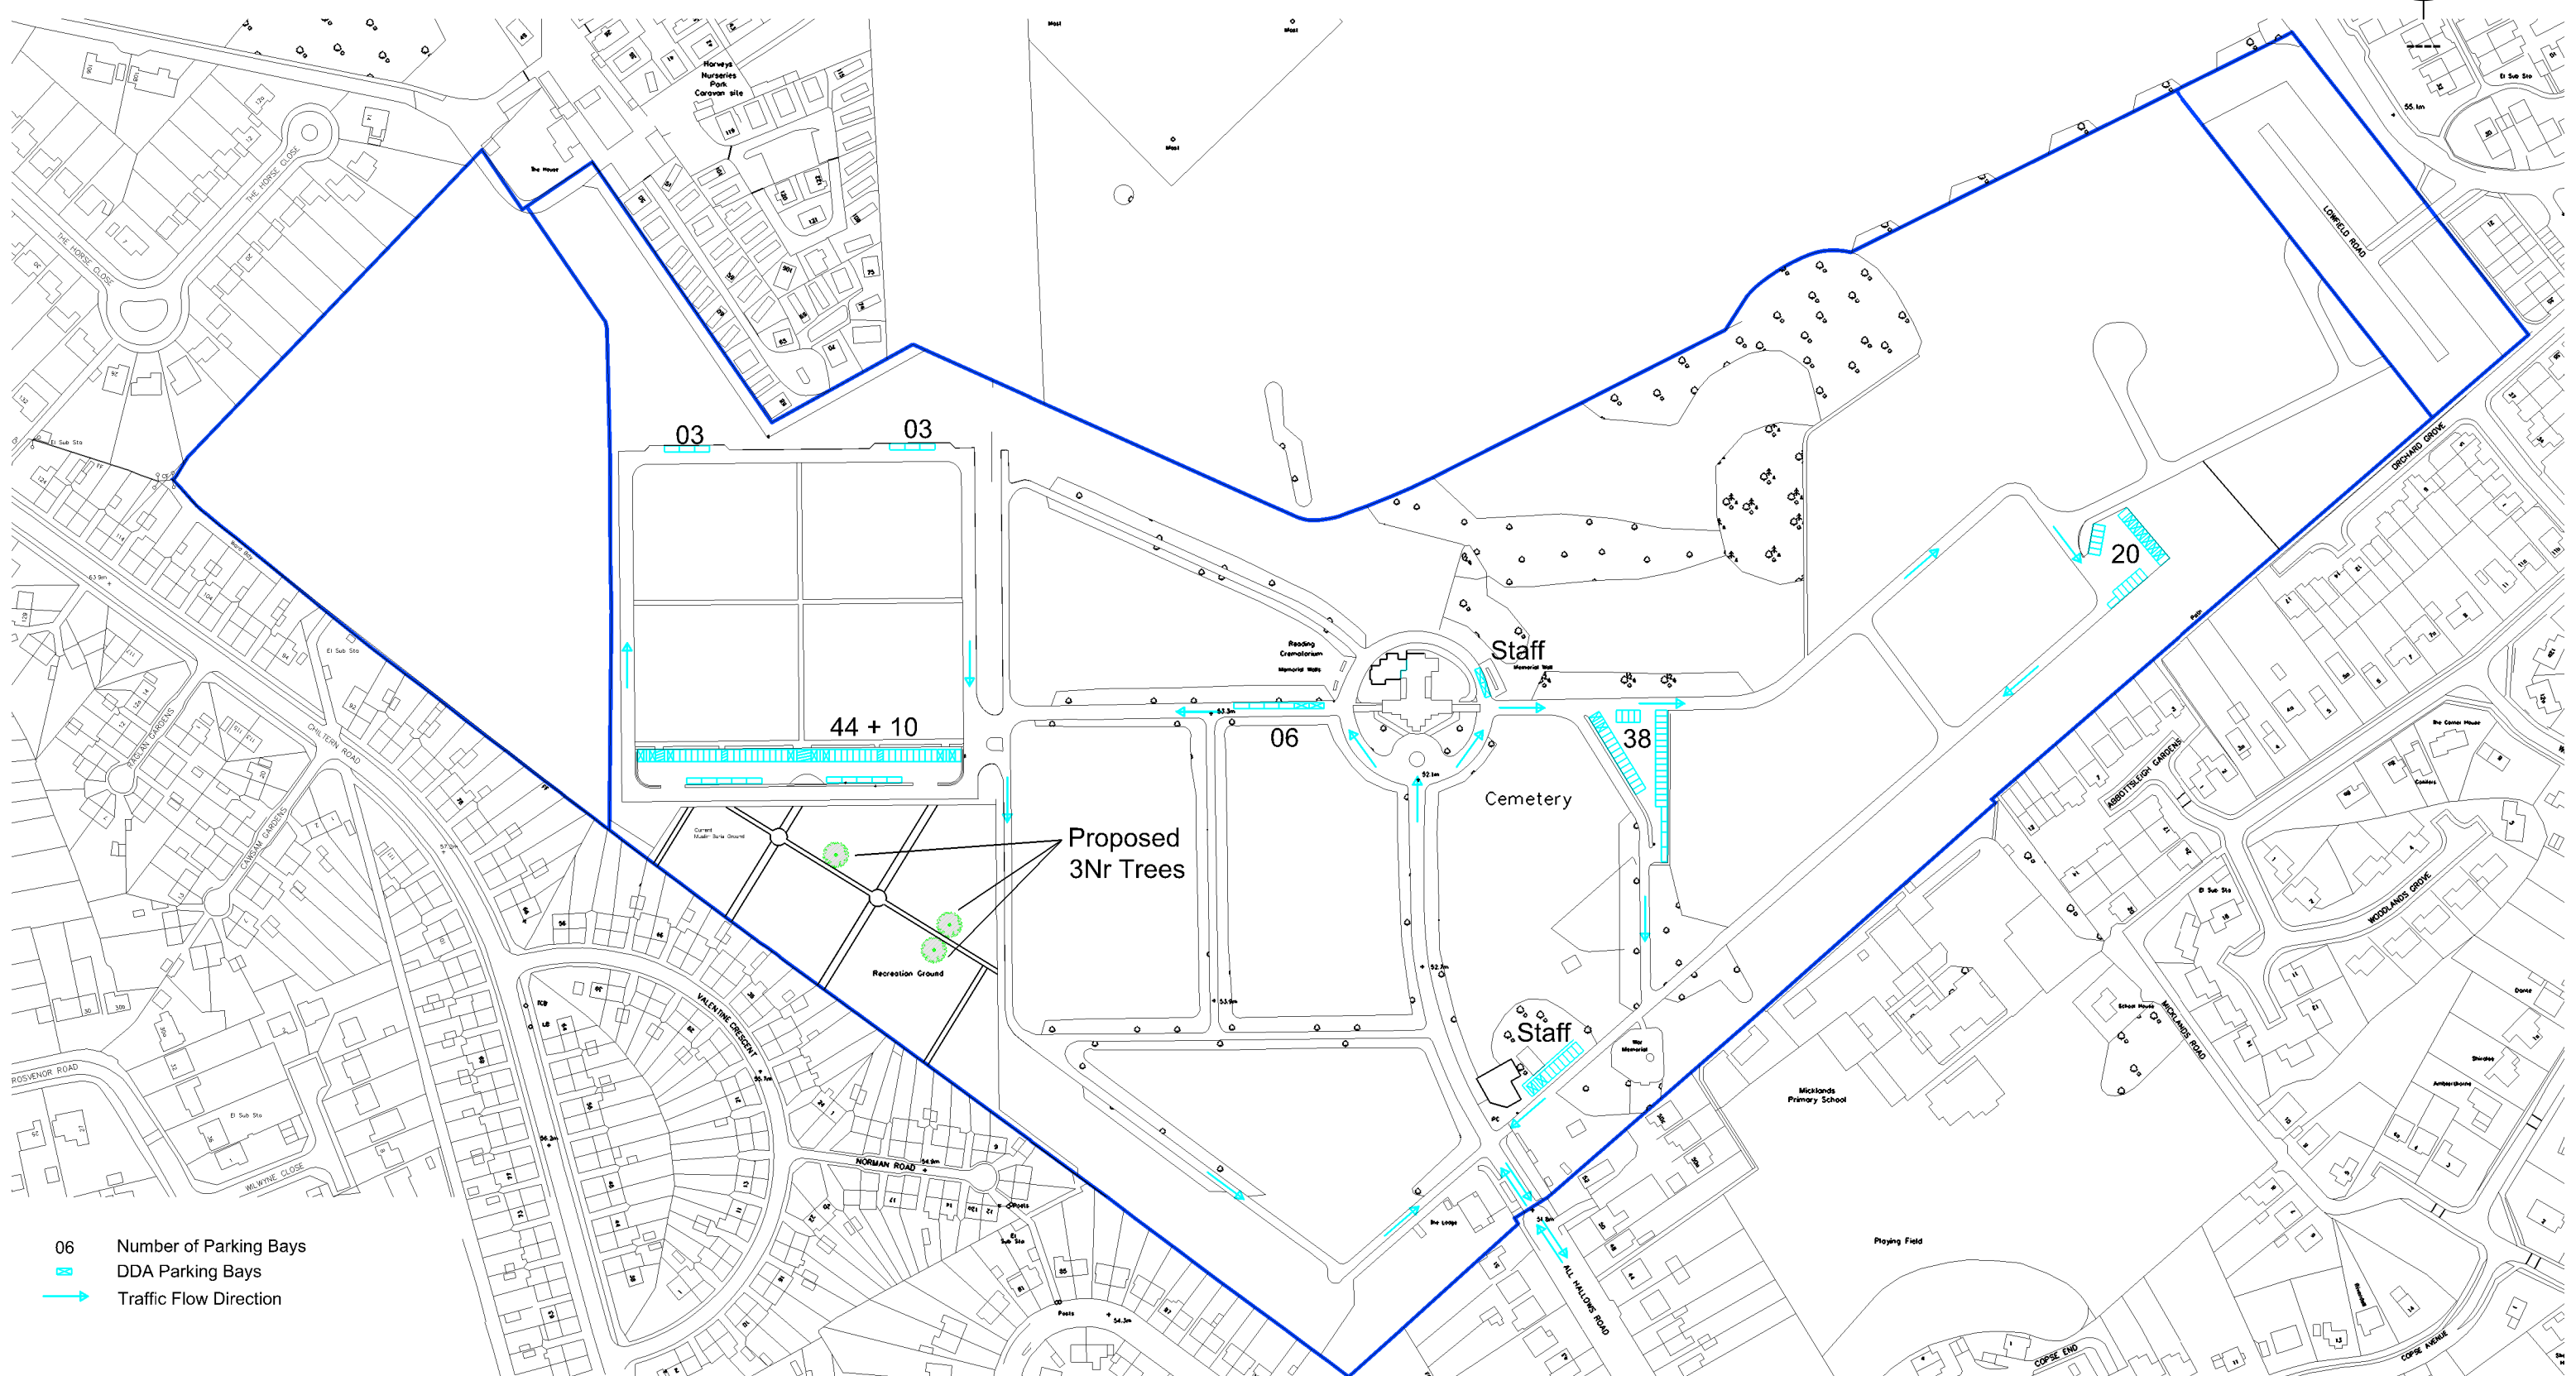
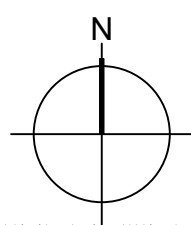


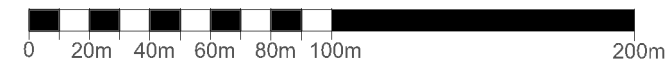

- 06 Number of Parking Bays
- DDA Parking Bays
- Traffic Flow Direction

Rev A	Note Issued for Planning Application	Date 09-25	 Reading PROPERTY SERVICES Civic Offices, Bridge Street, Reading RG1 2LUX Tel 0118 937 3980	Reading Crematorium - 2022 Cremators Replacement Works ----- Existing Parking Layout And Location of Tree Planting	Drawn by: OOE Checked by: Date: Feb 2025 Scale: 1:2500 @ A3 Drawing No: 2856/2022/P003 Revision: -----
----------	---	---------------	---	--	---