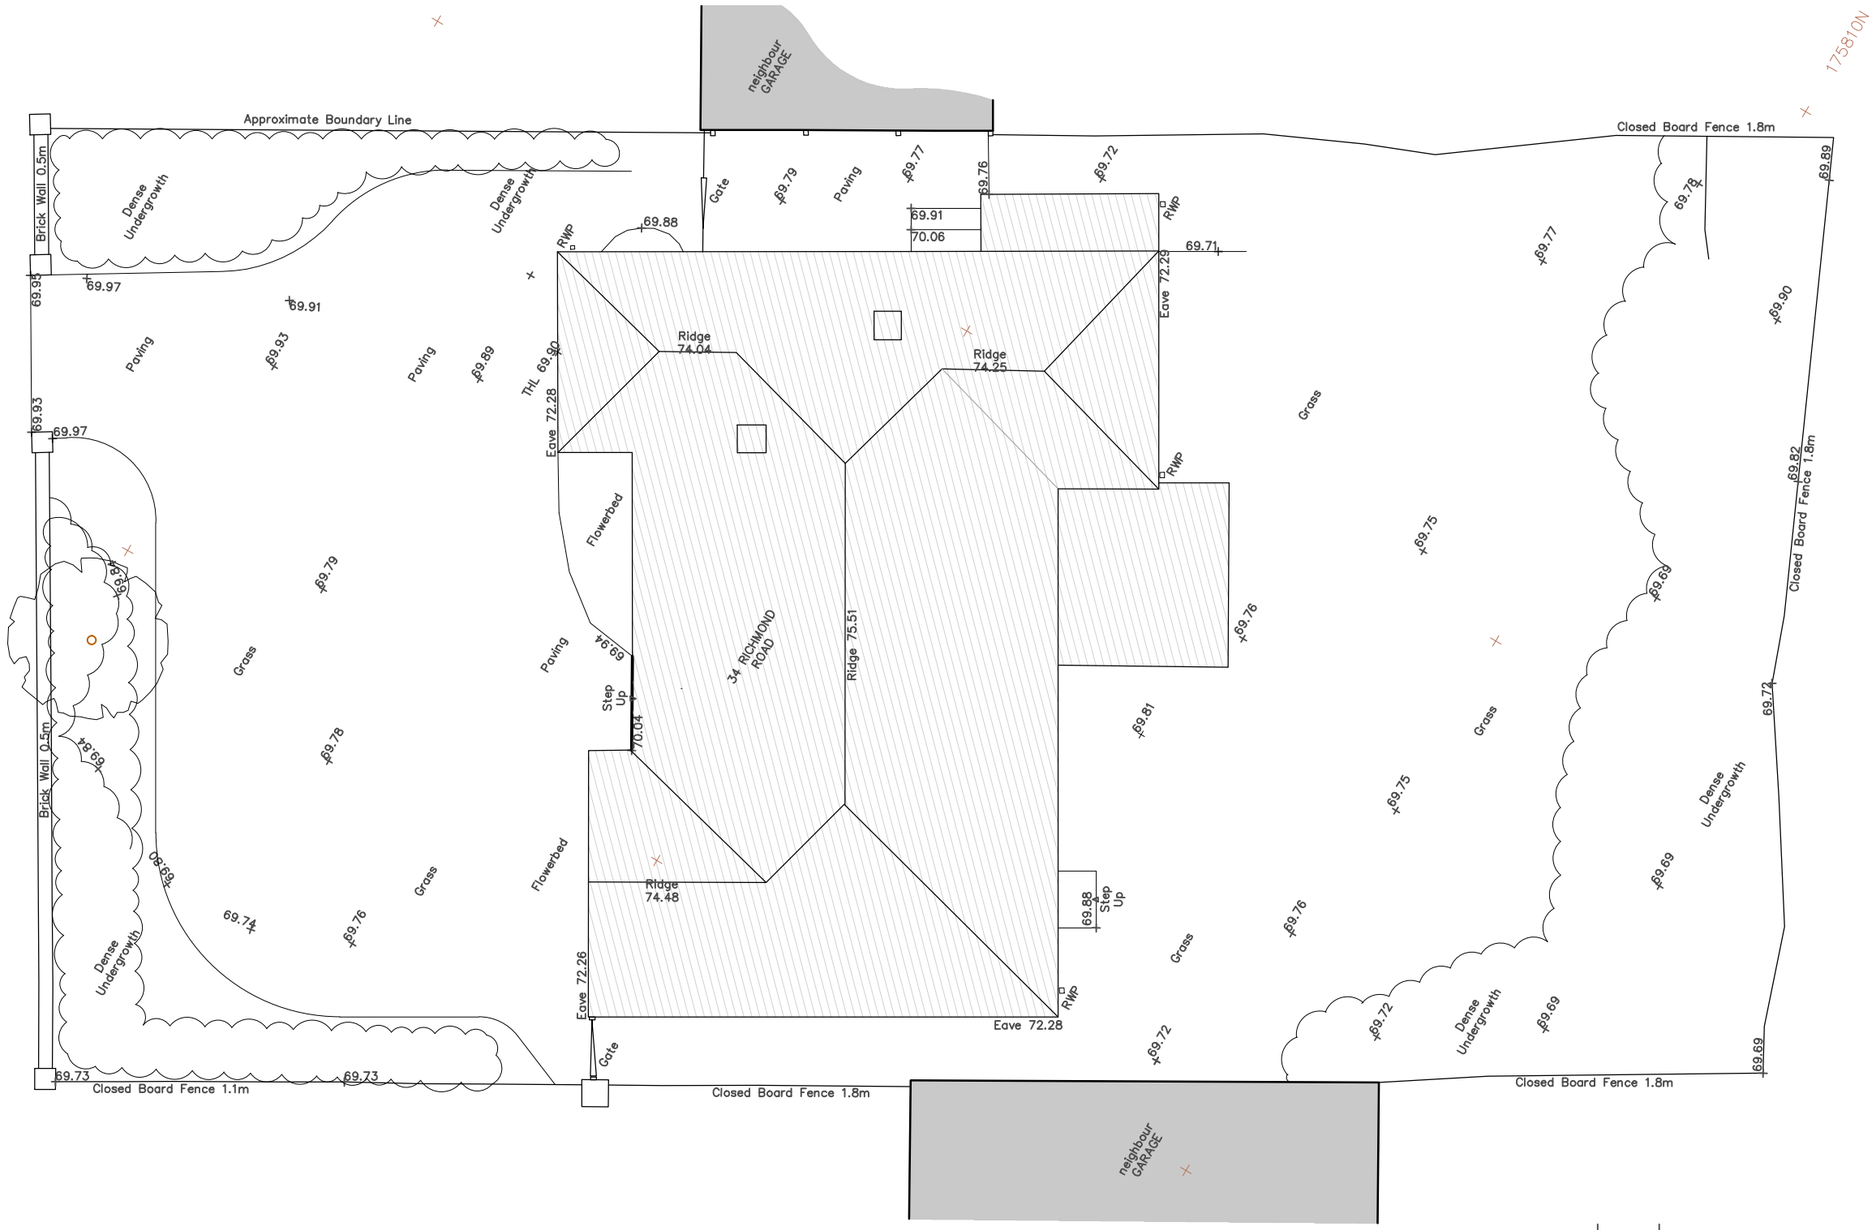

EXISTING SITE

PLAN - 1:100

1:100 scale Bar
This Drawing has been produced for printing onto A3 size paper,
if printing in another paper size, use the scale bar below for ref.:

0m 0.5m 1m 2m 4m 8m

REV	COMMENTS	DATE

SHAUN•TANNER
ARCHITECTURE & PLANNING

www.stlarchitecture.co.uk studio@stlarchitecture.co.uk 0118 989 0808

CLIENT Mr N. Burgess & Ms C. Banks
PROJECT 34 Richmond Road
Caversham, Reading - RG4 7PR
DRAWING Existing Site Plan

STATUS Planning DATE Nov 2025
SCALE 1:100 @A3 DRAWN RC CHECKED NO 4010/101 REV

THIS DRAWING MUST NOT BE SCALED UNLESS ISSUED FOR PLANNING PURPOSES. ALL DIMENSIONS ARE TO BE VERIFIED PRIOR TO SETTING OUT, COMMENCING WORK, OR PRODUCTION OF FABRICATION DRAWINGS. REPORT ANY DISCREPANCIES TO THE SUPERVISING OFFICER IMMEDIATELY. ©