



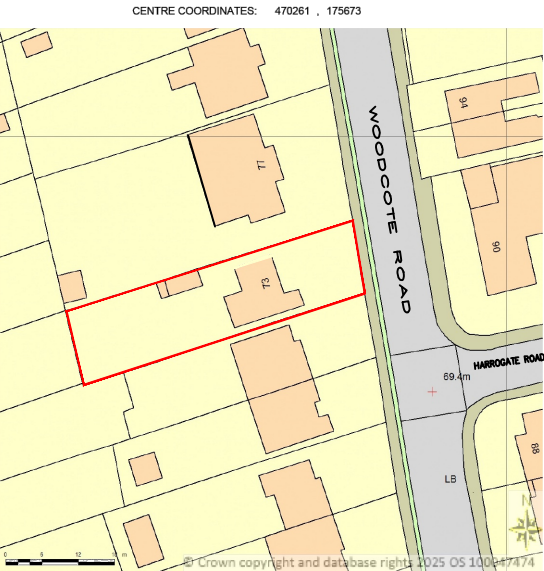

LOCATION PLAN
SCALE 1:1250@A3

Supplied by Streetwise Maps Ltd
www.streetwise.net
Licence No: 100047474

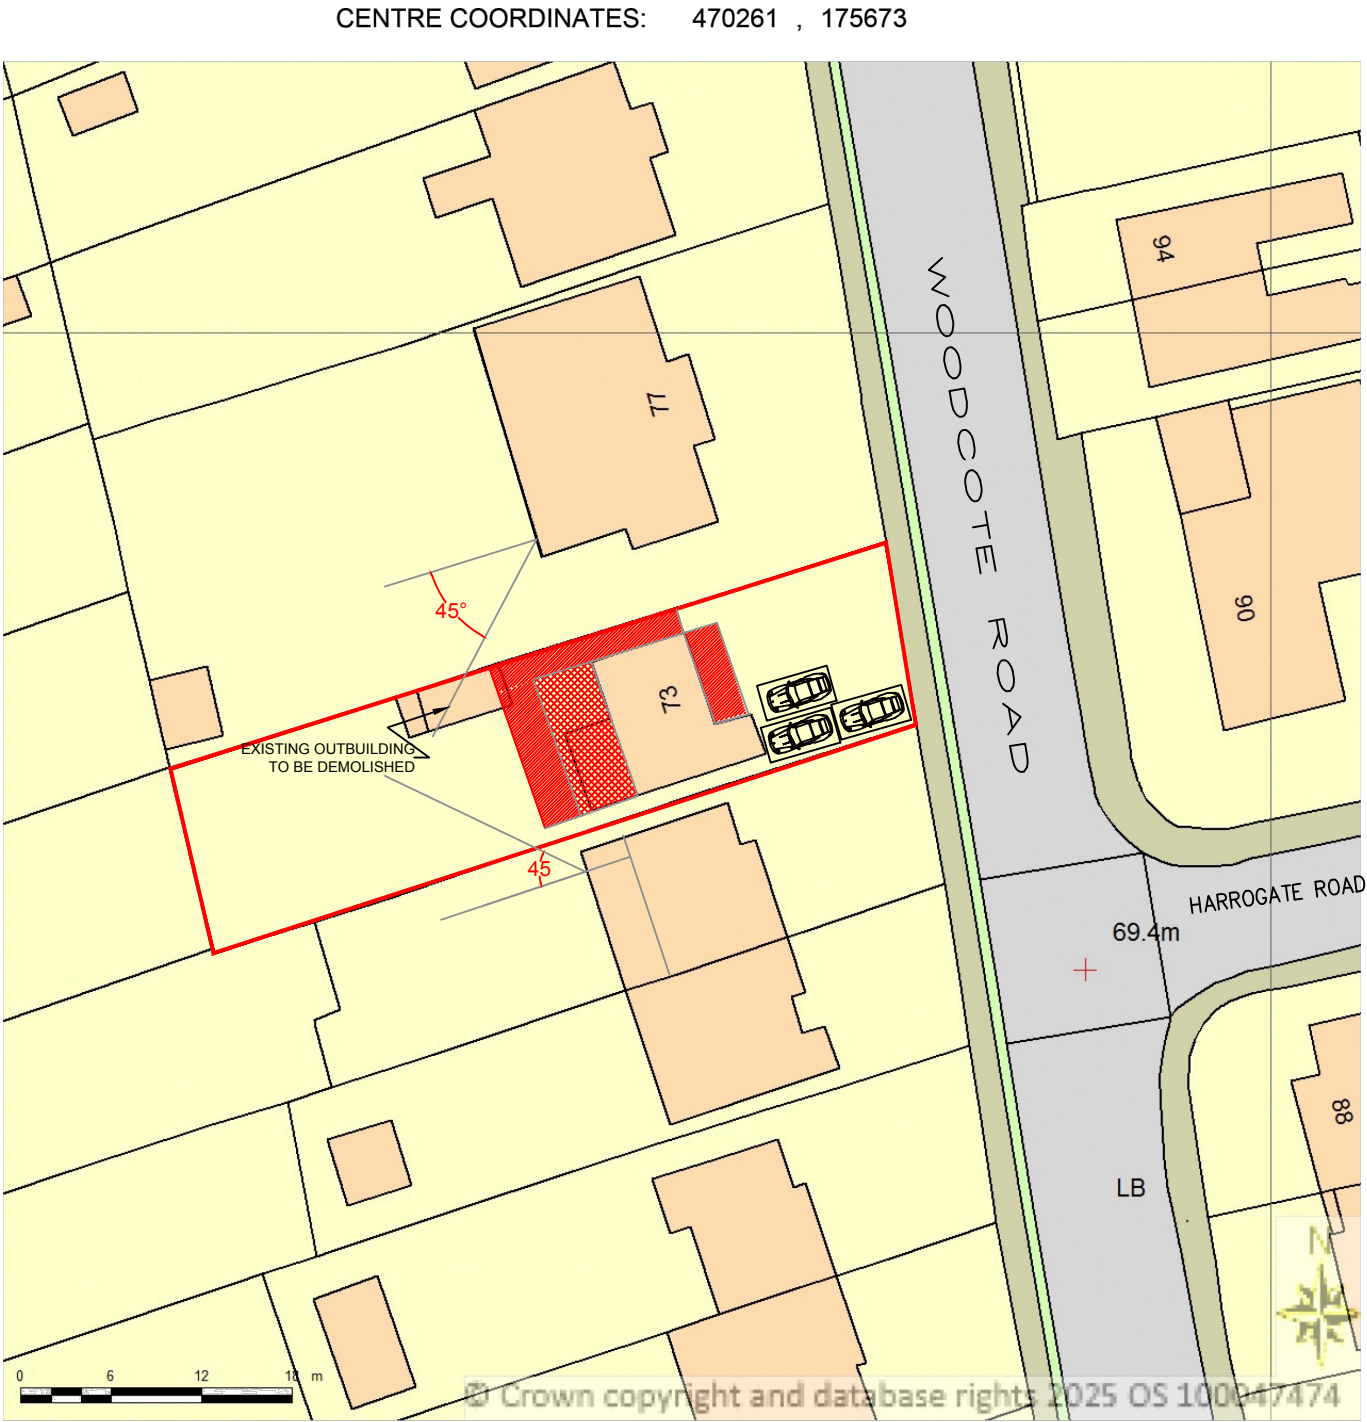

BLOCK PLAN
SCALE 1:500@A3

Supplied by Streetwise Maps Ltd
www.streetwise.net
Licence No: 100047474

	PROJECT:	73 Woodcote Road Caversham	DRAWN BY:	P.S.	DRAWING TITLE:		ArchDezine Limited archdeziner7@gmail.com
	PROPOSED DOUBLE STOREY EXTENSION		DATE:	28/07/2025	LOCATION AND BLOCK PLAN		
			SCALE:	AS SHOWN@A3	DRAWING NUMBER:		
			FILENAME:	25014	WA-01R2		