



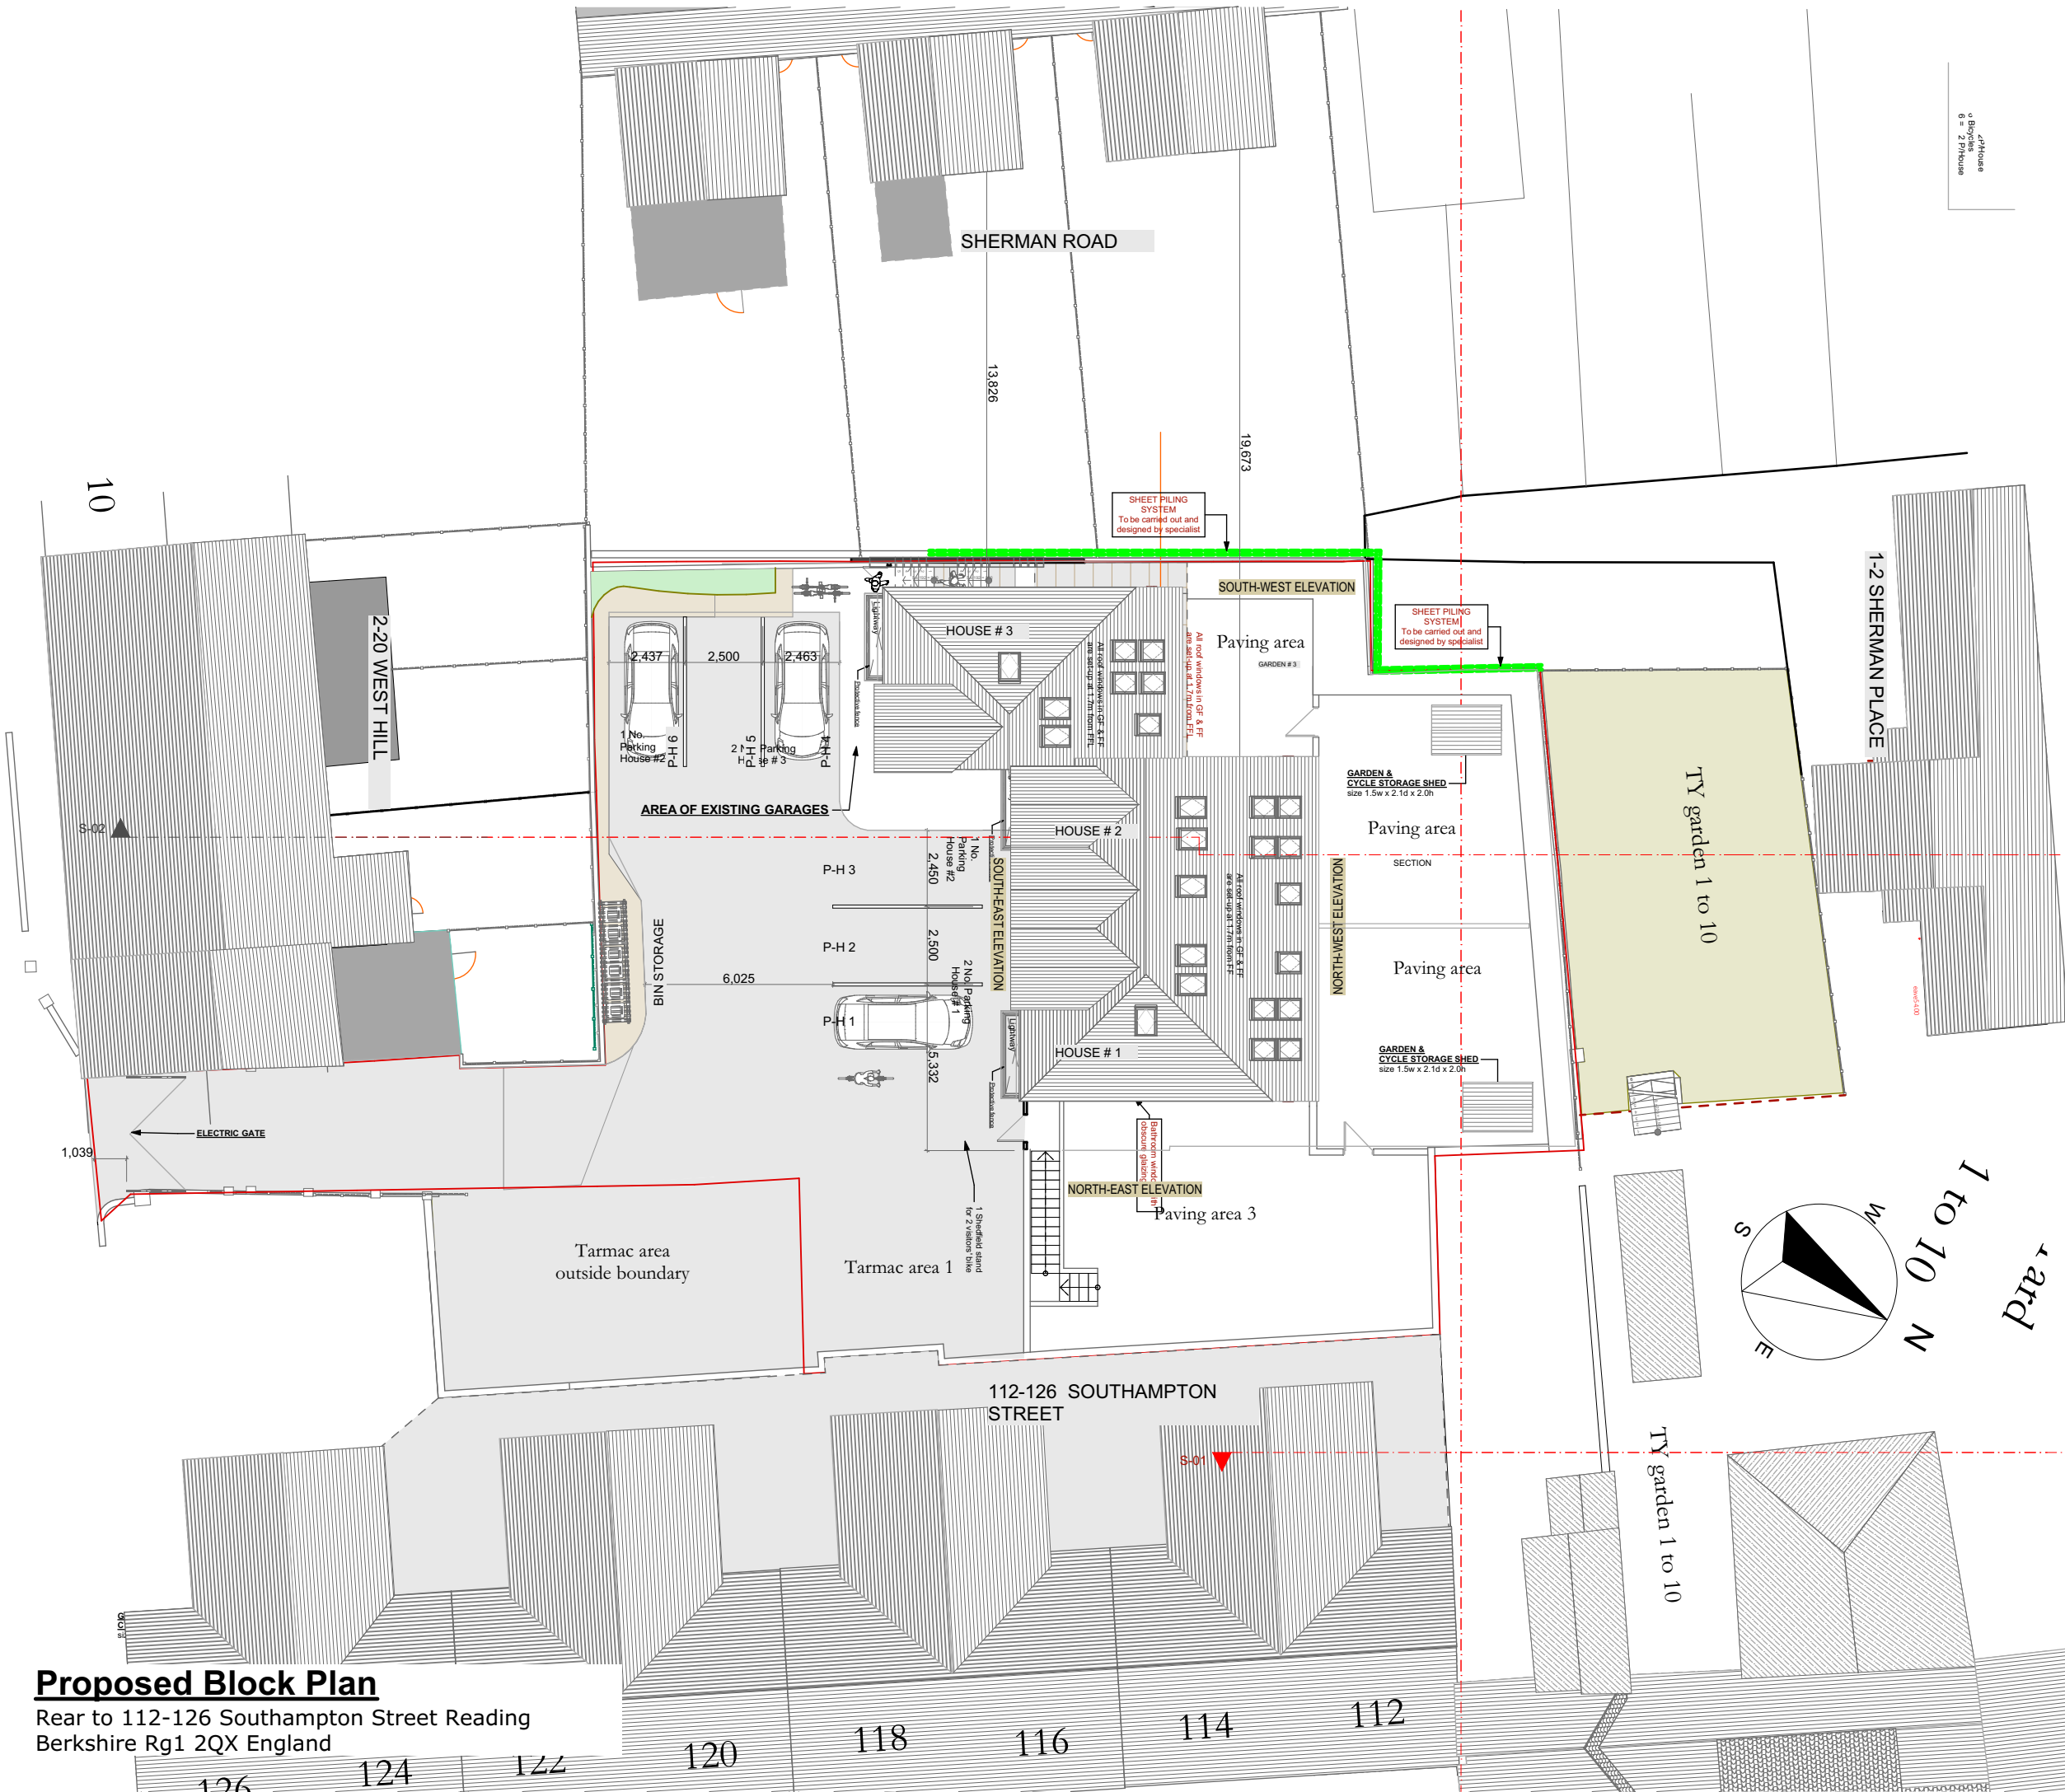

© This drawing remains the property of The Keen Partnership and shall not be copied without prior written consent.

All dimensions to be checked on site and any discrepancies to be reported before work commences.

Notes:

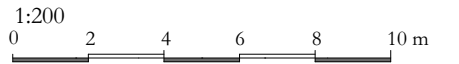

AREAS:		
1.-SITE AREA	RED LINE :	771.739 m2
2.-EXISTING GARAGES		143.41 m2
3.-PROPOSED HOUSES		
FOOT PRINT GROSS AREA :		131.40 m2
5.-PRIVATE GARDENS:		
GROSS AREA :		158 m2
HOUSE 1:	64. m2	
HOUSE 2:	48 m2	

E	Indicated location of Sheet PilingSystem	LL	30/03/2017
D	Revised FF layout, rear windows and changed side gables for hip roof reducing building volumen PPlanning comments	LL	09/10/2015
C	Updated parking area Transport		
B	comments	SF	03/06/2015
A	Indicated house elevations orientation	LL	18/05/2015
	Updated Red Line and Site Area	LL	30-03-15
Rev	Description	By	Date

THE
KEEN
PARTNERSHIP

The Courtyard
Edinburgh Road
Reading
RG30 2UA
Tel: 0118 9510855
Fax: 0118 951866
Email: info@keenpartnership.co.uk

Client:
Mr. S Jutla

Job Title:
**Land to rear of 112-126
Southampton
Street Reading RG1 2QX**

Drawing Title:
Proposed Block Plan

Status:
PLANNING

Date Drawn: 21.11.25	Drawn By: LAL	Scale: 1:200 @A3
--------------------------------	-------------------------	----------------------------

Job No: 8565-15	Drg No: 8565-PL-04	Rev: E
---------------------------	------------------------------	------------------

Proposed Block Plan
Rear to 112-126 Southampton Street Reading
Berkshire Rg1 2QX England