



DATUM
LEVELS - ORDNANCE SURVEY (OSGM15)

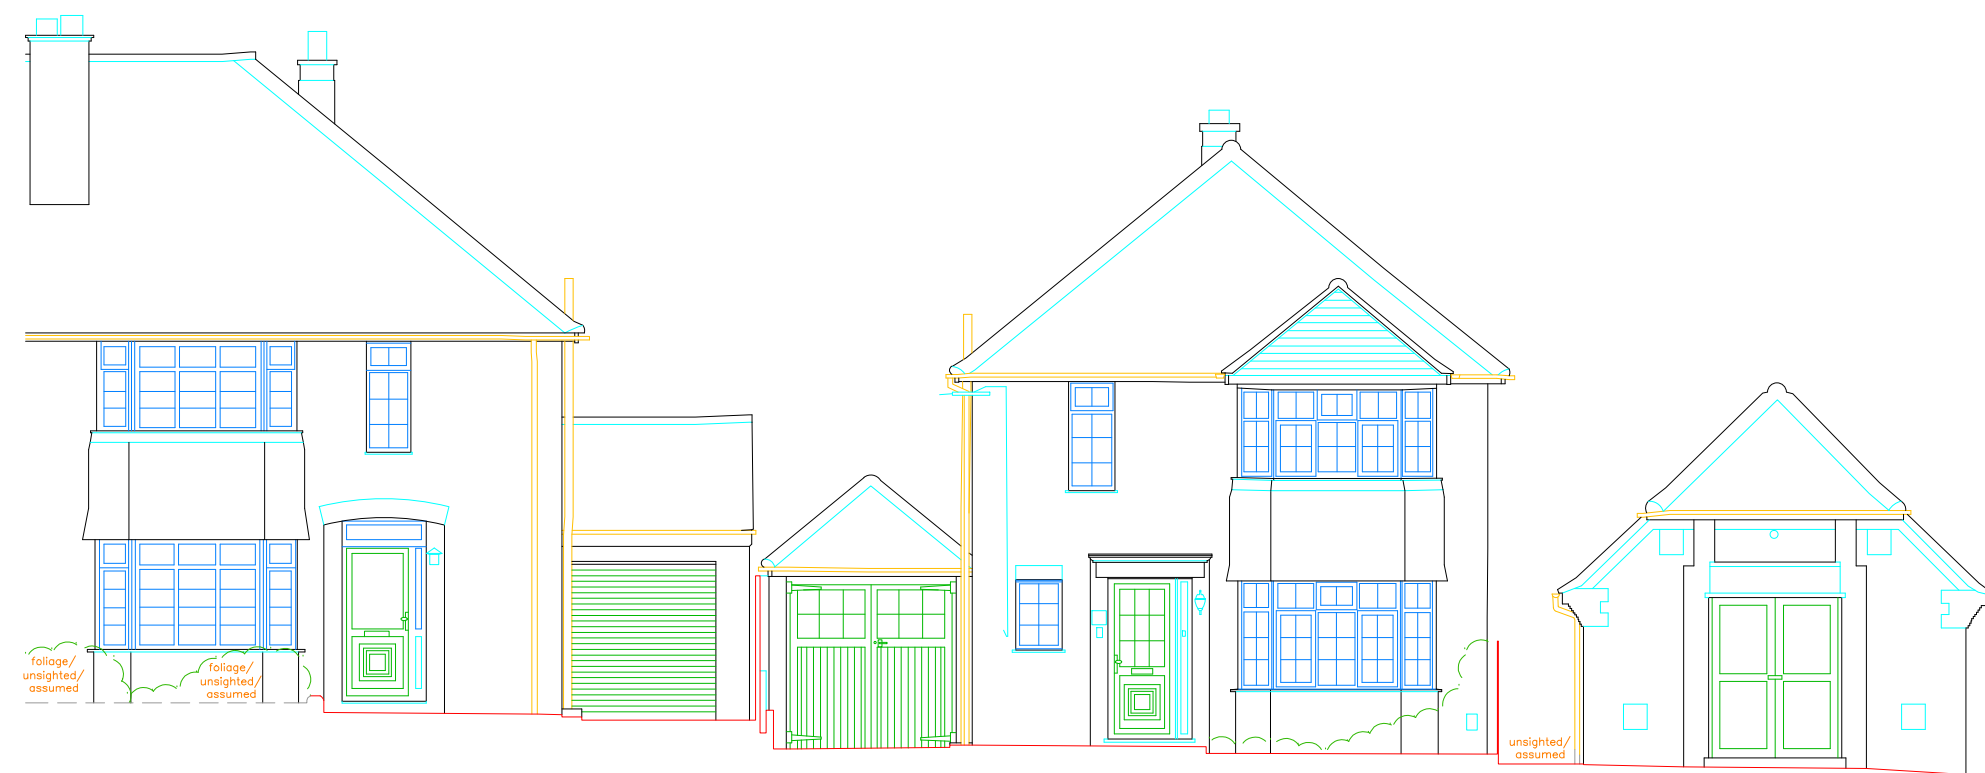


DATUM 75.00m

ELEVATION 1

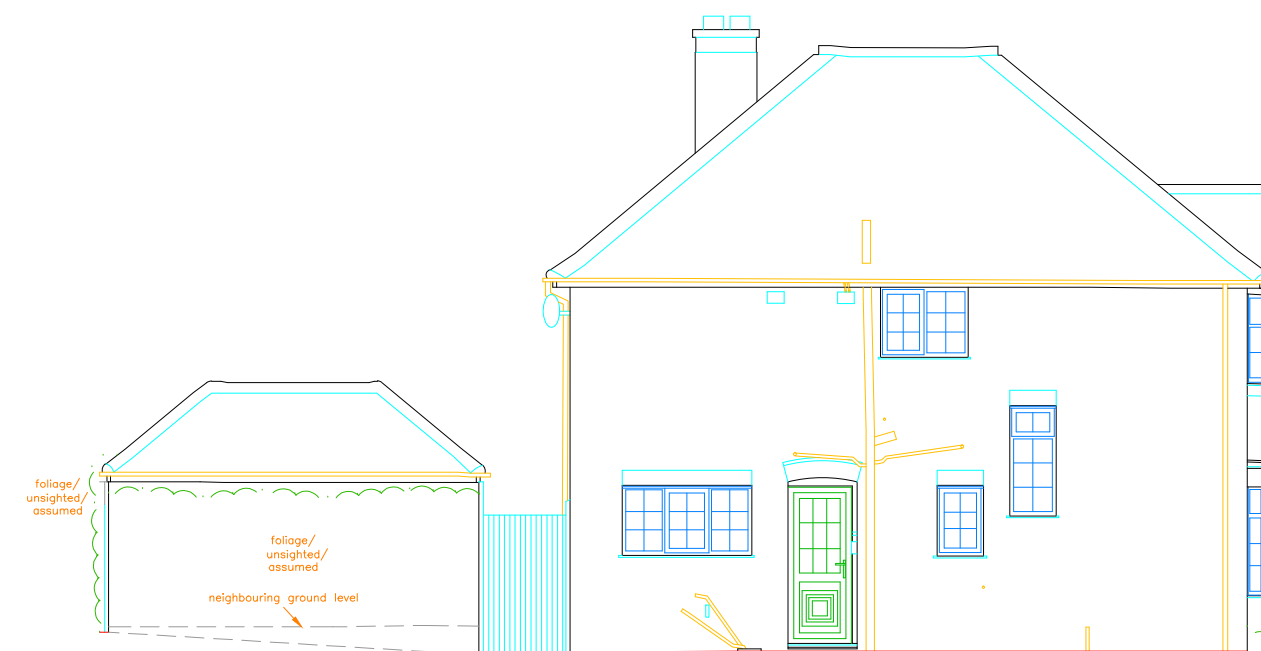


DATUM 75.00m

ELEVATION 2

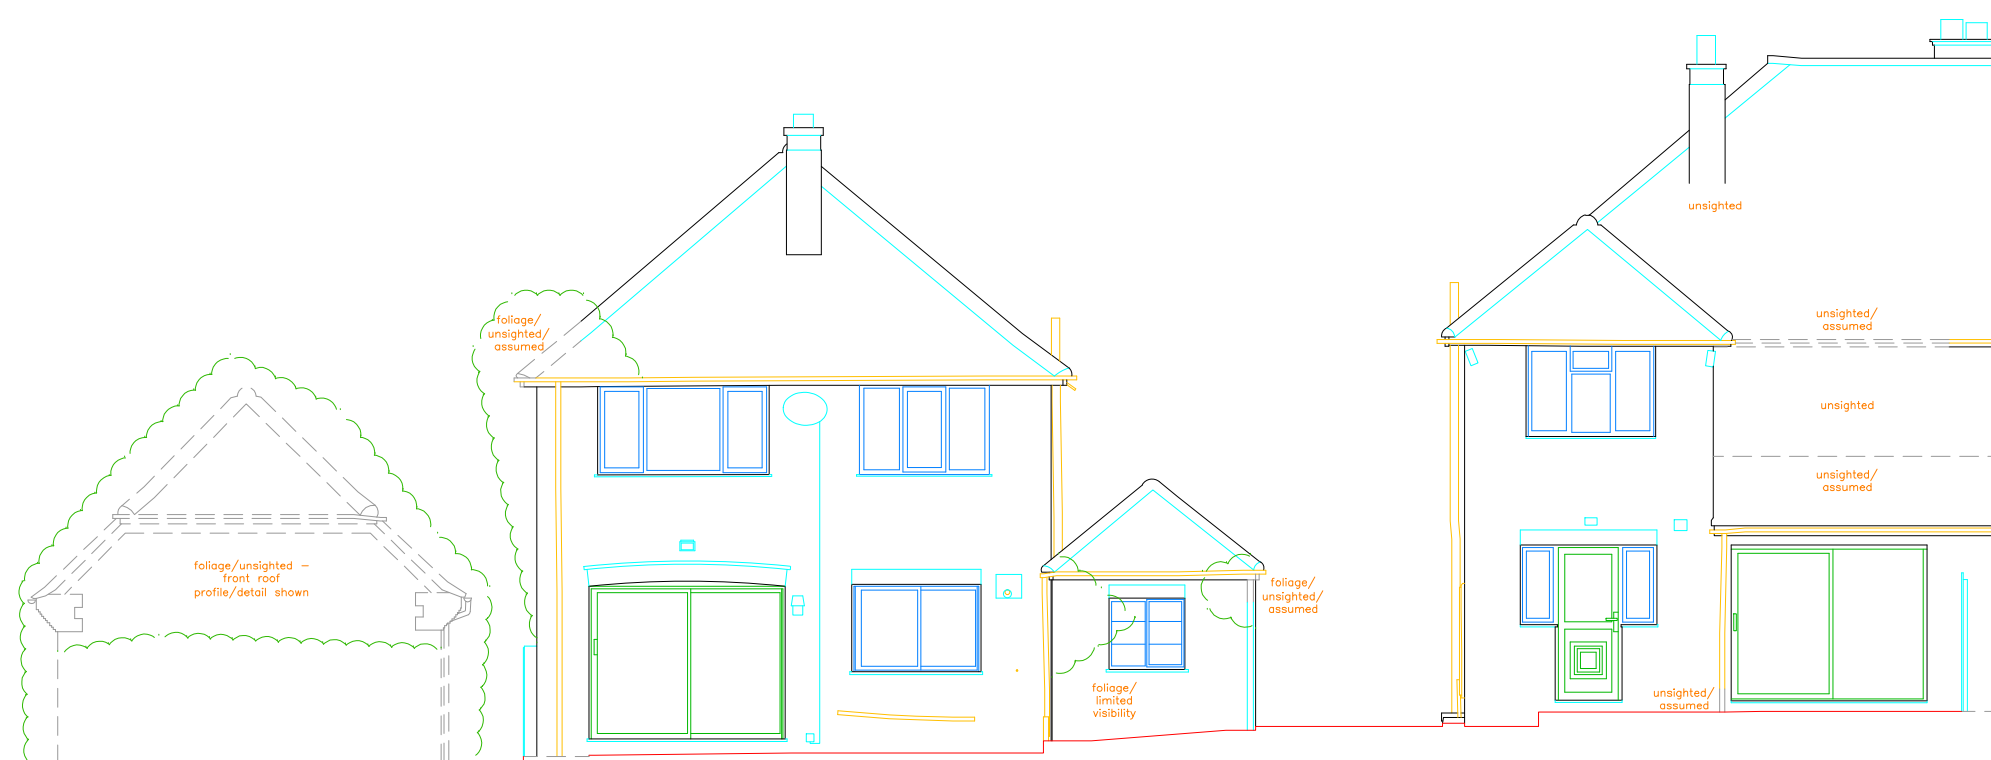

DATUM 75.00m


ELEVATION 3

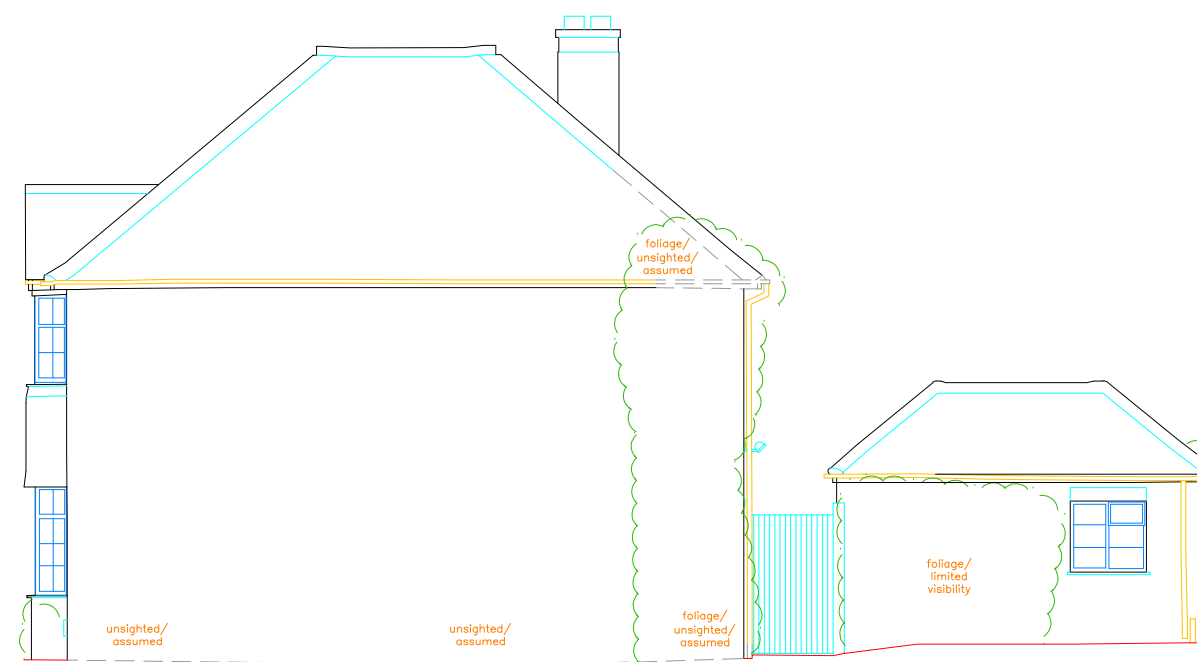


DATUM 75.00m

ELEVATION 4

Layout

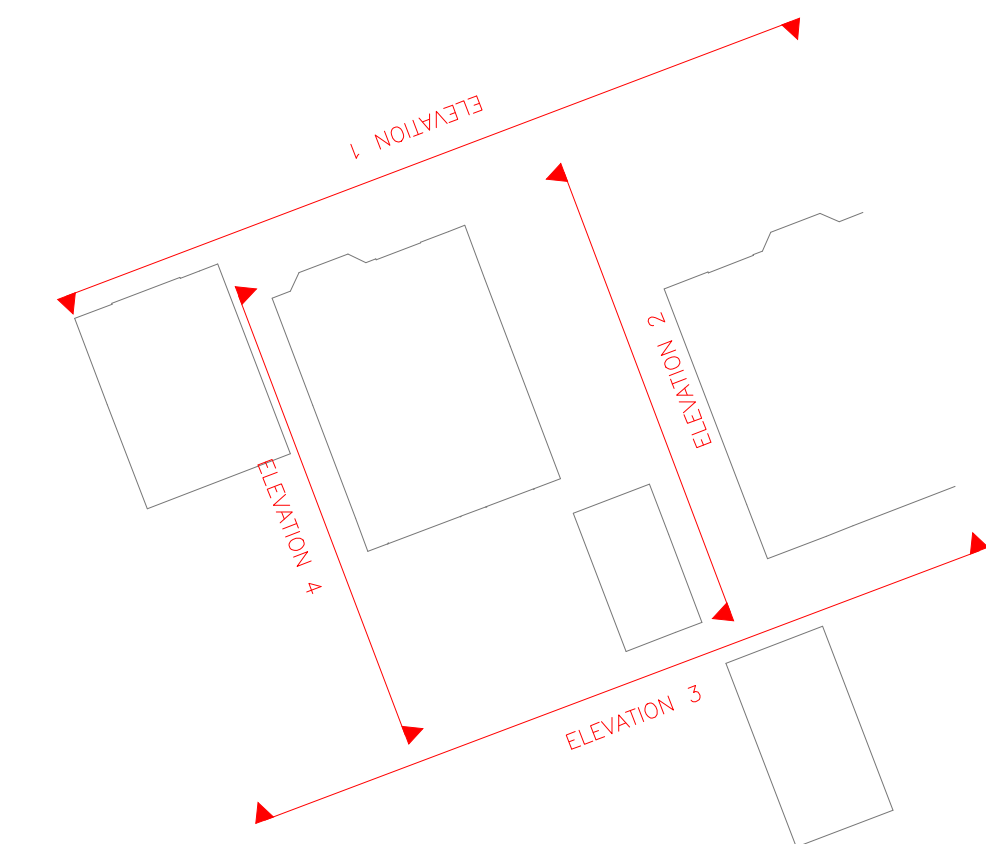

not to scale

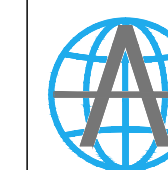

SURVEYED BY
ATLAS GEOMATICS LTD
land & engineering surveyors

14 Park Close
Sonning Common
Oxfordshire
RG4 9RY

T: 07900 243622
e: office@atlasgeomatics.co.uk
www.atlasgeomatics.co.uk

CLIENT

IMOGEN COLLINS & MATTHEW TARRANT

SITE

25 COURTENAY DRIVE
EMMER GREEN
READING
RG4 8XH

TITLE

ELEVATIONS

AS EXISTING

SCALE 1/100 (A1) DATE JUNE 2025

DRAWING No. E01 JOB No. 2504637