


Job No.	Type.	Dwg Nd	Rev
J639	P	021	P1


NOTES:

Figured dimensions only, as to be taken from this drawing. All dimensions are to be checked on site before any work is put in hand. If in doubt, ask. This drawing must be read in conjunction with all other drawings, detail drawings, schedules and specifications. This drawing is issued as a design only and is not to be used for construction without the approval of the architect. All new works to comply with current building regulations. Drawings are in millimetres and are to be checked on site prior to any work commencing. Client to ensure party wall notices under the act 1996 etc. before work commences. All walls & soffits to be considered to be loadbearing will be opened up on site & checked by competent person to confirm compliance. Where structural Engineer refers relating to elements contravene Architects drawings & spec, the Engineer's information prevails. © copyright Temple Bar Design


Rev	Description	Date
P1	Planning Issue	22.12.25

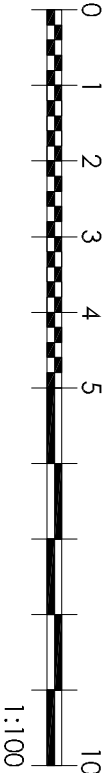


1:100

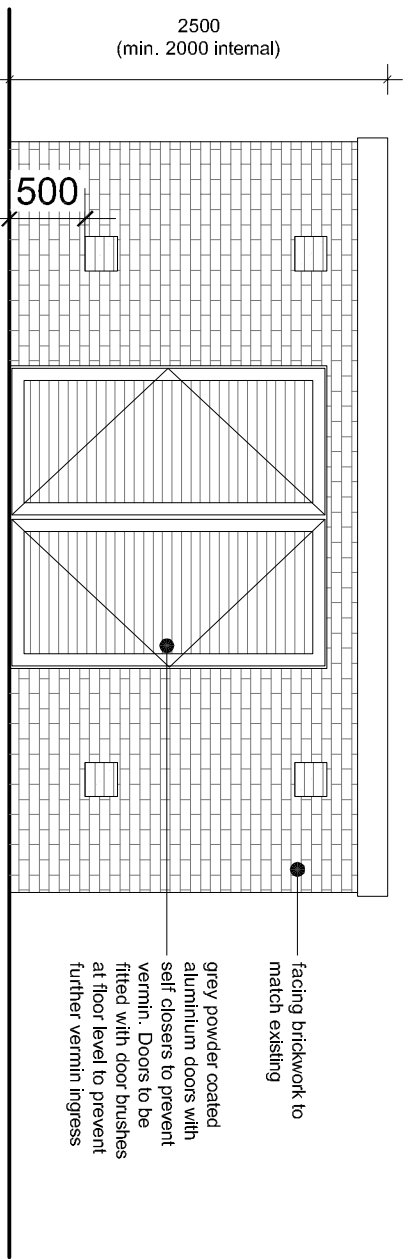


REFUSE STORE 2 TYPICAL ELEVATIONS

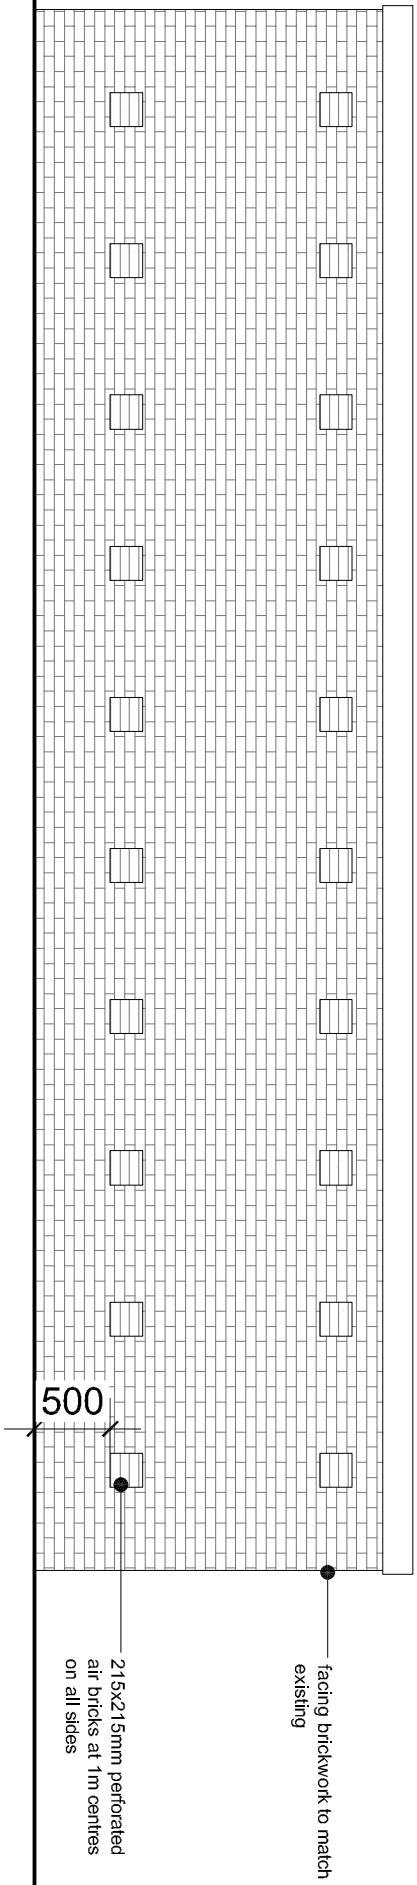

REFUSE STORE 2 TYPICAL SIDE ELEVATIONS

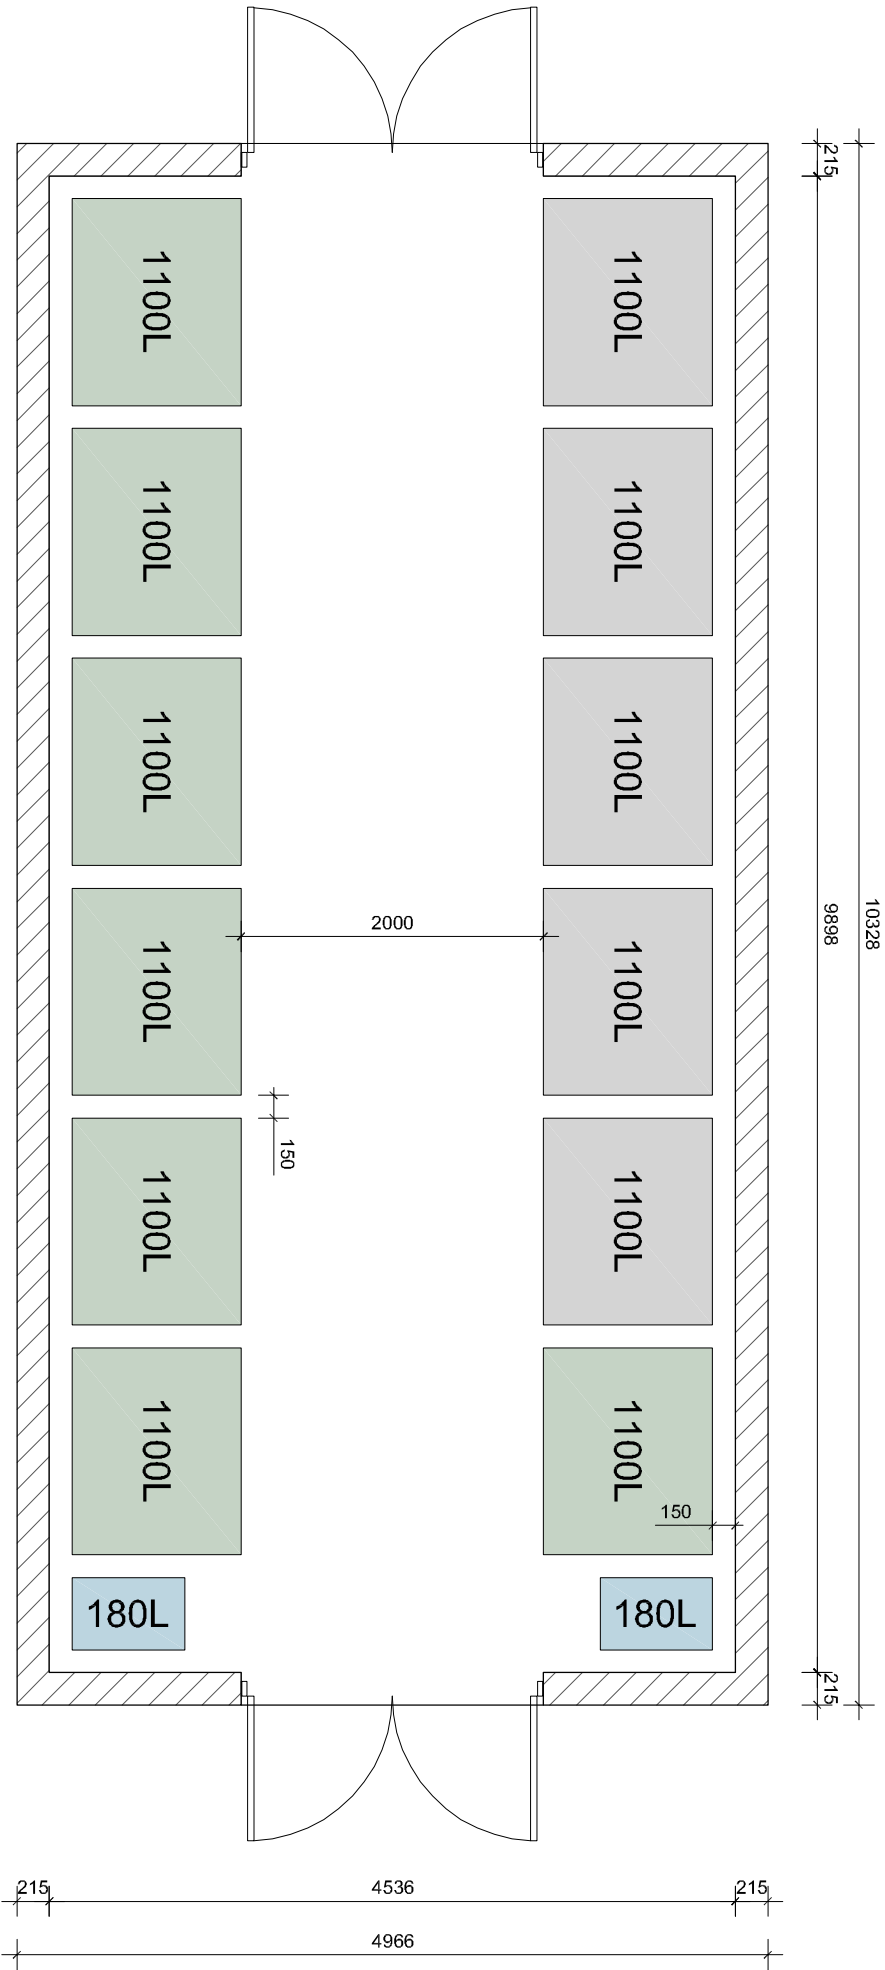

REFUSE STORAGE:

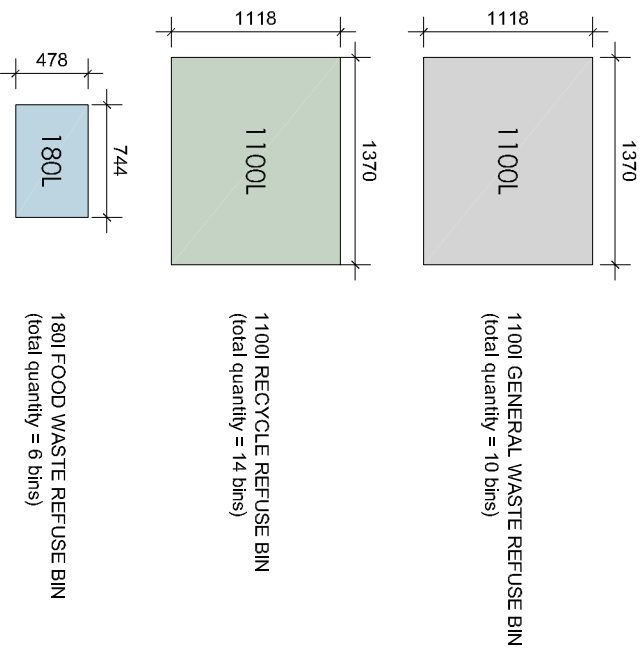

Client
Ivorio

Project
Edon Court
104-112 Oxford Road, Reading,
RG1 7FU

Drawing Title
Planning Discharges
Condition 8 - Refuse Storage

Scale	1:100 @ A3	Date	Dec. 2025
Drawn	BM	Checked	MH
Issue Stage	PLANNING		

Job No.	Type.	Dwg Nd	Rev
J639	P	021	P1