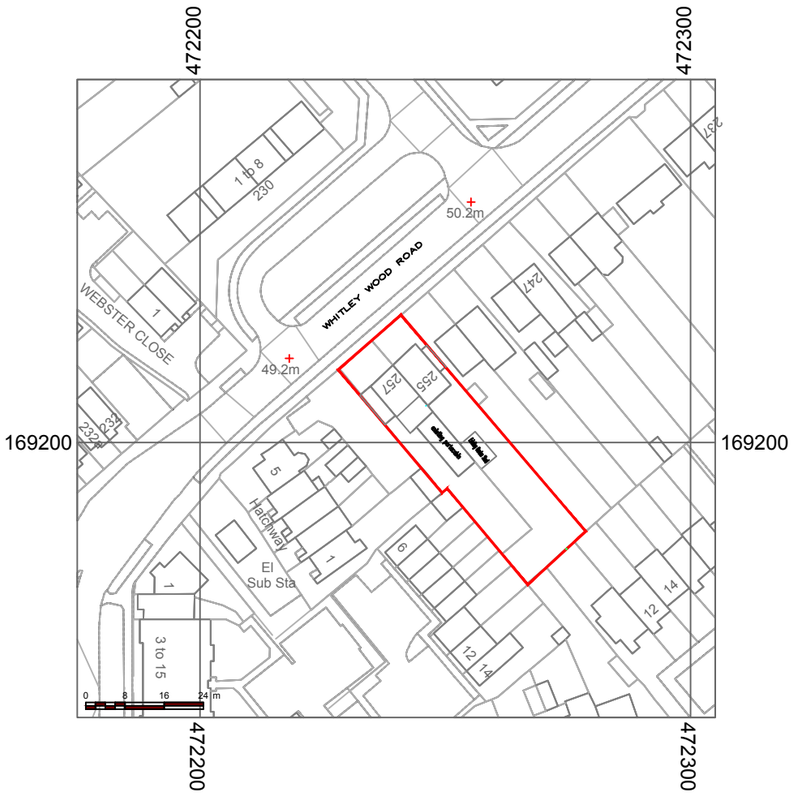

LOCATION PLAN

SCALE 1:1250@A3

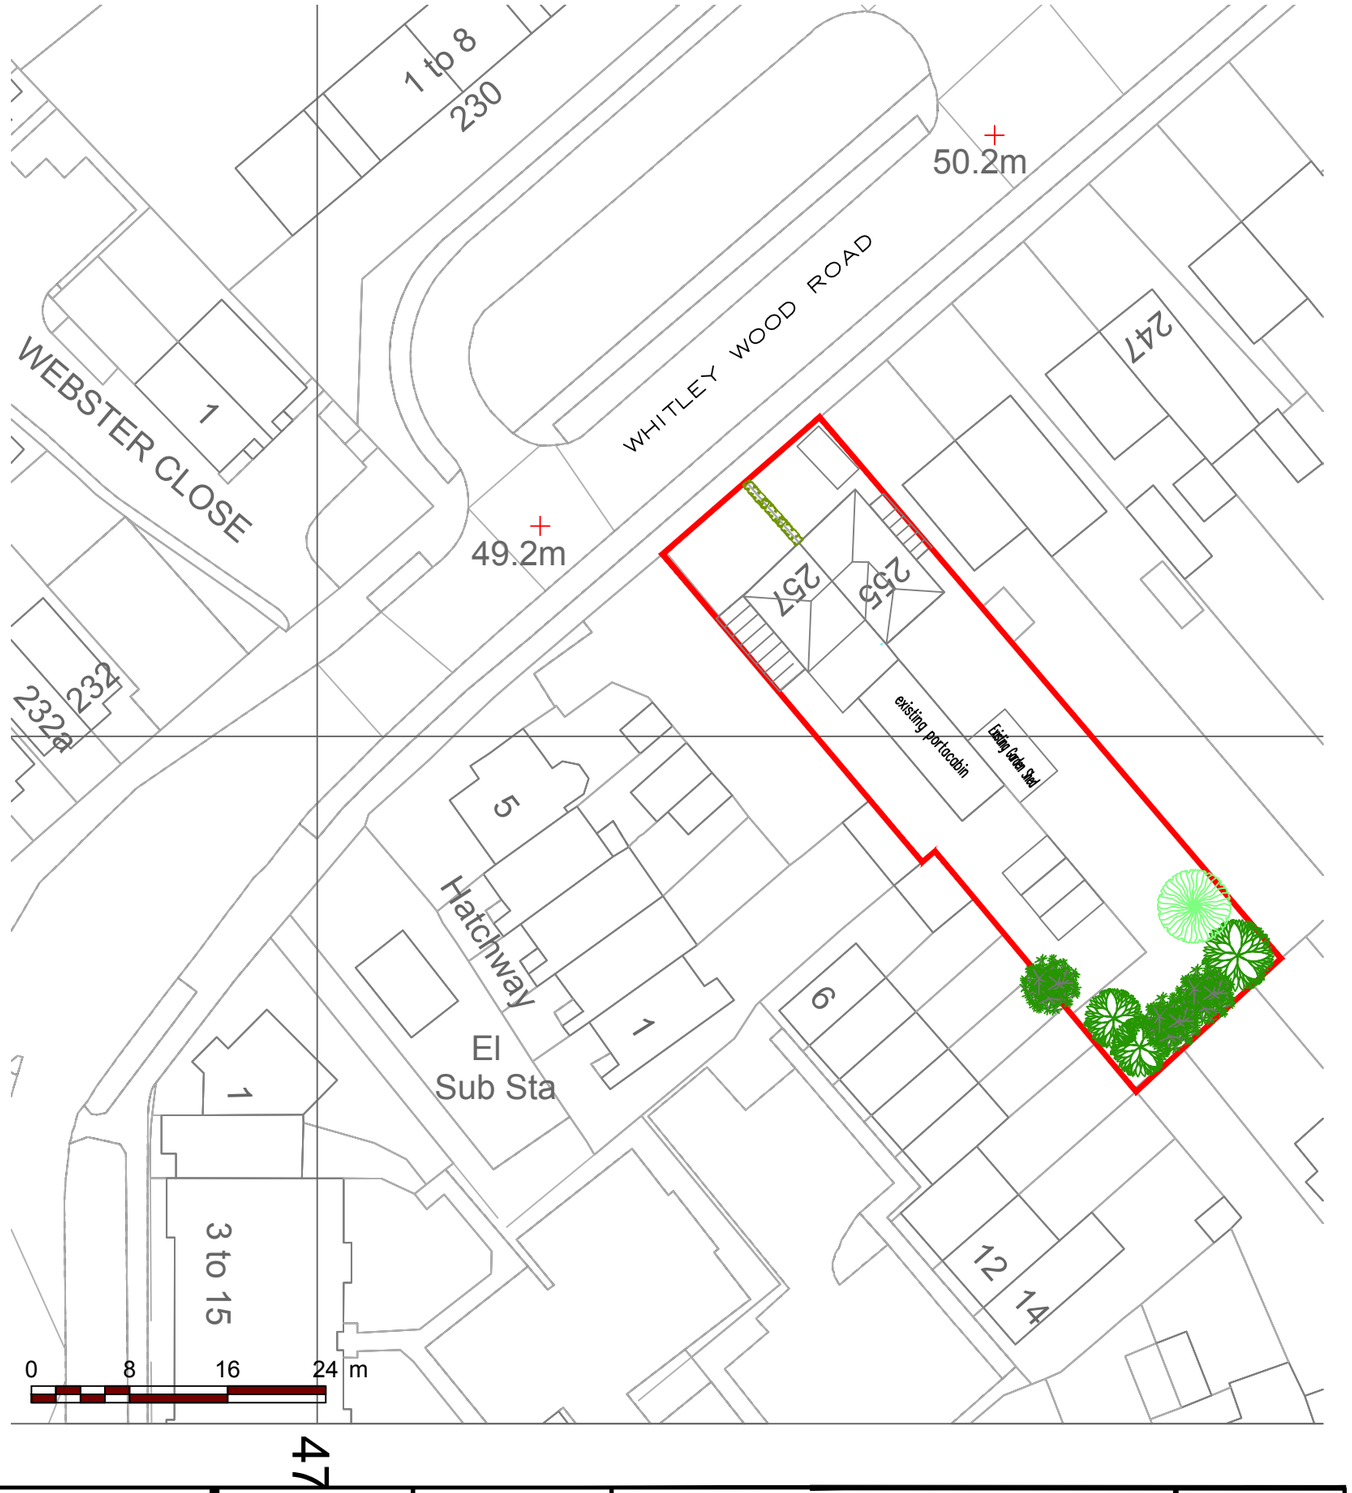

EXISTING SITE PLAN

SCALE 1:500@A3

PROJECT: Proposed Change of Use of No.255 to GP surgery extension & 2-bed flat plus replacement extension to No.257	255-257 Whitley Wood Road Reading	DRAWN BY:	P.S.	DRAWING TITLE: LOCATION AND BLOCK PLAN	ArchDezine Limited archdeziner7@gmail.com
		DATE:	05/12/2025		
		SCALE:	AS SHOWN @A3	DRAWING NUMBER: WR–01	
		FILENAME:	24046		