


Figured dimensions only are to be taken from this drawing. All dimensions are to be checked on site before any work is put in hand.

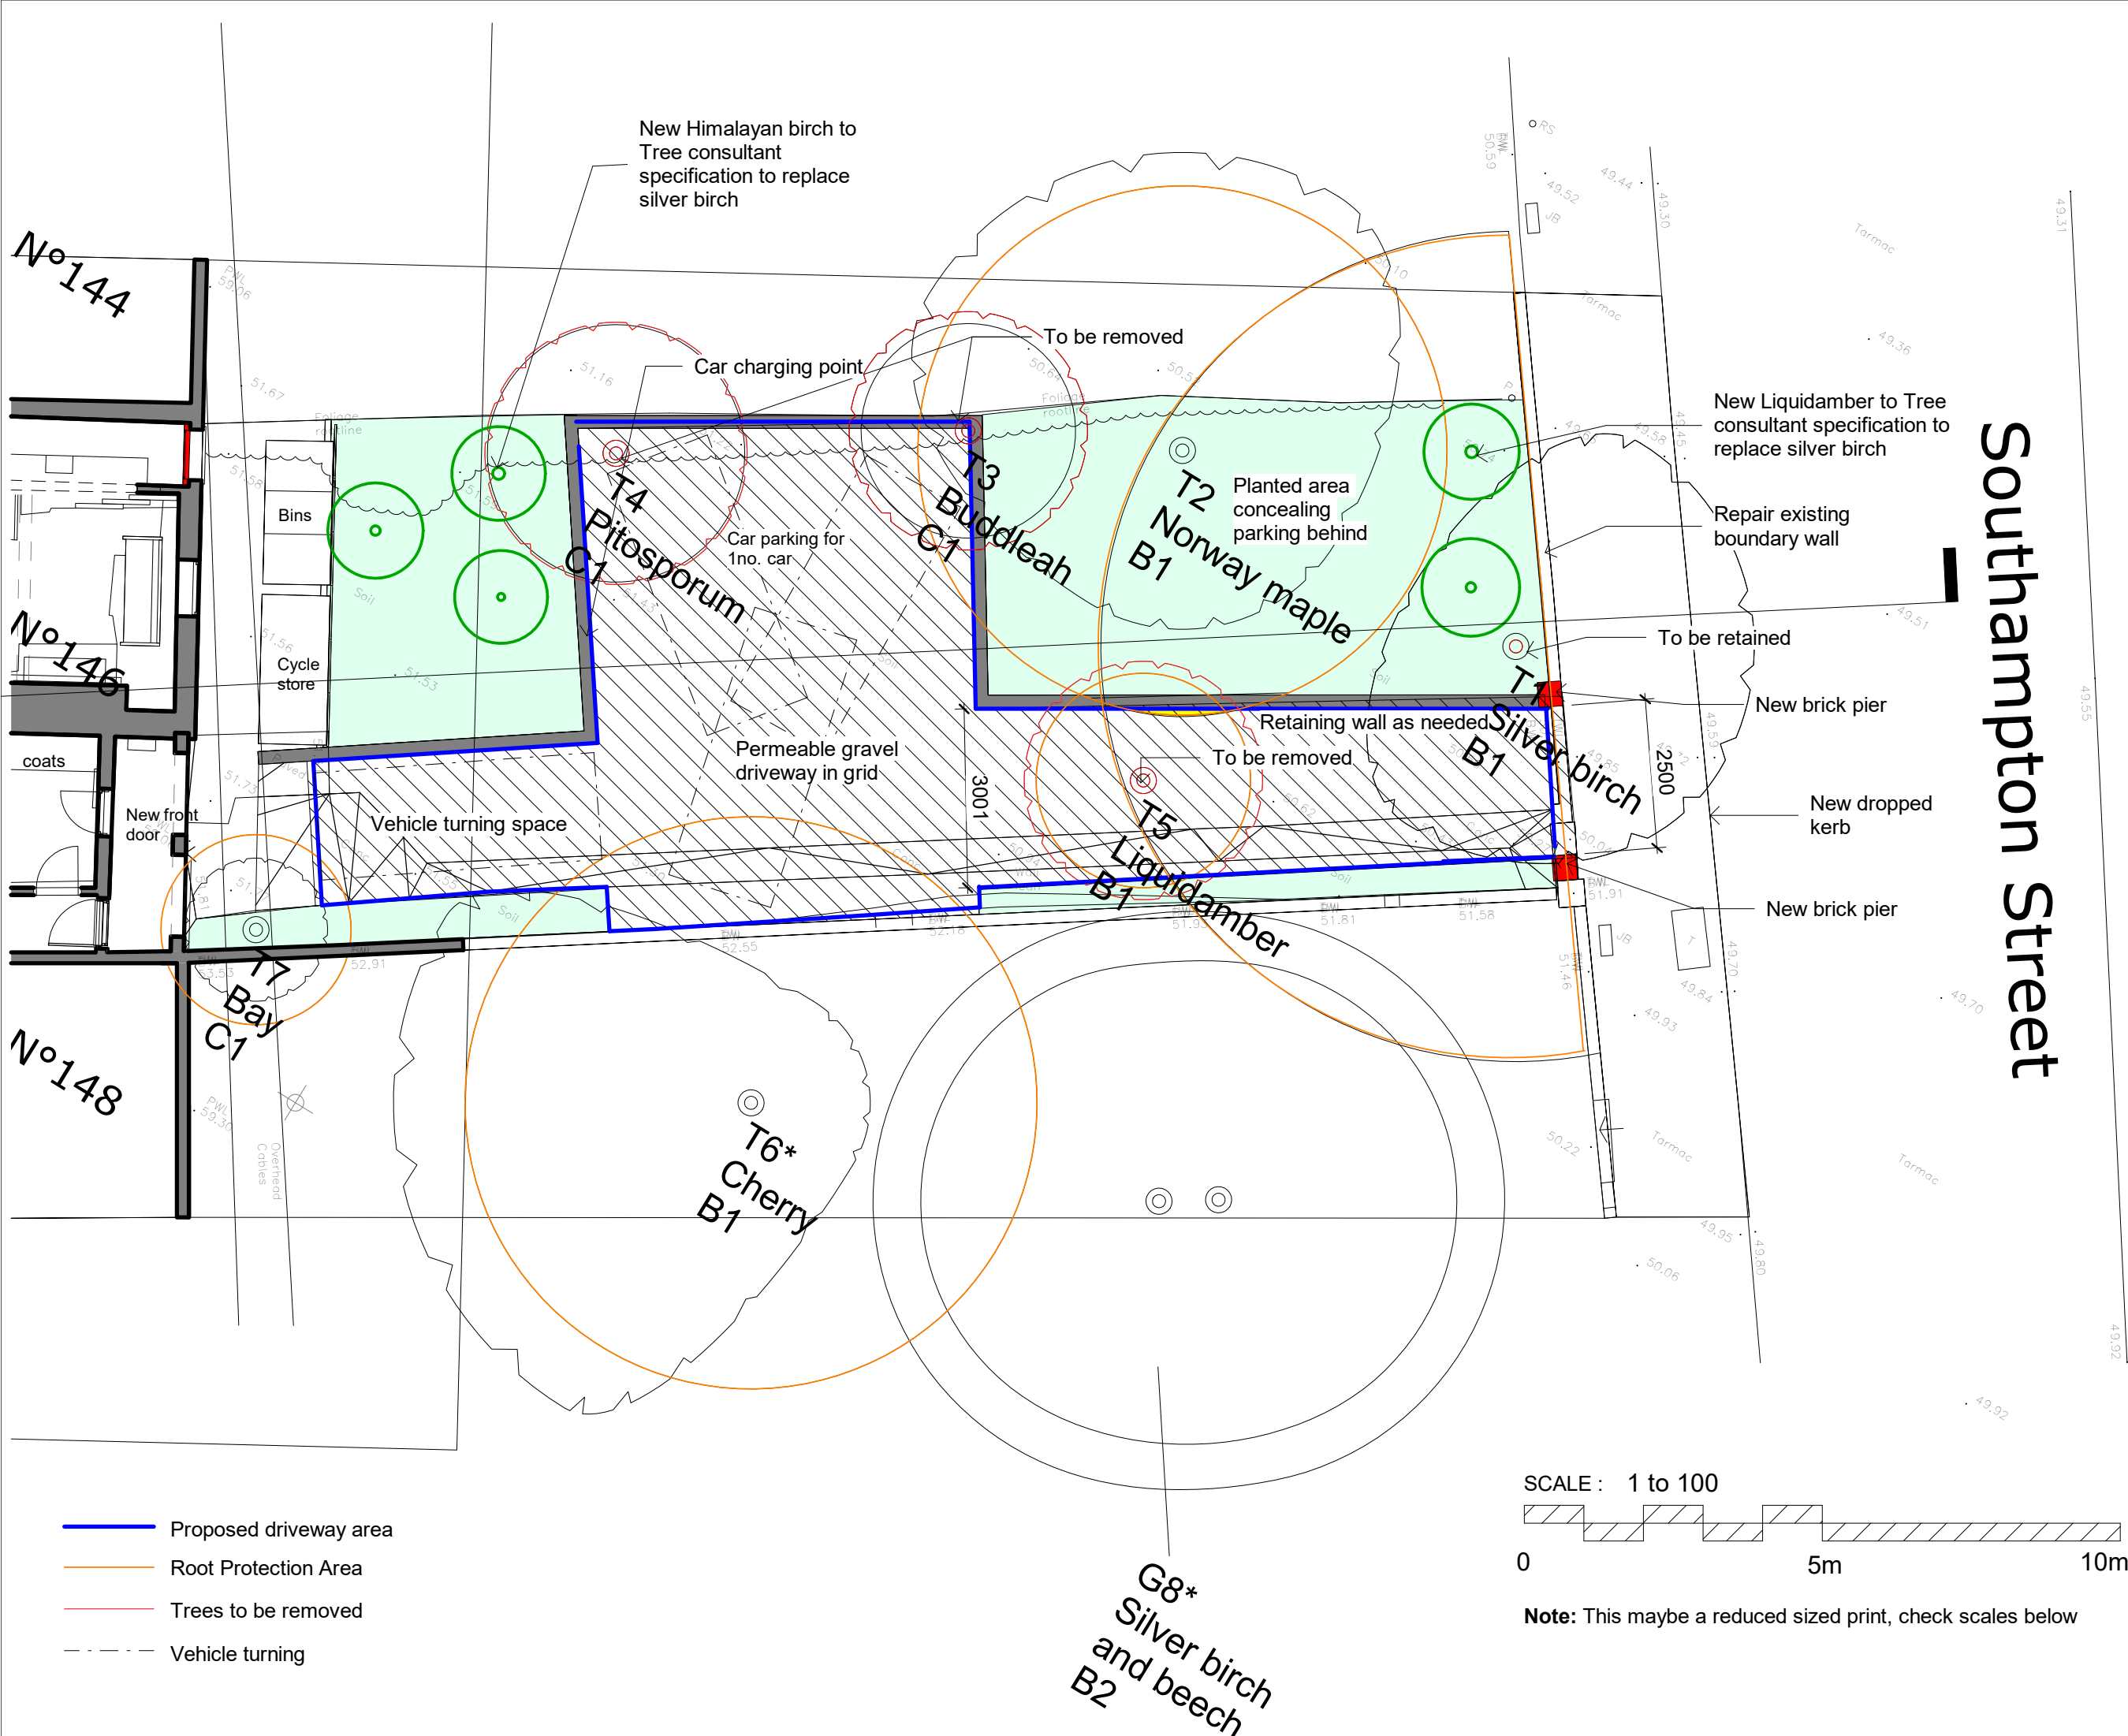

P2	Gate width reduced	09/12/25	
P1	Revision 2	Eco	12/06/25
Revision	Description	Drawn	Date

Client's Name

Chike Ezechukwu

Job Title
146 Southampton Street, Reading,
RG1 2RD

Drawing Title
Proposed Front Garden

Scale
1 : 100 @A3

Job No
2138

Drawing No
P108

Status
P2

HERITAGE
FUSION
CONSERVING THE PAST,
INSPIRING THE FUTURE