Do not scale from this drawing. Figured dimensions only to be used. All dimensions are in millimetres unless stated otherwise. All dimensions must be checked before commencing work on site. The copyright of this drawing remains with the RHB Partnership LLP and may not be reproduced in any form without prior written consent.

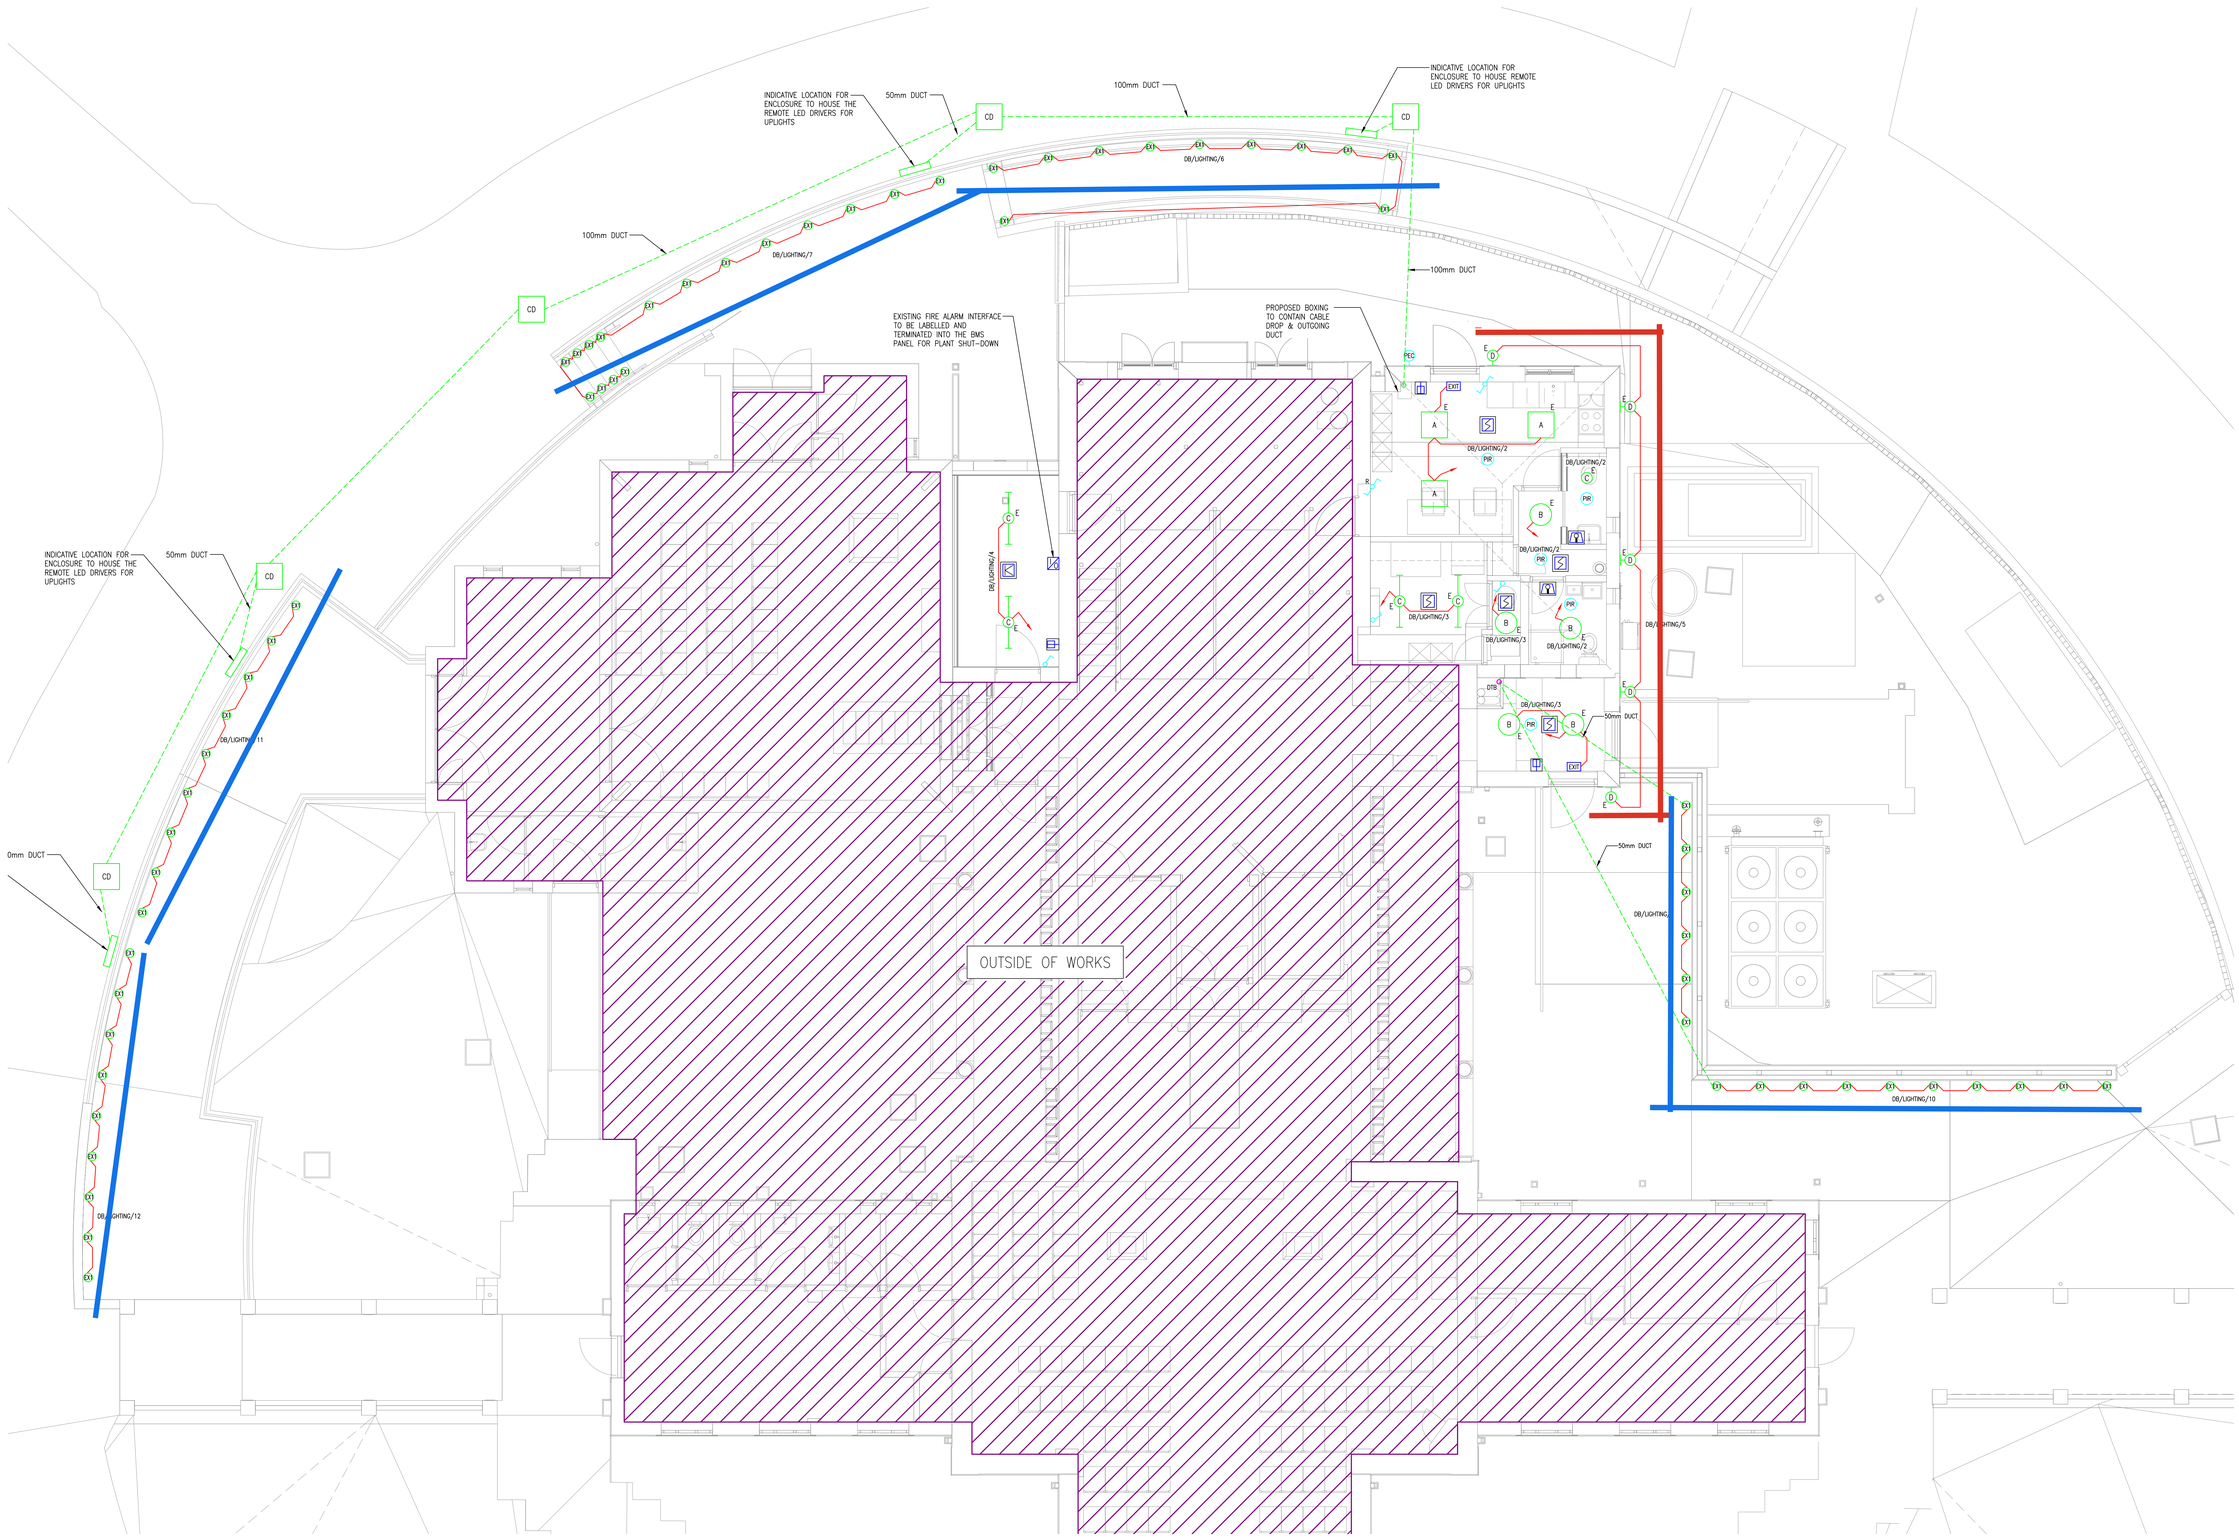

NOTES:

1. DO NOT SCALE FROM THIS DRAWING. THE CONTRACTOR IS RESPONSIBLE FOR SITE MEASURING ALL REQUIRED MATERIALS PRIOR TO PLACING ORDERS.
2. THIS DRAWING SHALL BE READ IN CONJUNCTION WITH ALL MECHANICAL, ELECTRICAL & PUBLIC HEALTH SERVICES DRAWINGS & SPECIFICATIONS AND WITH ALL ARCHITECTURAL & STRUCTURAL DRAWINGS & SPECIFICATIONS. ANY DISCREPANCIES TO BE REPORTED TO RHB PARTNERSHIP LLP.
3. THIS DRAWING OUTLINES THE DESIGN INTENT FOR THE ELECTRICAL SERVICES AND HAS BEEN PRODUCED TO ASSIST THE CONTRACTOR WITH TENDER. THE DRAWING DOES NOT INDICATE ALL EQUIPMENT, ACCESSORIES, DEVICES ETC WHICH MAY BE REQUIRED FOR THE SATISFACTORY DESIGN, INSTALLATION AND COMPLETION OF THE PROJECT AND SHALL THEREFORE BE USED FOR GUIDANCE PURPOSES ONLY. THE CONTRACTOR SHALL BE RESPONSIBLE FOR INCLUDING EVERYTHING WITHIN HIS TENDER NECESSARY FOR SATISFACTORY COMPLETION.
4. ALL ELECTRICAL SERVICES SHALL BE INSTALLED IN ACCORDANCE WITH THE LATEST EDITION OF BS 7671 (INCLUDING AMENDMENTS)–REQUIREMENTS FOR ELECTRICAL INSTALLATIONS & WITH OTHER RELEVANT STANDARDS & CODES OF PRACTICE.
5. THE ROUTING OF ELECTRICAL SERVICES SHALL BE CO-ORDINATED WITH THE ROUTING OF MECHANICAL & PUBLIC HEALTH SERVICES & WITH STRUCTURAL & ARCHITECTURAL ELEMENTS.
6. FOR STANDARD SYMBOLS AND ABBREVIATIONS USED ON THIS DRAWING REFER TO DRAWING E/3001.
7. EXTERNAL LUMINAIRES SHALL BE CONTROLLED VIA A PHOTOCELL AND TIMESWITCH ARRANGEMENT.
8. IT IS UNDERSTOOD THAT THERE ARE ADDITIONAL RAMPS TO BE ILLUMINATED VIA THE AXYL STRIDE LUMINAIRE BUT THE RAMPS ARE NOT SHOWN ON THIS DRAWING.
9. FOR LIGHT FITTINGS, REFER TO THE SEPARATE ELECTRICAL SCHEDULE 4367-RHB-XX-XX-SH-E-0003.
10. FINAL DUCT ROUTES OUT FROM THE REMOTE DRIVER ENCLOSURES TO THE LUMINAIRES NOT SHOWN FOR CLARITY. THE CONTRACTOR SHALL ALLOW FOR ALL FINAL RUNS AND CONNECTIONS TO THE LUMINAIRES.

LEGEND:

CD — CABLE DRAW PIT

	RISK SCHEDULE
ITEM	DESCRIPTION OF RISK
⚠	SPECIFIC HEALTH AND SAFETY RISKS ASSOCIATED WITH THIS DRAWING ARE HIGHLIGHTED WITH THE CAUTION SYMBOL ADJACENT TO THE ITEM OF RISK. PLEASE REFER TO RISK SCHEDULE CONTAINED ON INDIVIDUAL DRAWINGS.
	UNLESS HIGHLIGHTED THERE ARE NO SPECIFIC HEALTH AND SAFETY RISKS ASSOCIATED WITH THIS DRAWING, AS A DIRECT RESULT OF OUR DESIGN, APART FROM THE COMMON ISSUES ASSOCIATED WITH CONSTRUCTION THAT WILL NEED TO BE ASSESSED BY A COMPETENT CONTRACTOR PRIOR TO THE UNDERTAKING OF ANY WORK.

REV	DATE	DESCRIPTION	NAME
T1	22.07.25	ISSUED FOR TENDER	BG

RHB PARTNERSHIP LLP

CLIENT:
READING BOROUGH COUNCIL

ARCHITECT:
READING BOROUGH COUNCIL

PROJECT:
READING CREMATORIUM

TITLE:
PHASE 2A
PROPOSED LIGHTING & FIRE ALARM LAYOUT

DESIGNED BY:	DRAWN BY:	CHECKED:	
MC	SG		
RHB REF:	DATE:	SCALE:	
4367	JULY 2025	1:50	(A0)

DRAWING No:
4367-RHB-XX-GF-DR-E-3103-T1

The Old Vicarage, Popham, Hampshire, SO21 3BJ UK
T: +44 (0)1256 398222
E: info@rhbpartnership.co.uk
W: www.rhbpartnership.co.uk

BASED ON ROSE PM DRAWING:
GROUND FLOOR: 2856/2022/WD-114 Rev. A