

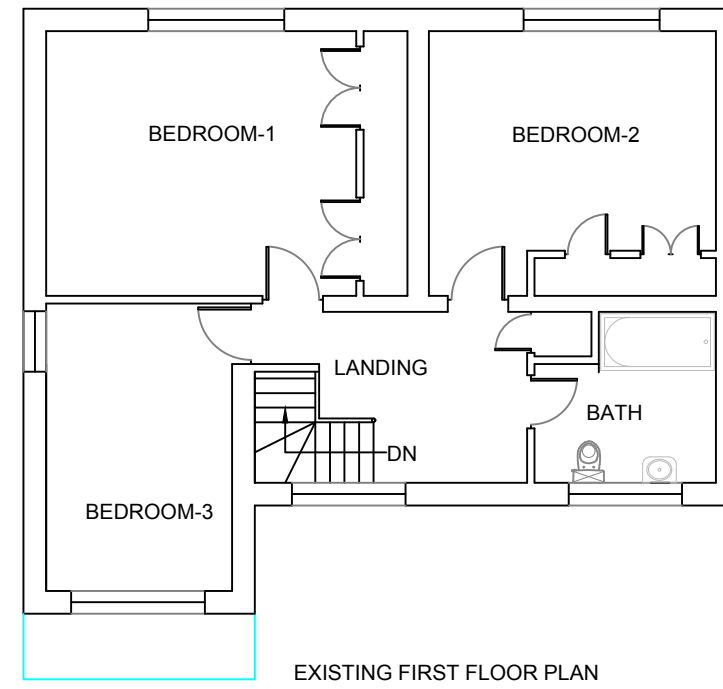


	PROJECT:	73 Woodcote Road Caversham	DRAWN BY:	P.S.	DRAWING TITLE:		ArchDezine Limited archdeziner7@gmail.com
	PROPOSED DOUBLE STOREY EXTENSION		DATE:	28/07/2025	EXISTING PLANS		
			SCALE:	1:100@A3			
			FILENAME:	25014	DRAWING NUMBER:	WA-02	

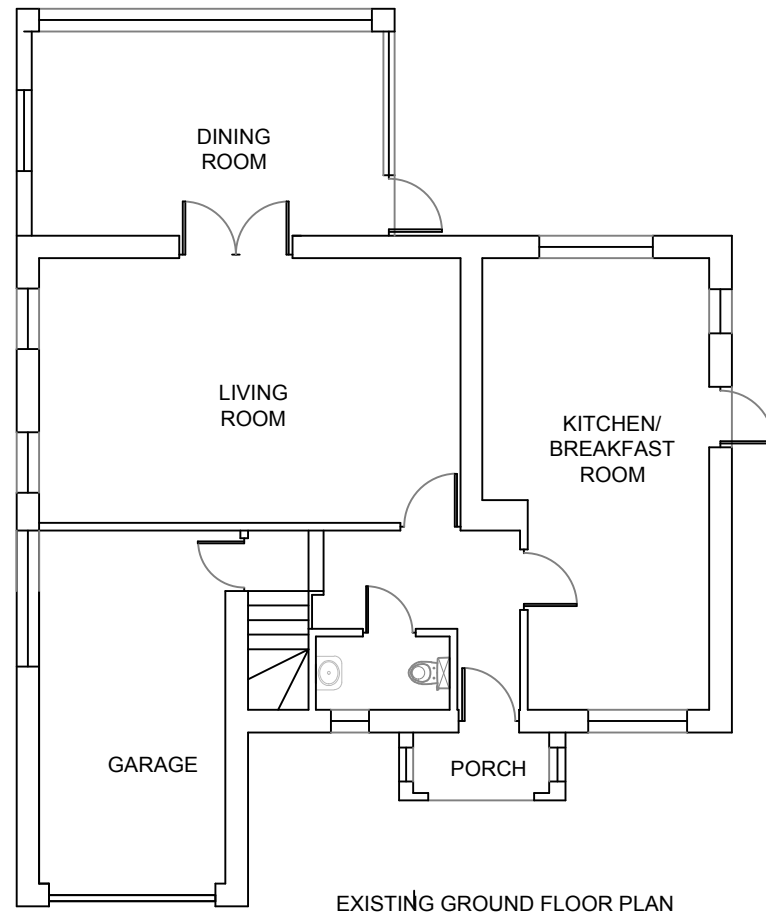

EXISTING FRONT ELEVATION

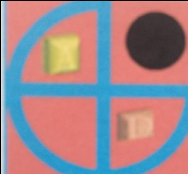


EXISTING SIDE-1 ELEVATION







EXISTING REAR ELEVATION



EXISTING SIDE-2 ELEVATION

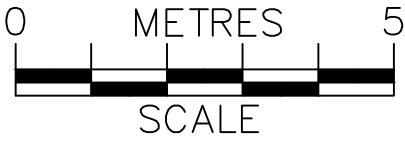

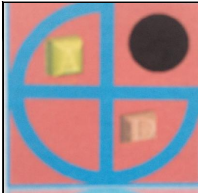
	PROJECT:	73 Woodcote Road Caversham	DRAWN BY:	P.S.	DRAWING TITLE:		 ArchDezine Limited archdeziner7@gmail.com
	PROPOSED DOUBLE STOREY EXTENSION		DATE:	28/07/2025	EXISTING ELEVATIONS		
			SCALE:	1:100@A3	DRAWING NUMBER:	WA-03R	
			FILENAME:	25014			

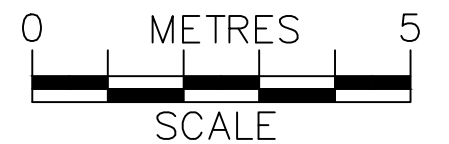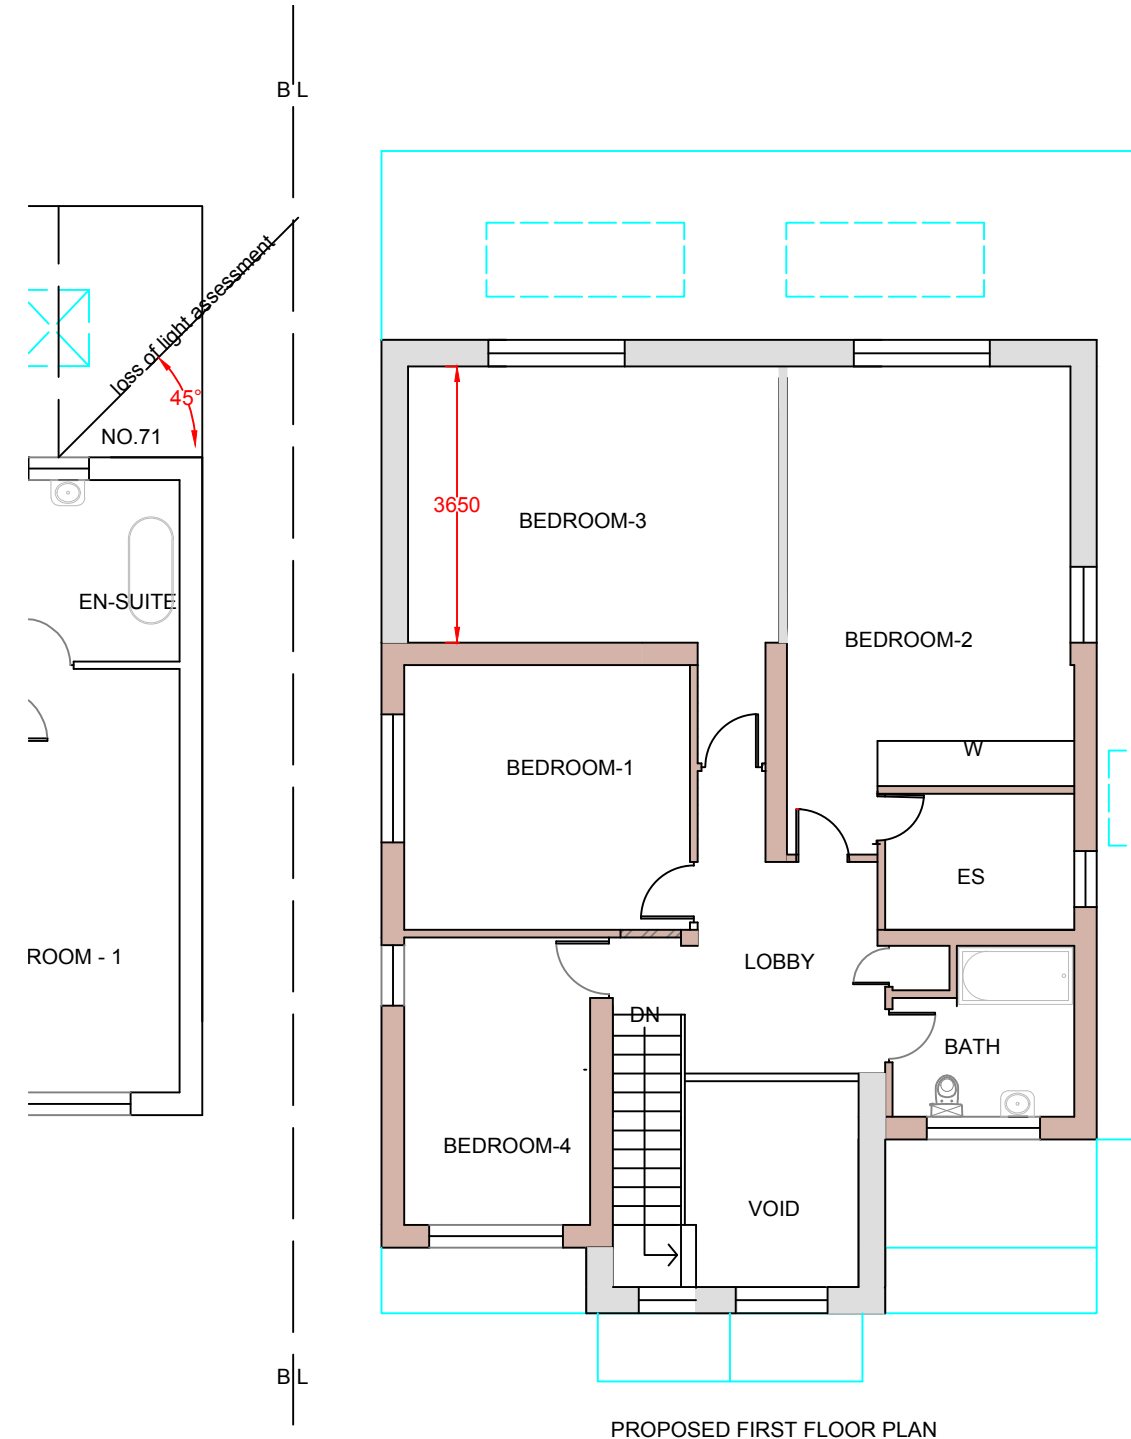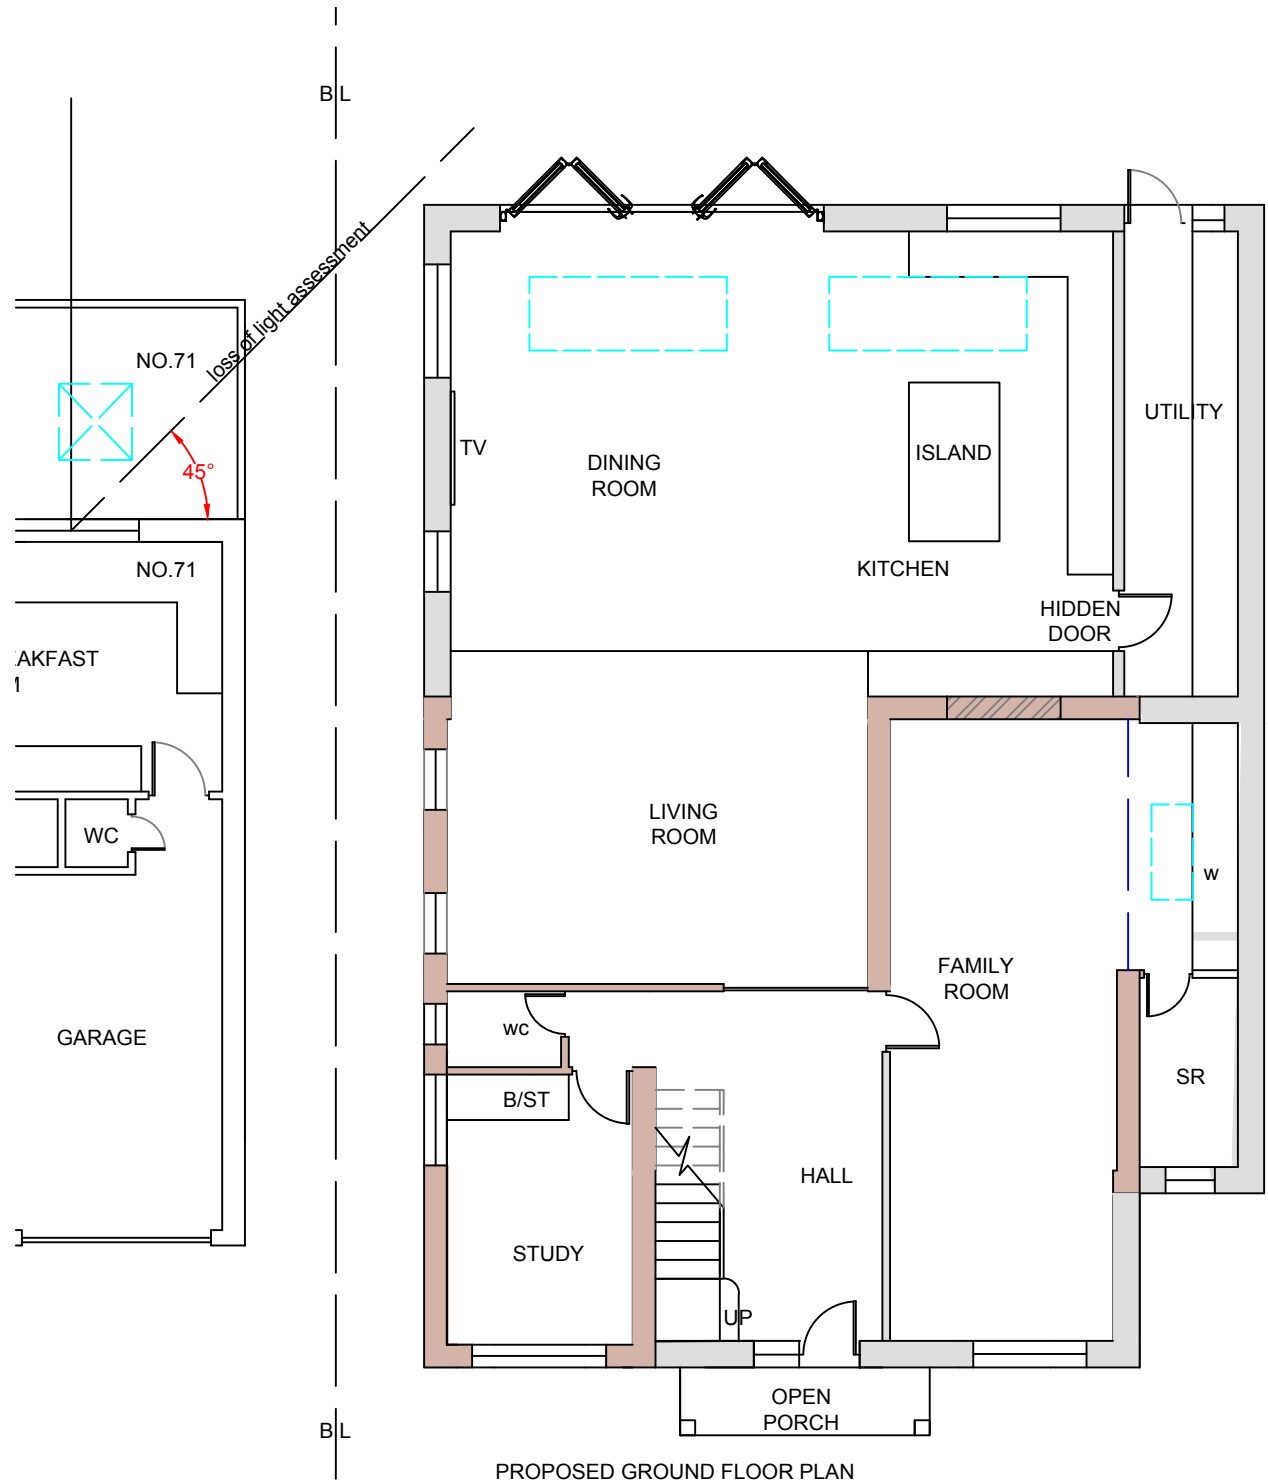

	PROJECT:	73 Woodcote Road Caversham	DRAWN BY:	P.S.	DRAWING TITLE:		ArchDezine Limited archdeziner7@gmail.com
	PROPOSED DOUBLE STOREY EXTENSION		DATE:	04/09/2025			
			SCALE:	1:100@A3			
			FILENAME:	25014	DRAWING NUMBER:	WA-04R1	



PROPOSED FRONT ELEVATION

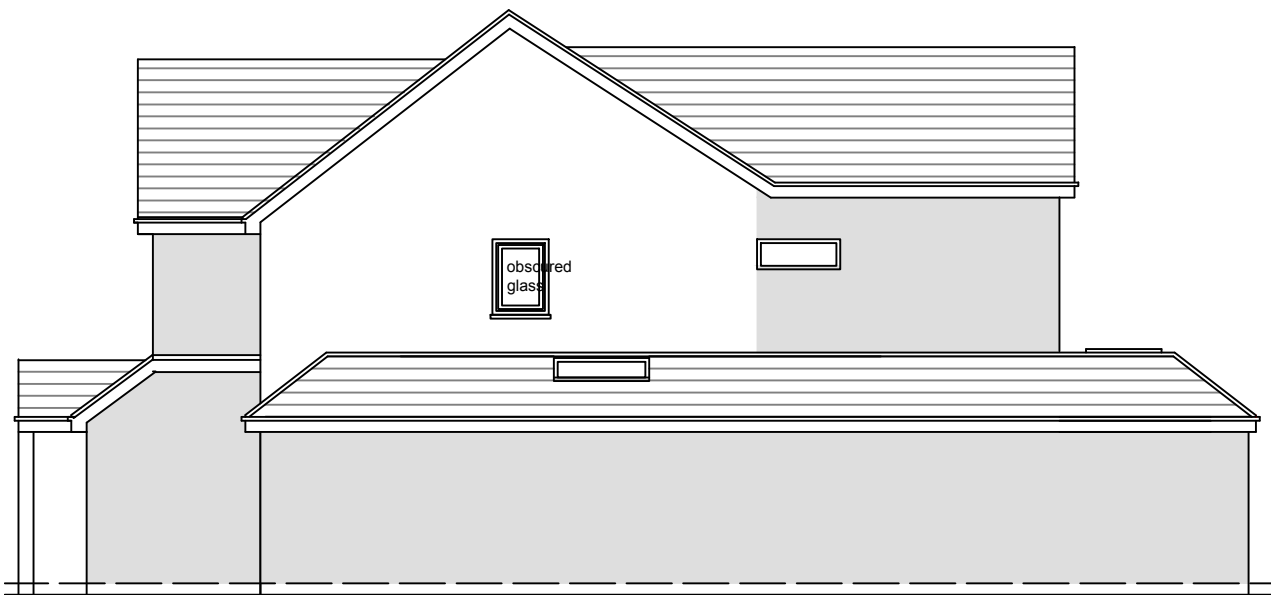


PROPOSED SIDE-1 ELEVATION




PROPOSED REAR ELEVATION




PROPOSED SIDE -2 ELEVATION

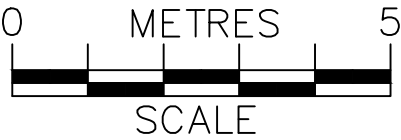

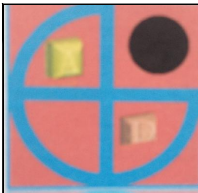	PROJECT:	73 Woodcote Road Caversham	DRAWN BY:	P.S.	DRAWING TITLE:		ArchDezine Limited archdeziner7@gmail.com
	PROPOSED DOUBLE STOREY EXTENSION		DATE:	11/09/2025	PROPOSED ELEVATIONS		
			SCALE:	1:100@A3	DRAWING NUMBER:	WA—05R1	
			FILENAME:	25014			




PROPOSED REAR ELEVATION

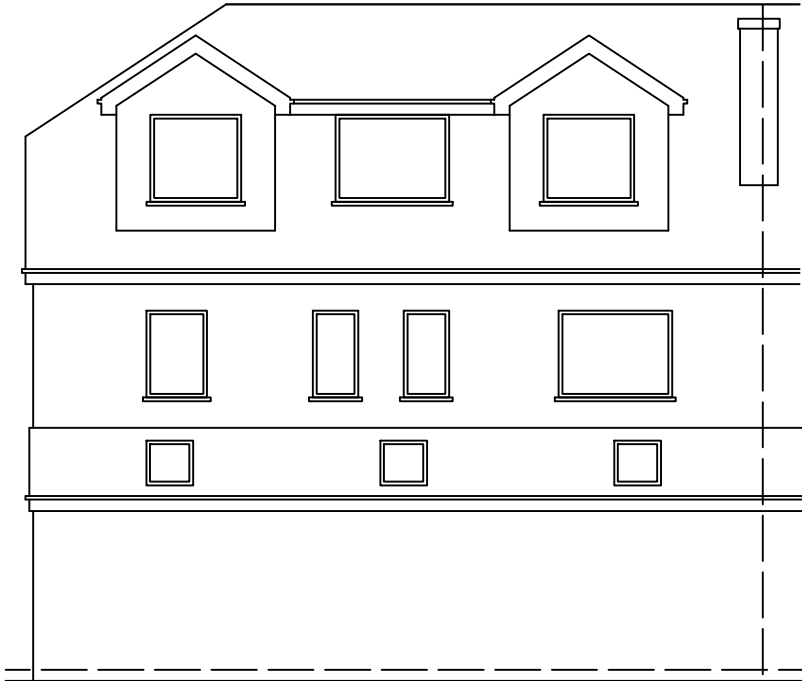

No. 71
EXISTING REAR ELEVATION


SCALE
1:100@A3

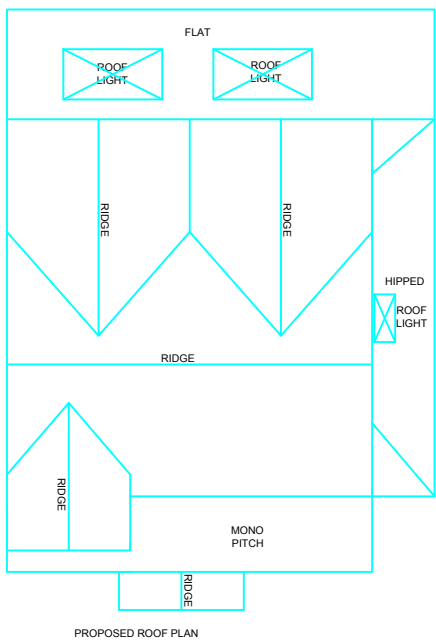



PROPOSED ROOF PLAN

SCALE
1:200@A3

No. 73

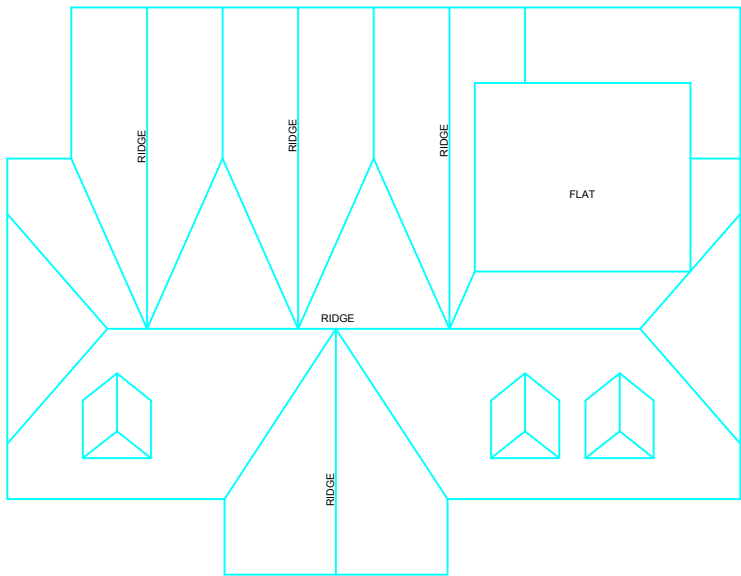

EXISTING ROOF PLAN - No.75

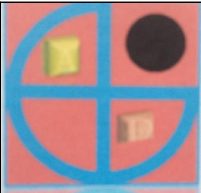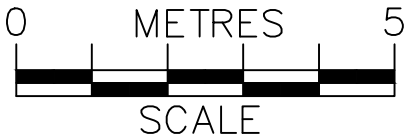

PROJECT:

PROPOSED DOUBLE STOREY EXTENSION

73 Woodcote Road
Caversham

DRAWN BY:

P.S.

DATE:

17/06/2025

SCALE:

AS SHOWN@A3

FILENAME:

25014

DRAWING TITLE:

PROPOSED ELEVATIONS & ROOF PLAN

DRAWING NUMBER:

WA-06

ArchDezine Limited
archdeziner7@gmail.com