


Client	client GAJECKYJ		
Index Revision	Date	Int	Chk'd

DIMENSIONS IN 'MM' / LEVELS IN 'M' ABOVE DATUM

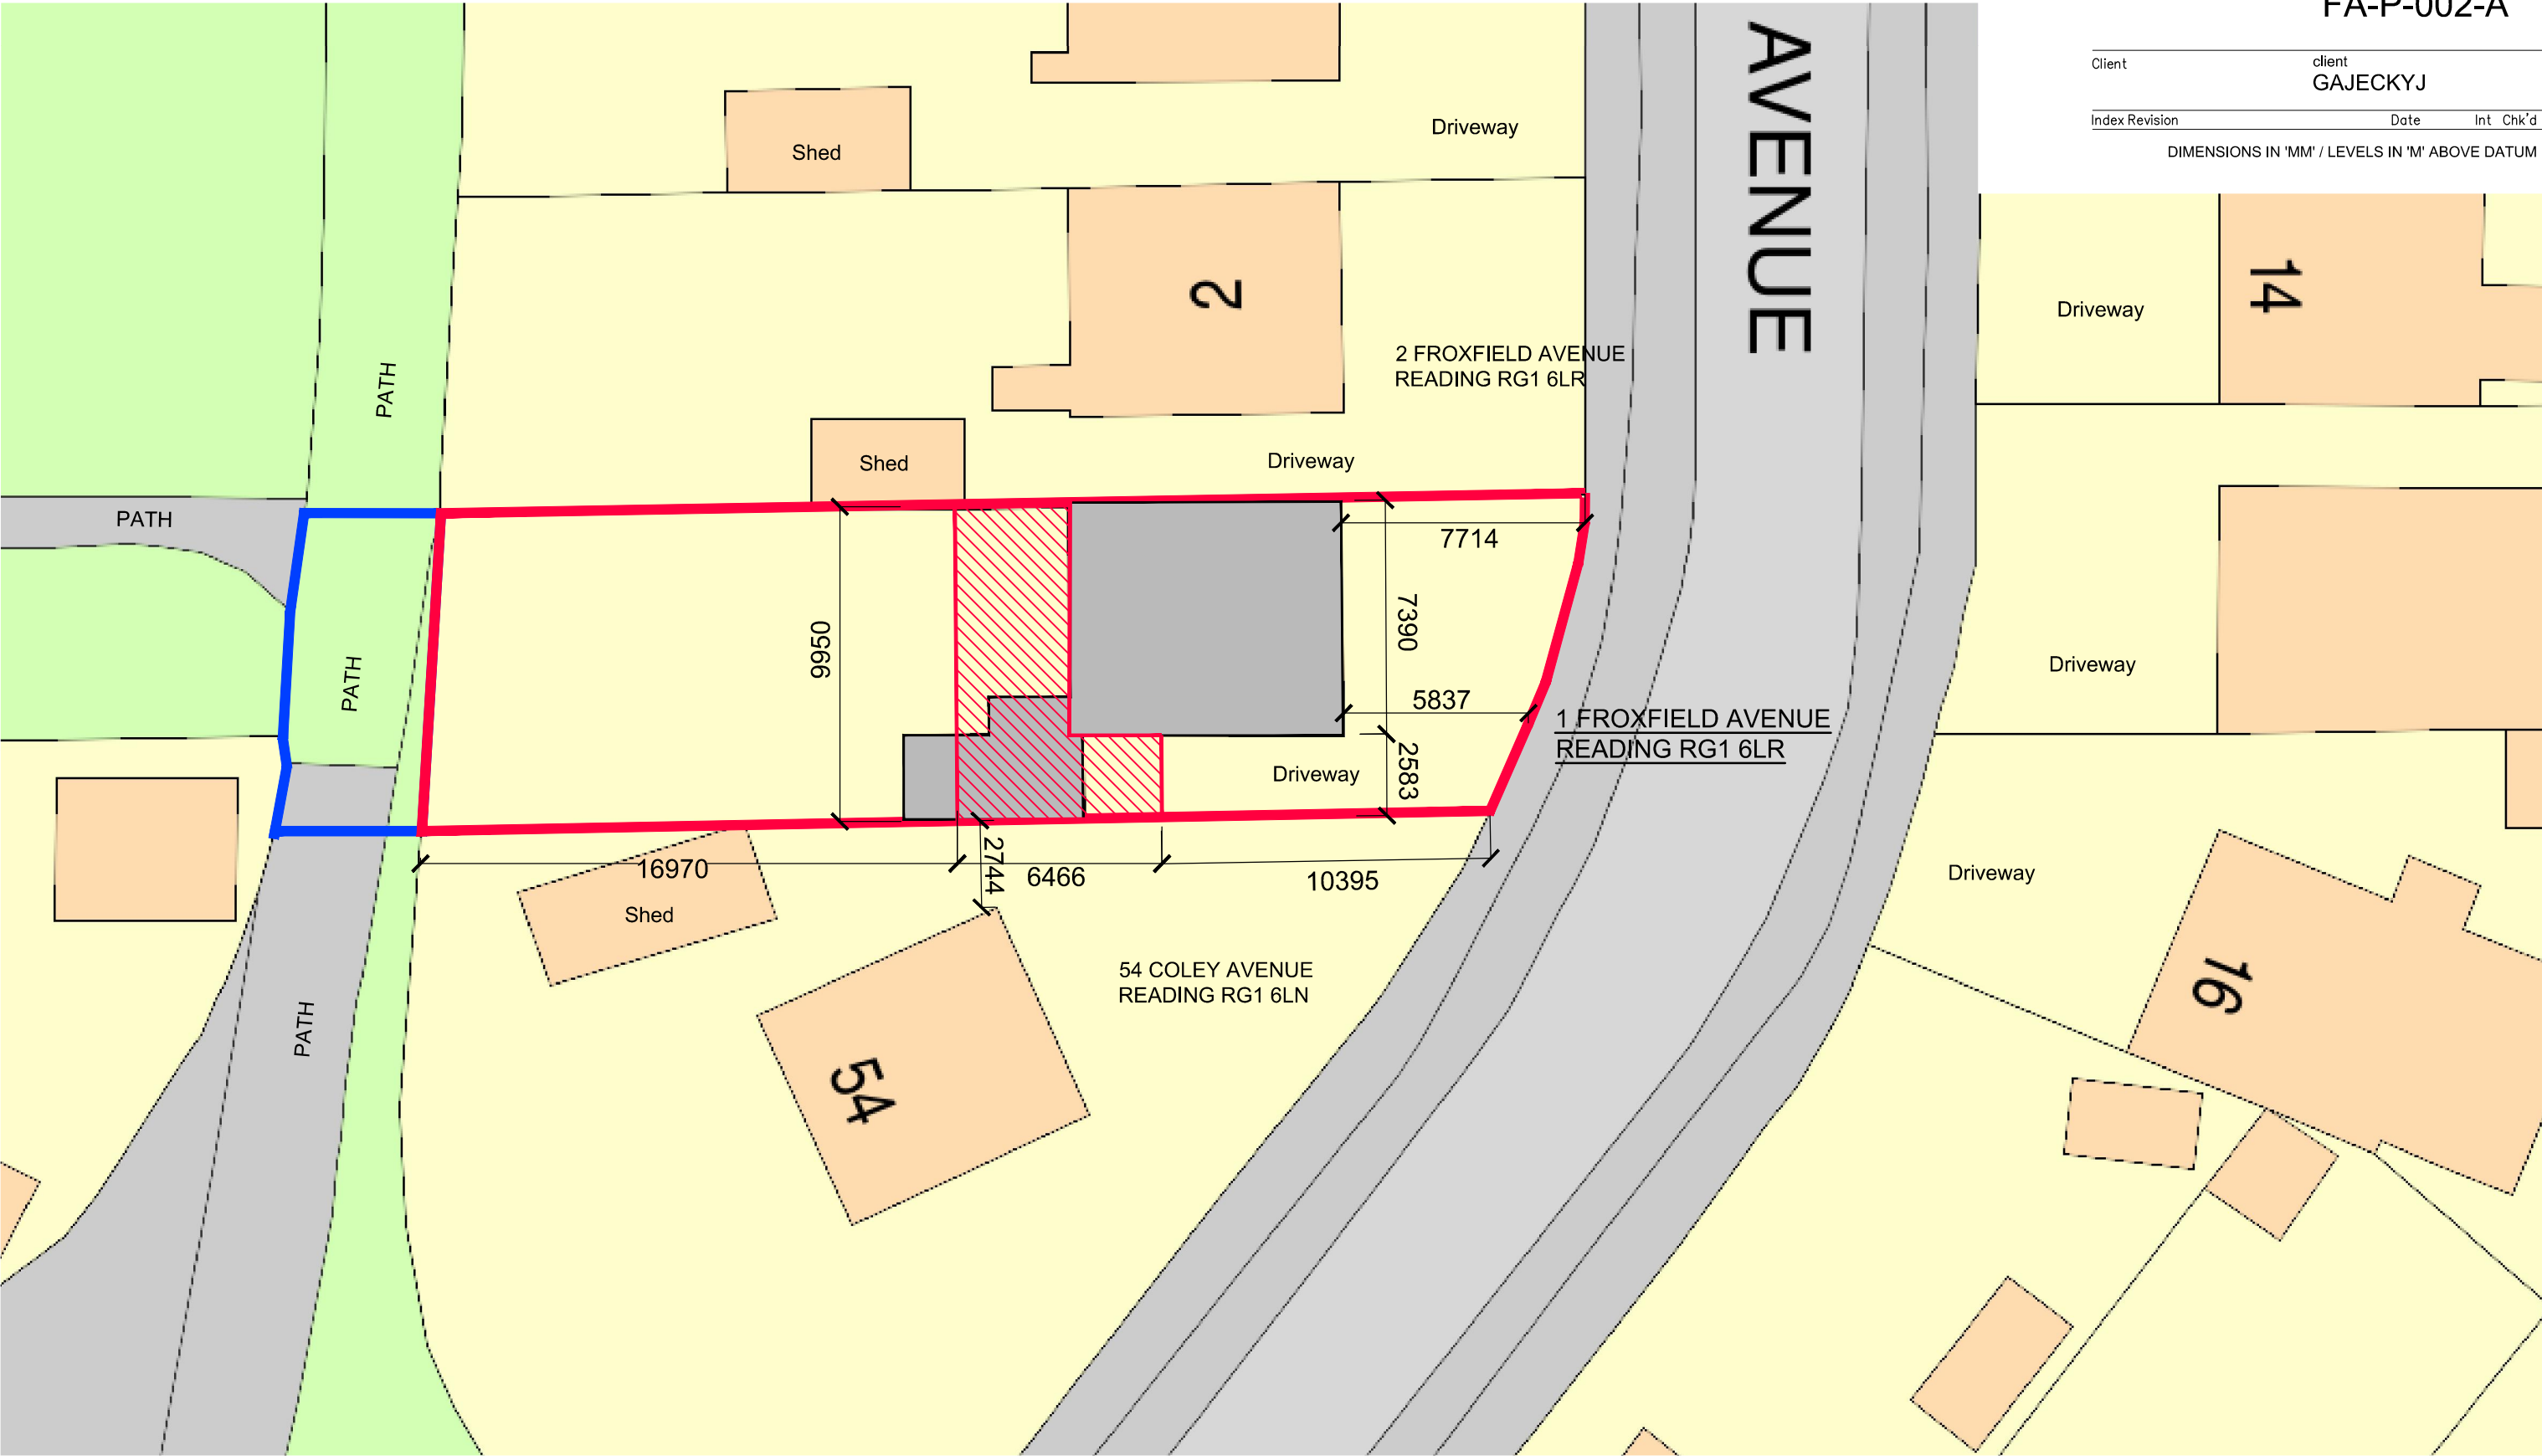


FOOTPRINT EXISTING

FOOTPRINT PROPOSED EXTENSION

APPLICATION SITE BOUNDARY

SITE IN OWNERSHIP OF APPLICANT
OUTSIDE APPLICATION BOUNDARY

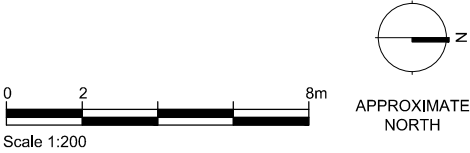

drawing no. FA-P-002	rev. A	scale 1:200	status PLANNING	project name 2-STOREY REAR & SIDE EXTENSION - 1 FROXFIELD AVE. READING
date 05/01/2026		drawn NH	checked NH	drawing title BLOCK PLAN PROPOSED

This drawing may be scaled or cross referenced to the scale bar for Planning Application purposes only. Do not scale for any other purpose, use figured dimensions only. Subject to site survey and all necessary consents. All dimensions to be checked by user and any discrepancies, errors or omissions to be reported to the Architect before work commences. This drawing is to be read in conjunction with all other relevant materials.