




① North Street Scene Existing
1 : 100

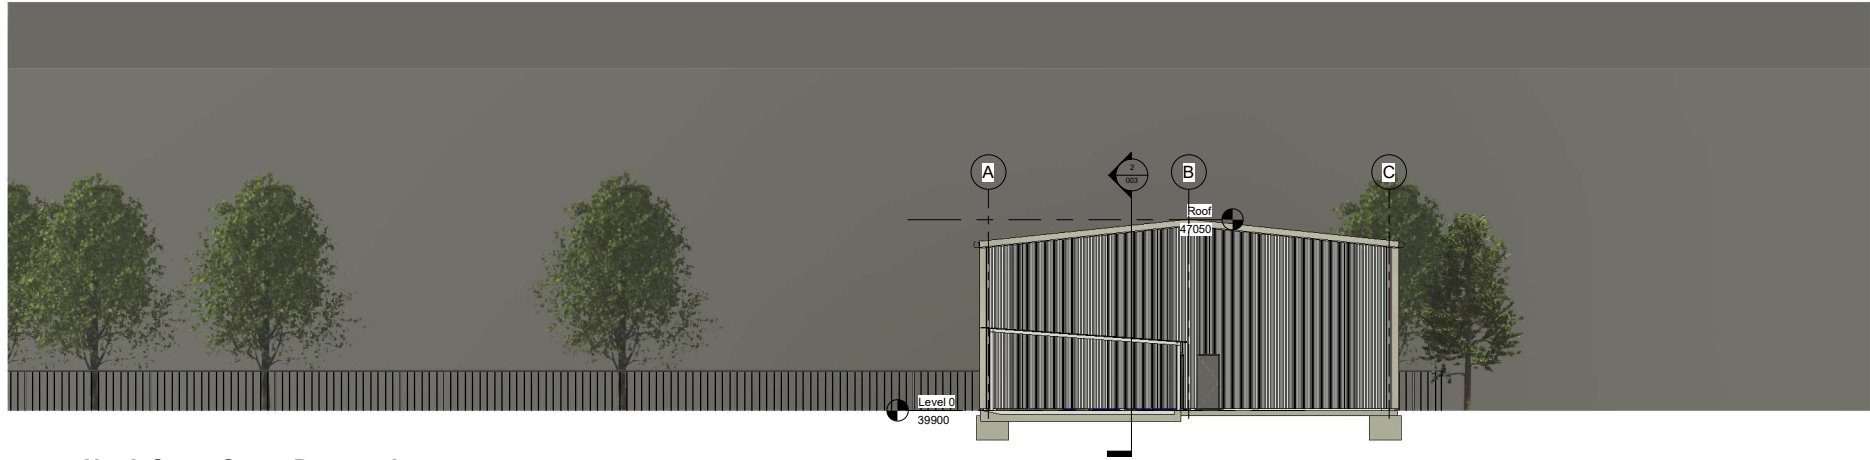

② North Street Scene Proposed
1 : 100



Project Name: OC MOTOR REPAIR - NEW WORKSHOP Client: W3 construction Date: 05/01/2024 Drawing No: OCM-AFE-E 013 Project No: CN374		Albany Facade Engineering LTD Albany House George Street Cambridge CB2 1AL Tel: 01223 301515 Fax: 01223 301515 Email: info@albanyfe.co.uk
NORTH STREET SCENE ELEVATIONS EXISTING & PROPOSED		Title: NORTH STREET SCENE ELEVATIONS Existing & Proposed Scale: 1 : 100 Drawing No: OCM-AFE-E 013 Project No: CN374
Planning Planning No: OCM-AFE-E 013 Planning No: OCM-AFE-E 013		POO