


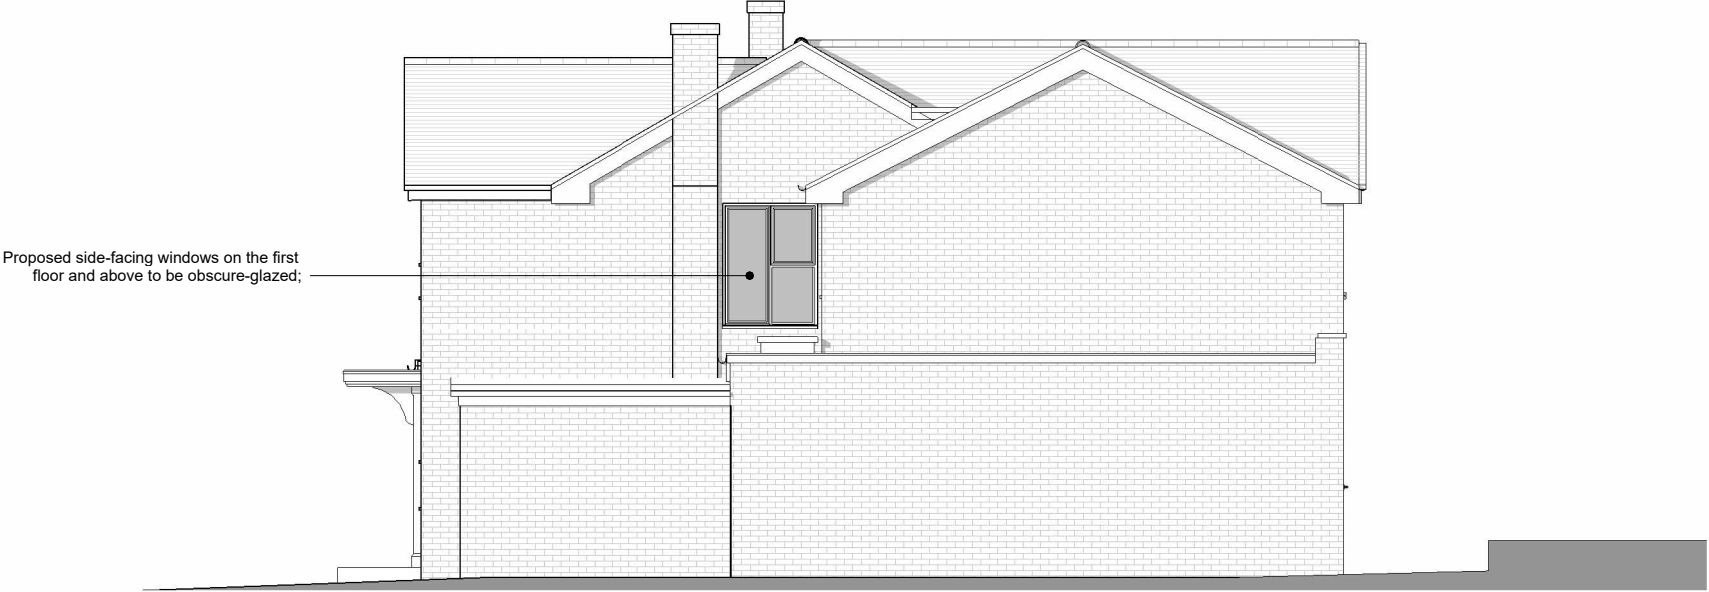

Side 1 Elevation



Side 2 Elevation



Fluent
ARCHITECTURAL DESIGN SERVICES

FLUENT
ARCHITECTURAL DESIGN SERVICES

TEL: 0800 043 8838
E-MAIL: INFO@FLUENT-ADS.CO.UK
WEB: FLUENT-ADS.CO.UK

Twigmoor House Upper Warren Avenue Reading		Scale @ A3 As indicated	Drawing number P.M.601	Key: Existing Proposed SVP Existing drainage Proposed drainage Overhead Boundary line 01234510 GRAPHIC SCALE: 1:100	No.	Description	Date
Proposed Elevations		Date 31.07.2025	Project number 2397		0	First Draft	
		Drawn by SZ	Rev C		A	Client's comments (1)	14.08.25
					B	Client's comments (2)	10.09.25
					C	Drawing amended	17.11.25