
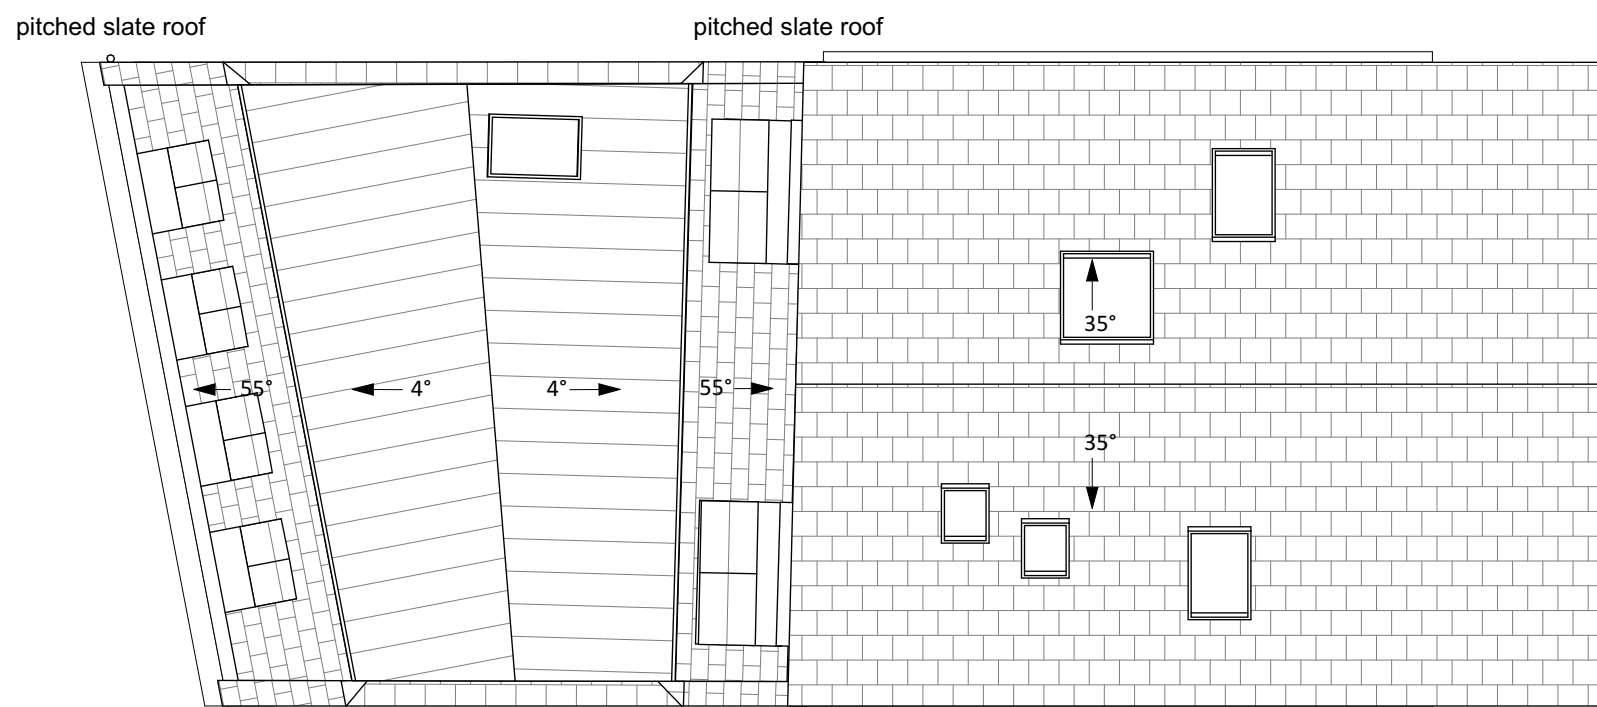
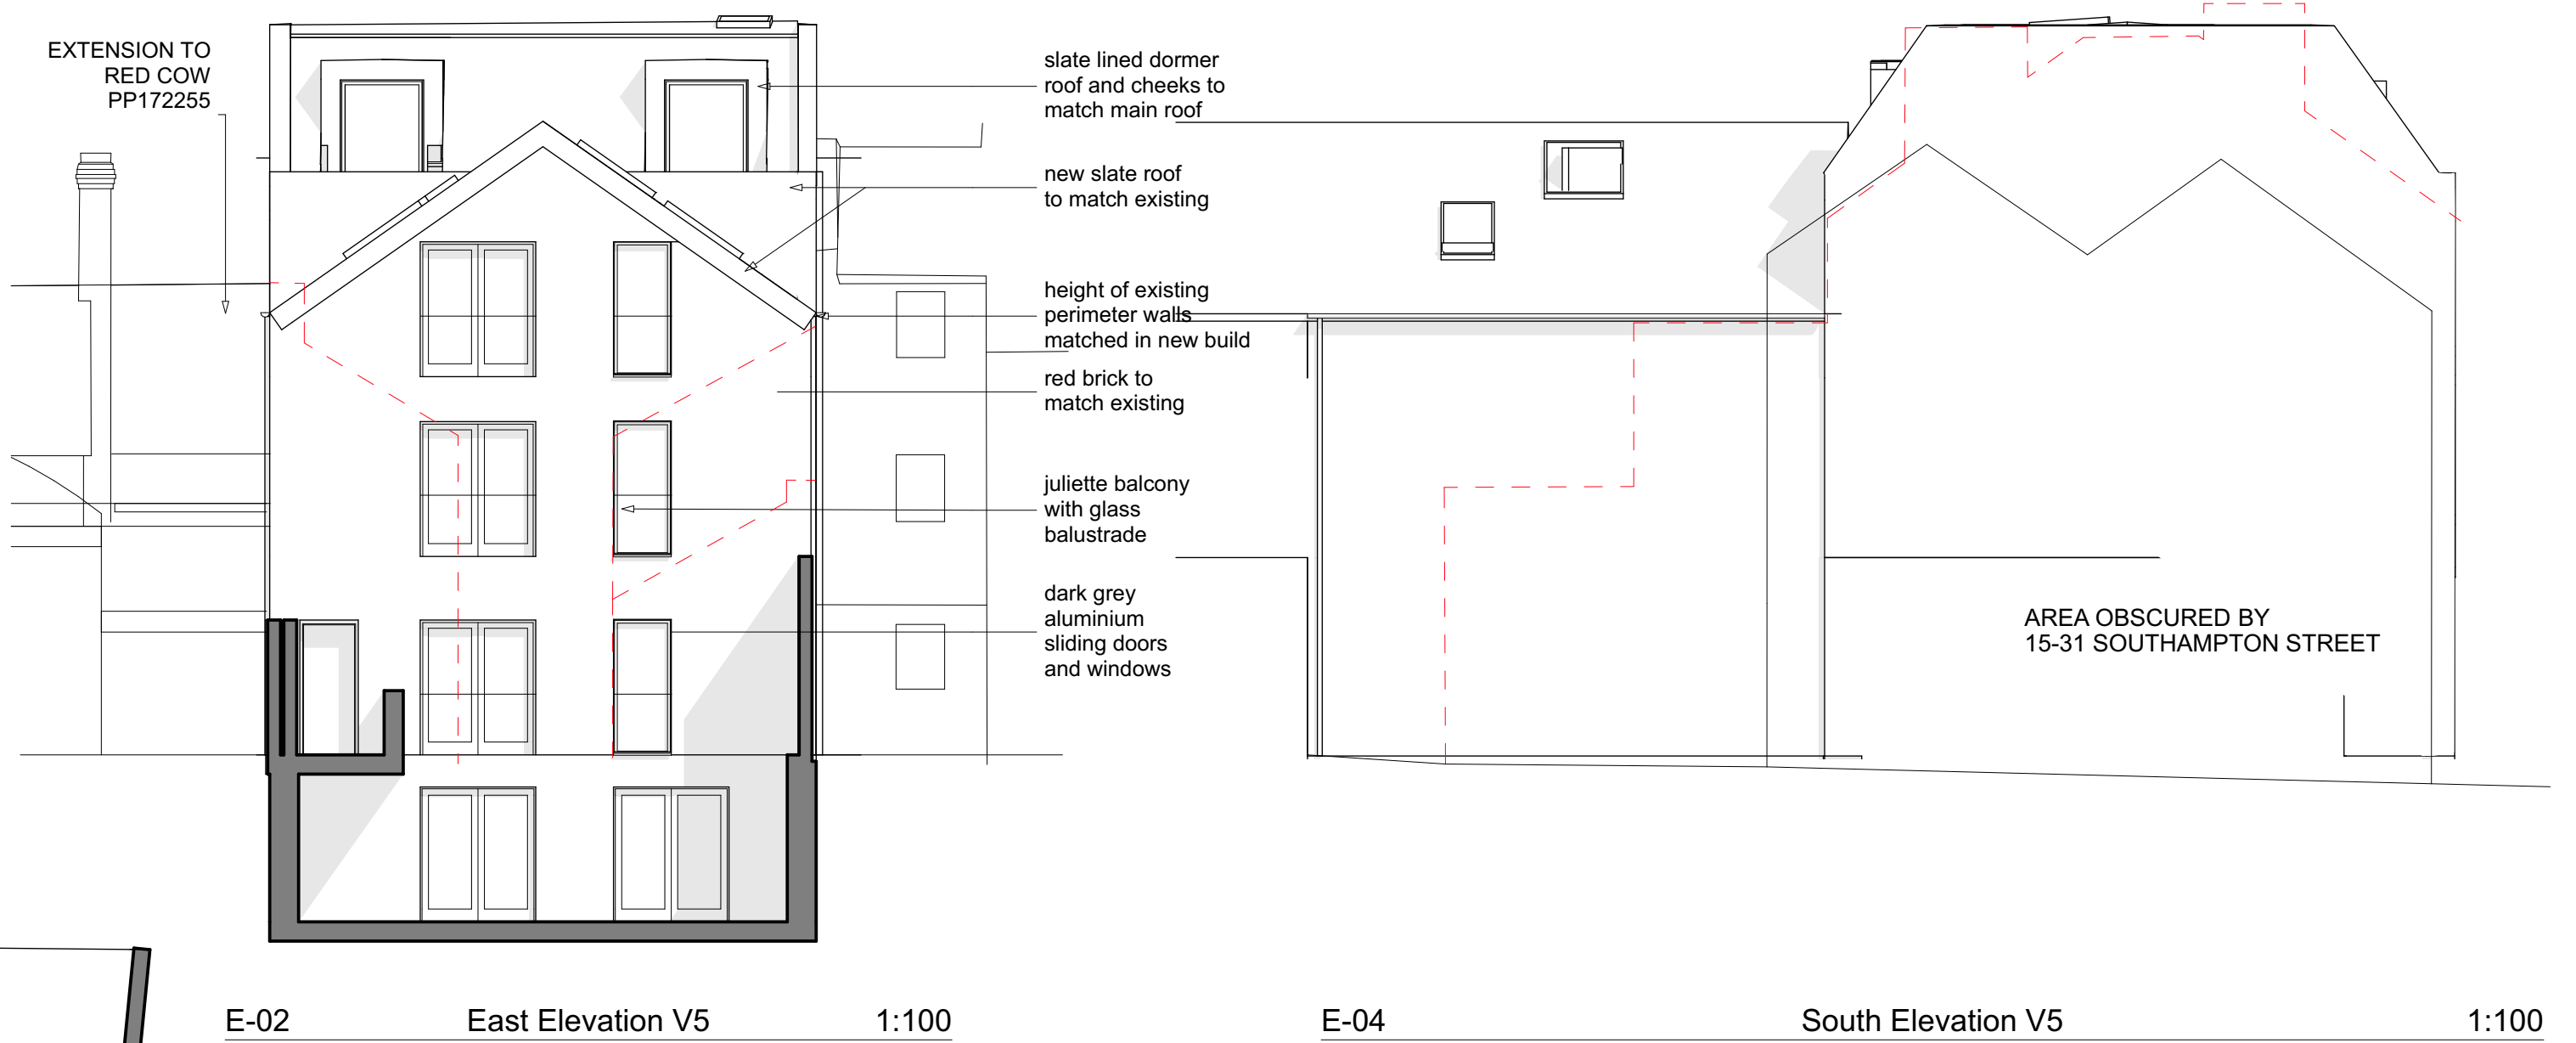
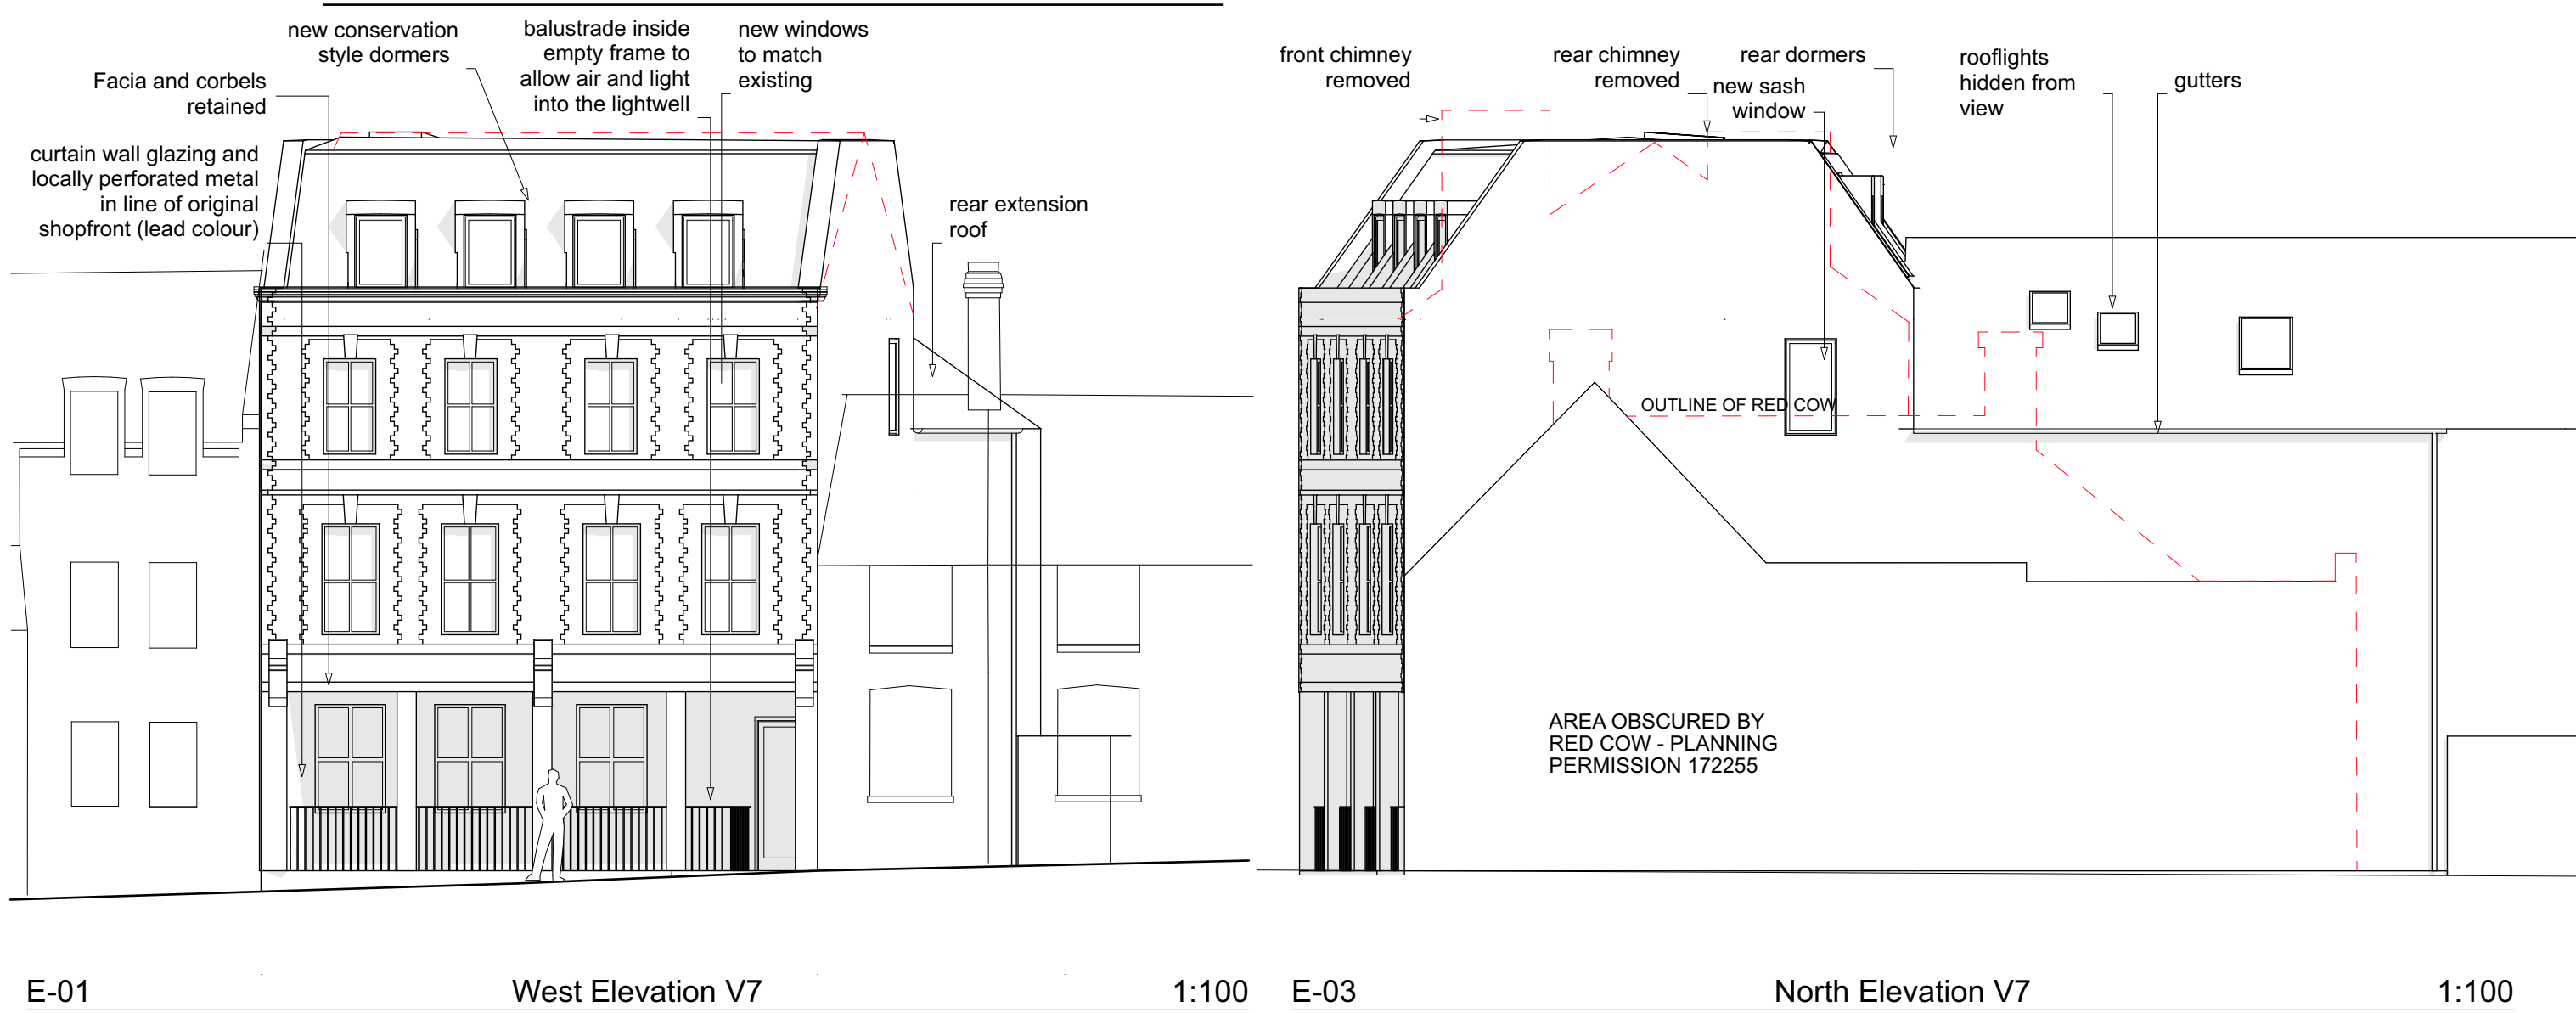
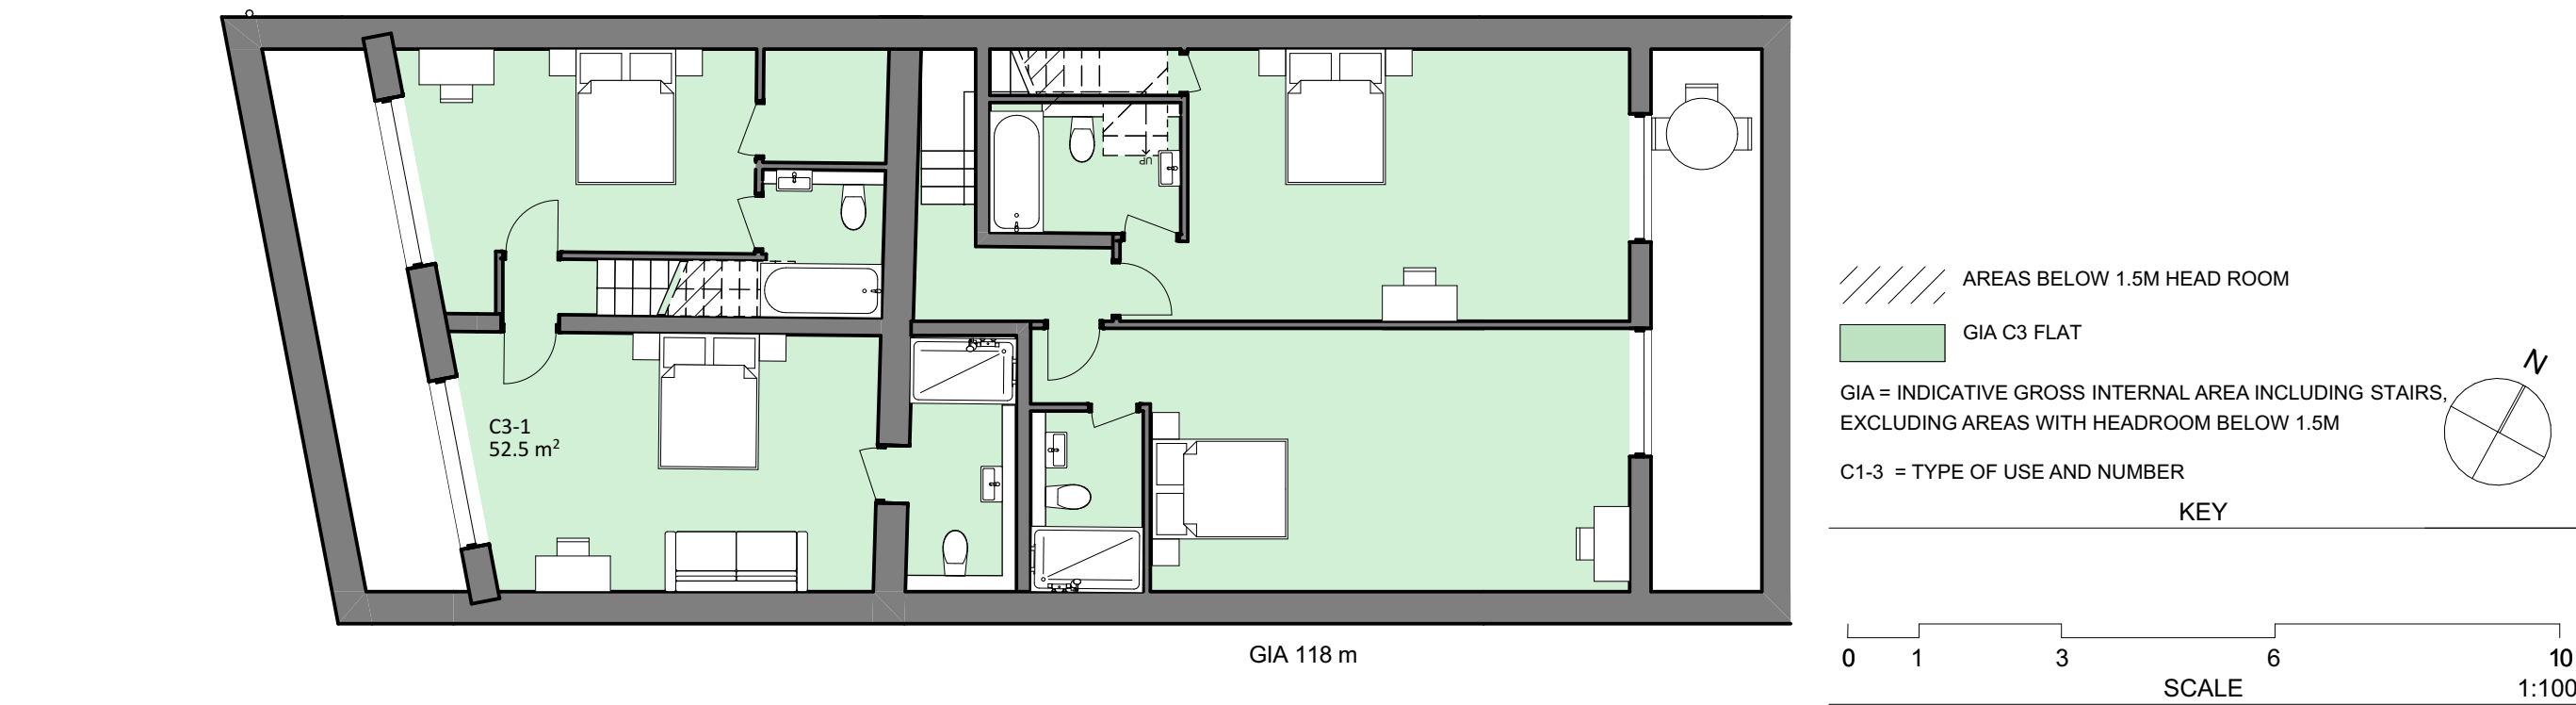
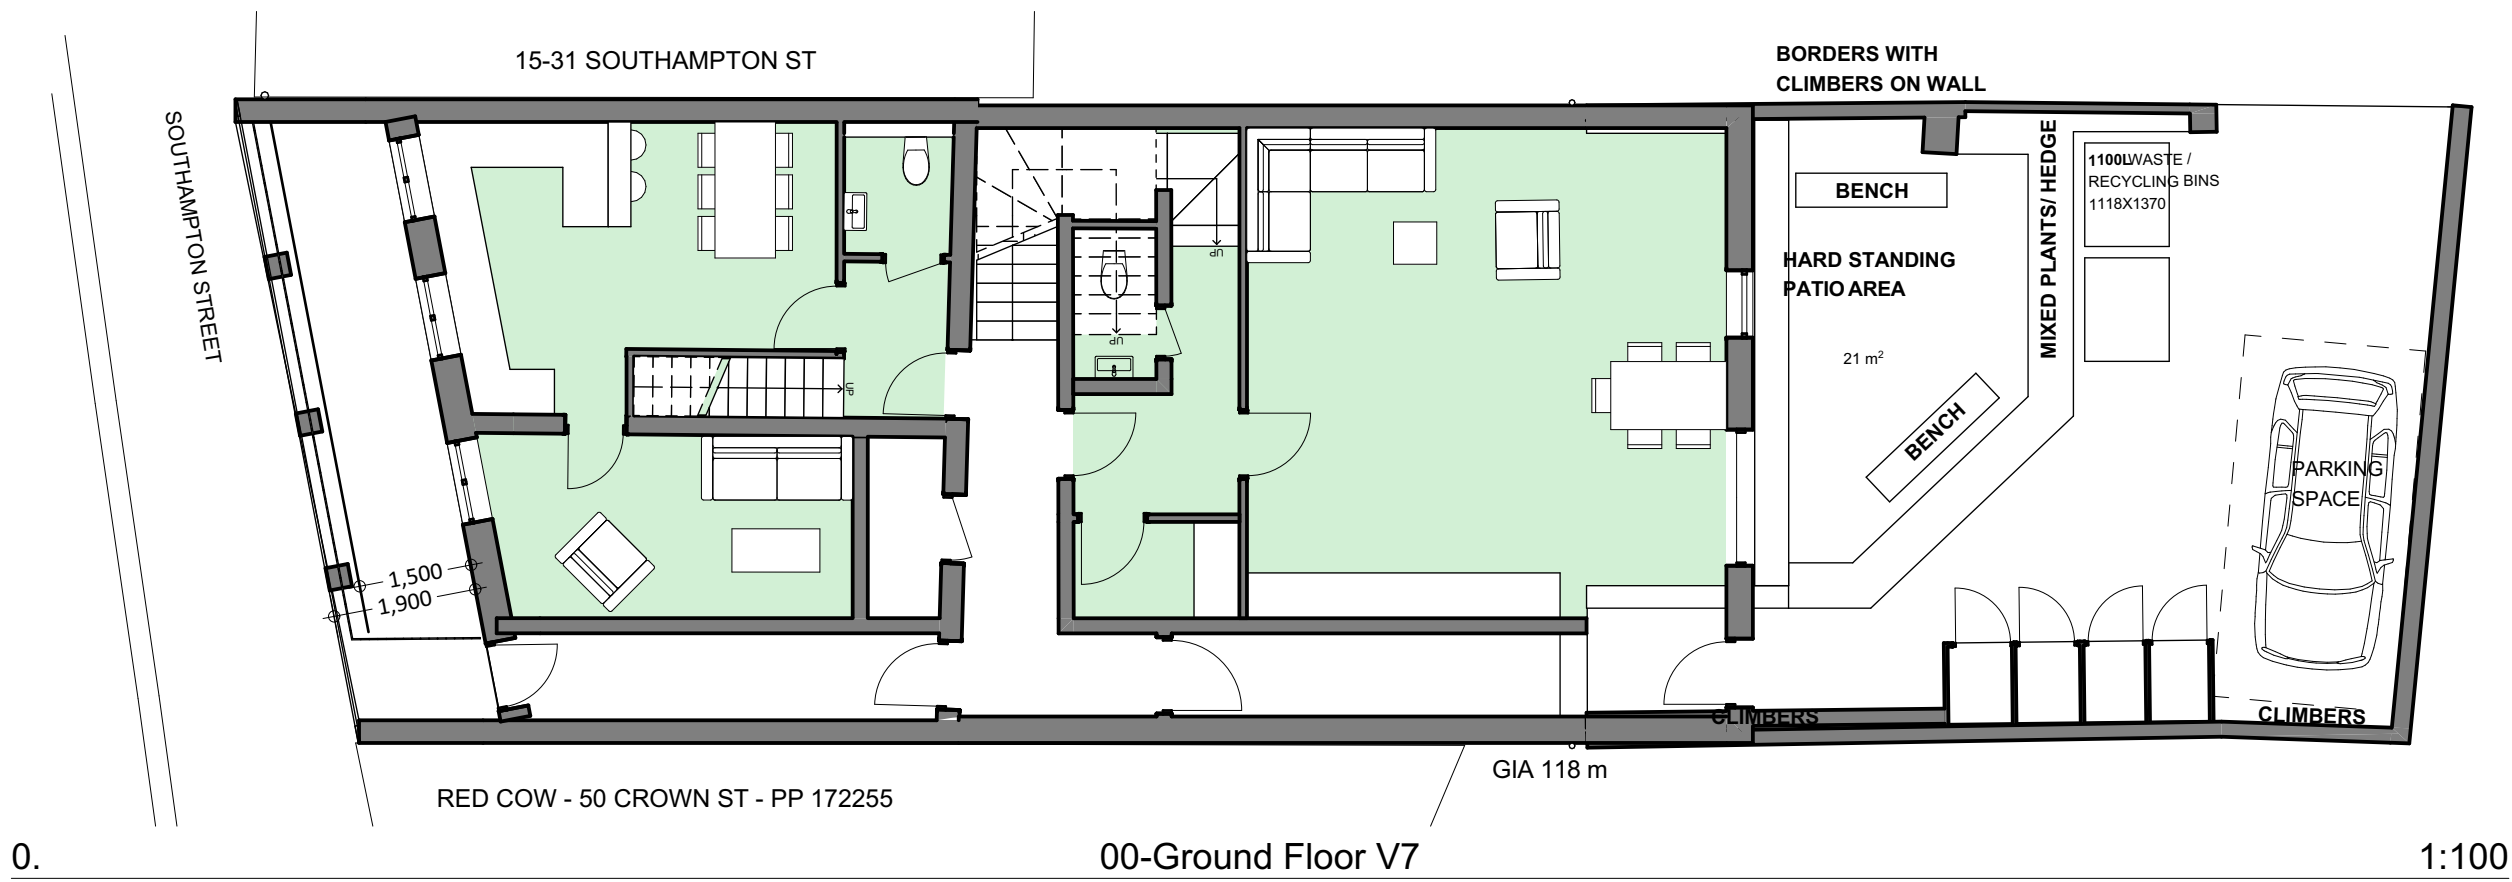
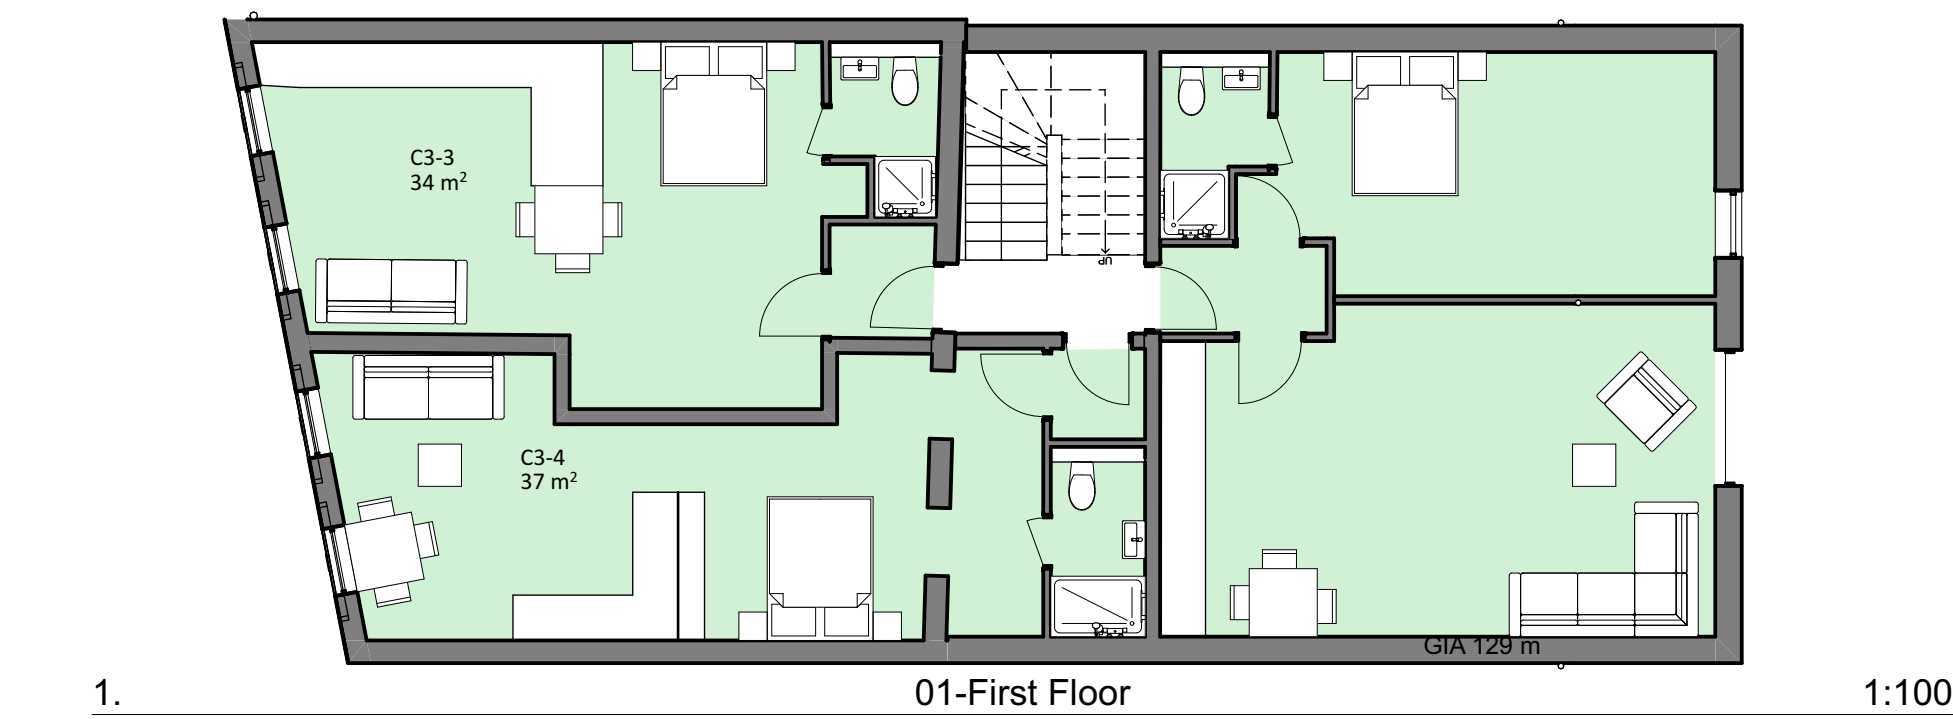
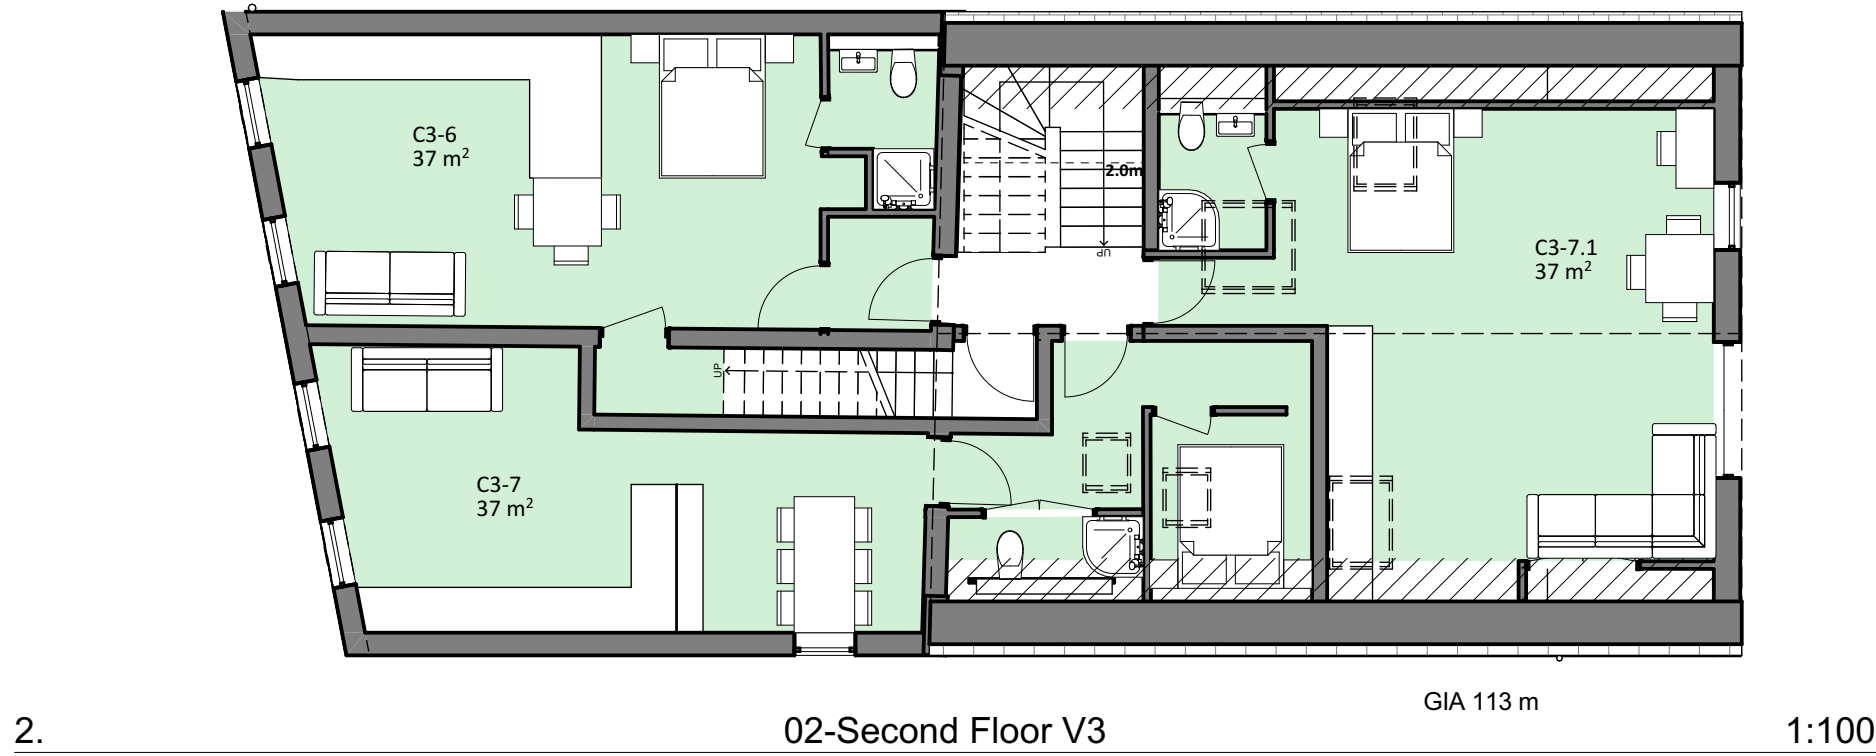


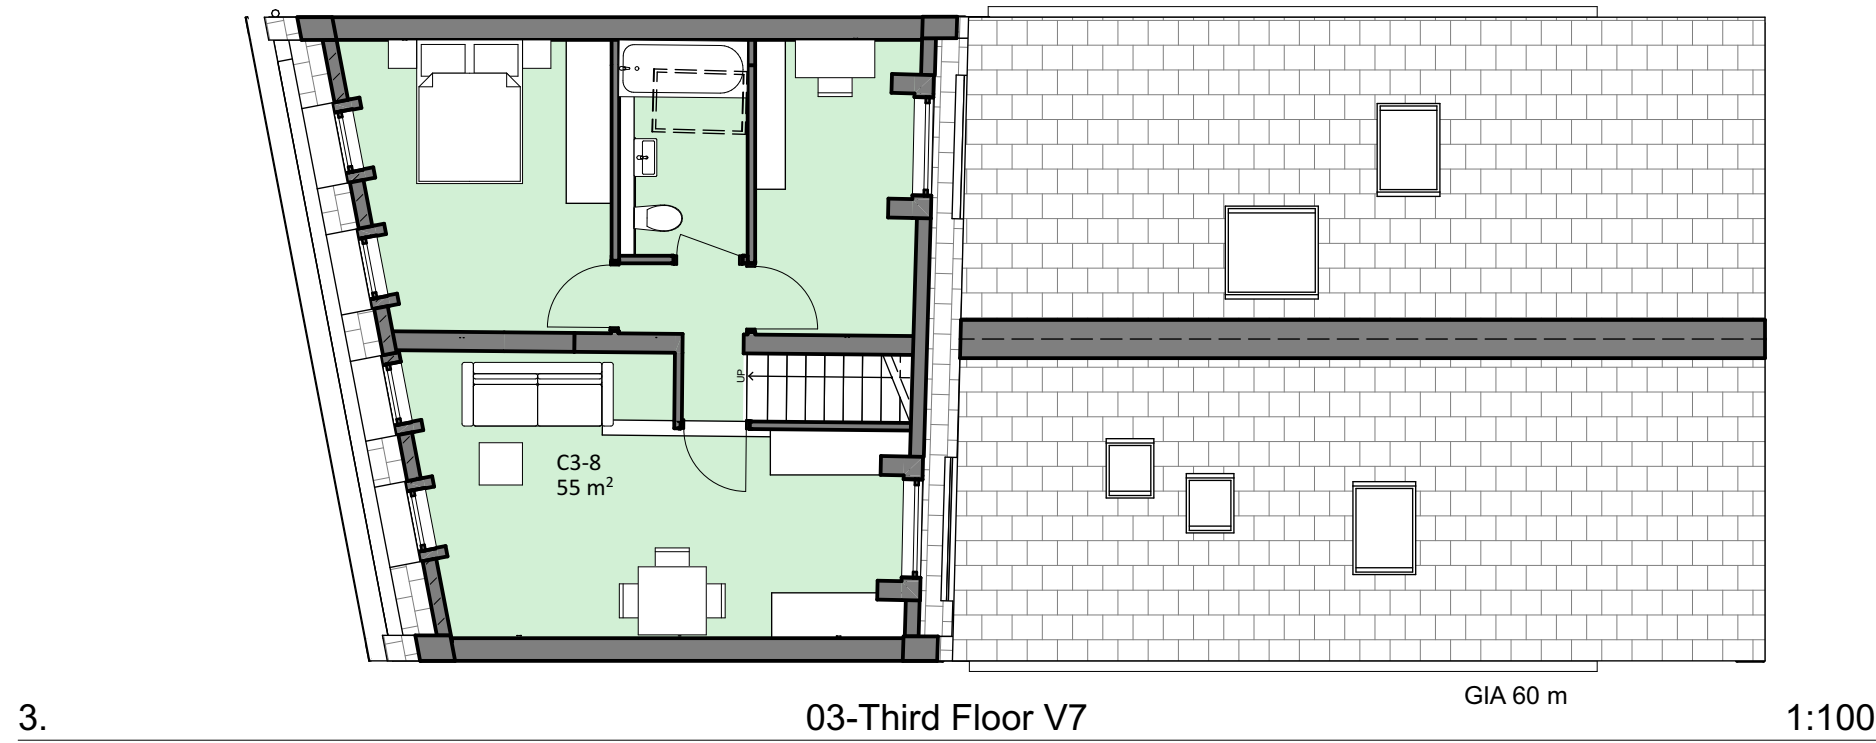

- General Notes**
- 1 Do not scale drawings. Use figured dimensions only.
 - 2 All dimensions to be verified on site prior to commencement of work. Any errors and omissions to be reported to the architect in writing immediately.
 - 3 Drawing copyright bb+c ltd.


NOTES

NOT FOR CONSTRUCTION - THIS DRAWING IS FOR PLANNING ONLY

MEASURED SURVEY BY TERRAIN GEOMATICS

AREAS ARE INDICATIVE AND SUBJECT TO DESIGN DEVELOPMENT

GIA AREAS MEASURED INCLUDE STAIRS AND INTERNAL WALLS BUT EXCLUDE AREAS BELOW 1.5M HEAD HEIGHT

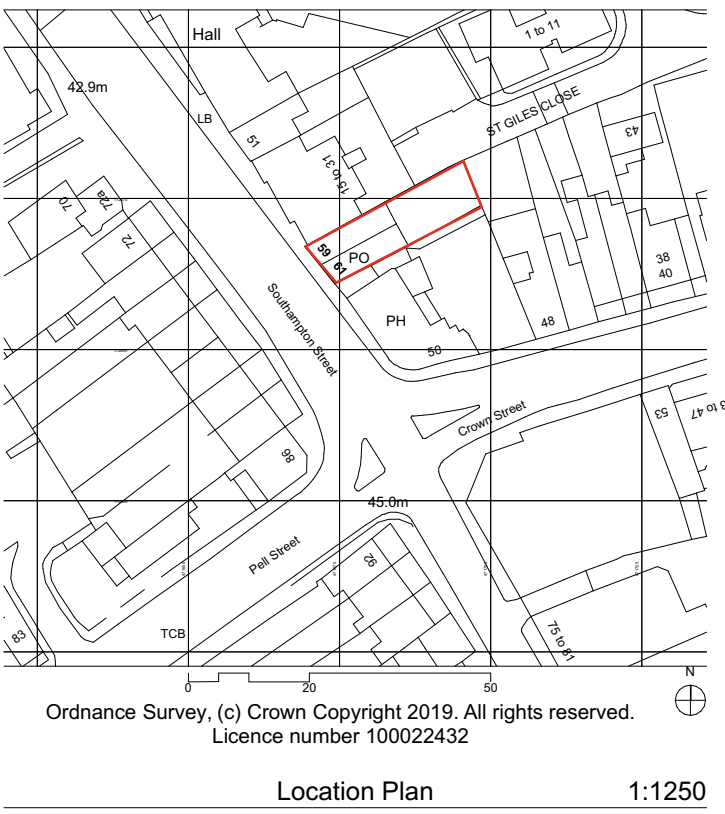

OUTLINE OF EXISTING ELEVATION

KEY

	TOTAL AREA M²	STORAGE AREA M²
C3-1 2B4P	101.5	4
C3-2 2B4P	94	2
C3-3 1B1P	37	2
C3-4 1B1P	37	2
C3-5 1B1P	40	3
C3-6 1B1P	37	3
C3-7 2B3P	67	3
C3-8 1B2P	55	2

02 Windows correction 15/09/2025
01 Issued for comment 04/09/2025
RevID Change Name Date

Aedra Architecture

22 Searle Street | Cambridge | CB4 3DB | 07893346594 | lucas@aedra.co.uk

Project

59-61 Southampton Street

Reading RG1 2QP

Drawing Title

Full Scheme - Option 8

Planning: Proposed Plans

Status

Planning

Date

15/09/2025

Scale

1:100 @ A1

Drawn:

Job No.

Approved:

002

Drawing No. and Revision

132 02

bb+c architects ltd. is a limited company registered in England and Wales. Company registration number: 9493805.