


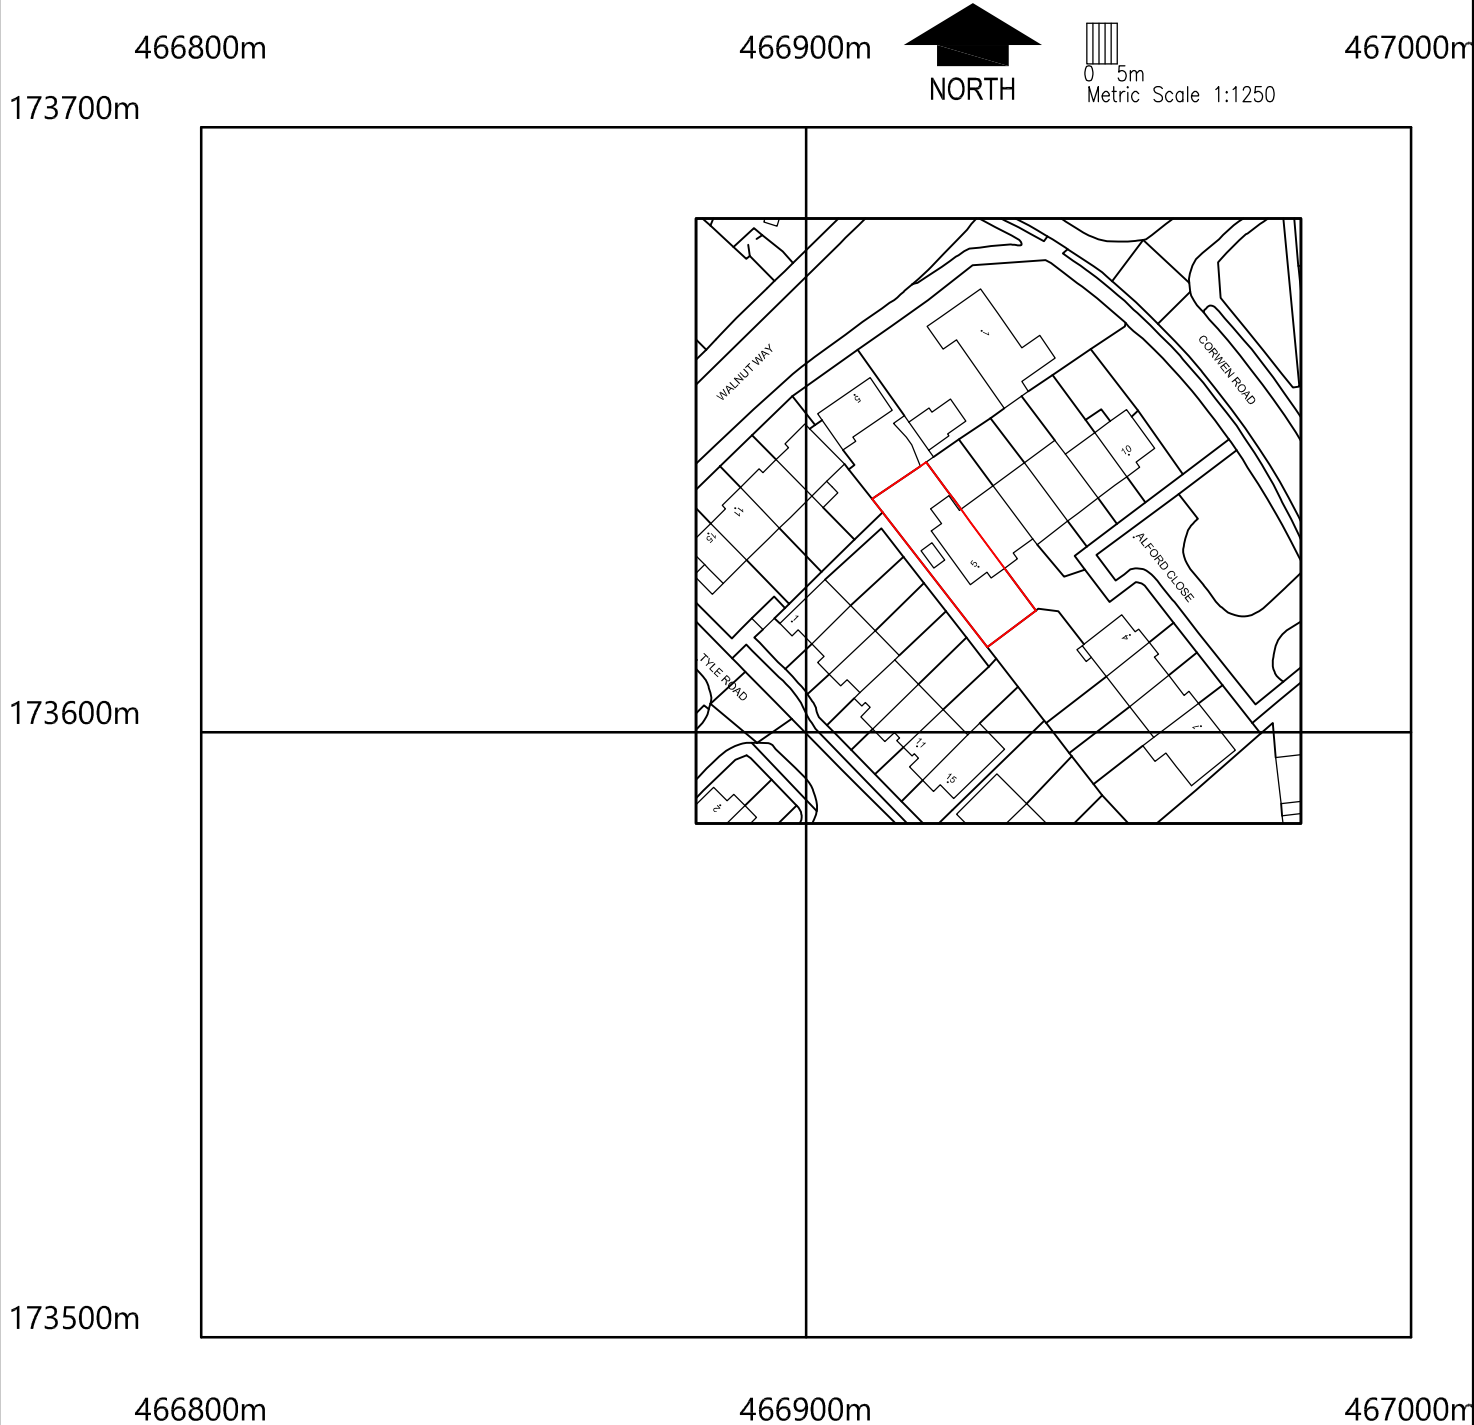

©Crown Copyright and database rights 2022 OS Licence no. AC0000849896

JOB TITLE 5 ALFORD CLOSE, READING, RG30 4TB				RRS Designs Architectural & Planning Services Mobile- 07964326643 Email- amar@rrsdesigns.co.uk Website- www.rrsdesigns.co.uk
DRG. TITLE LOCATION PLAN				
DRAWN	CHECKED	DATE JAN 26	SCALE 1:1250	
DRG. NO AS00126-LP01				