

A	rear gables changed to full hips with dormer windows, flat roof changed to pitched roof	05/01/26
REV	COMMENTS	DATE




41 BROOKLYN DRIVE



39 BROOKLYN DRIVE



37 BROOKLYN DRIVE

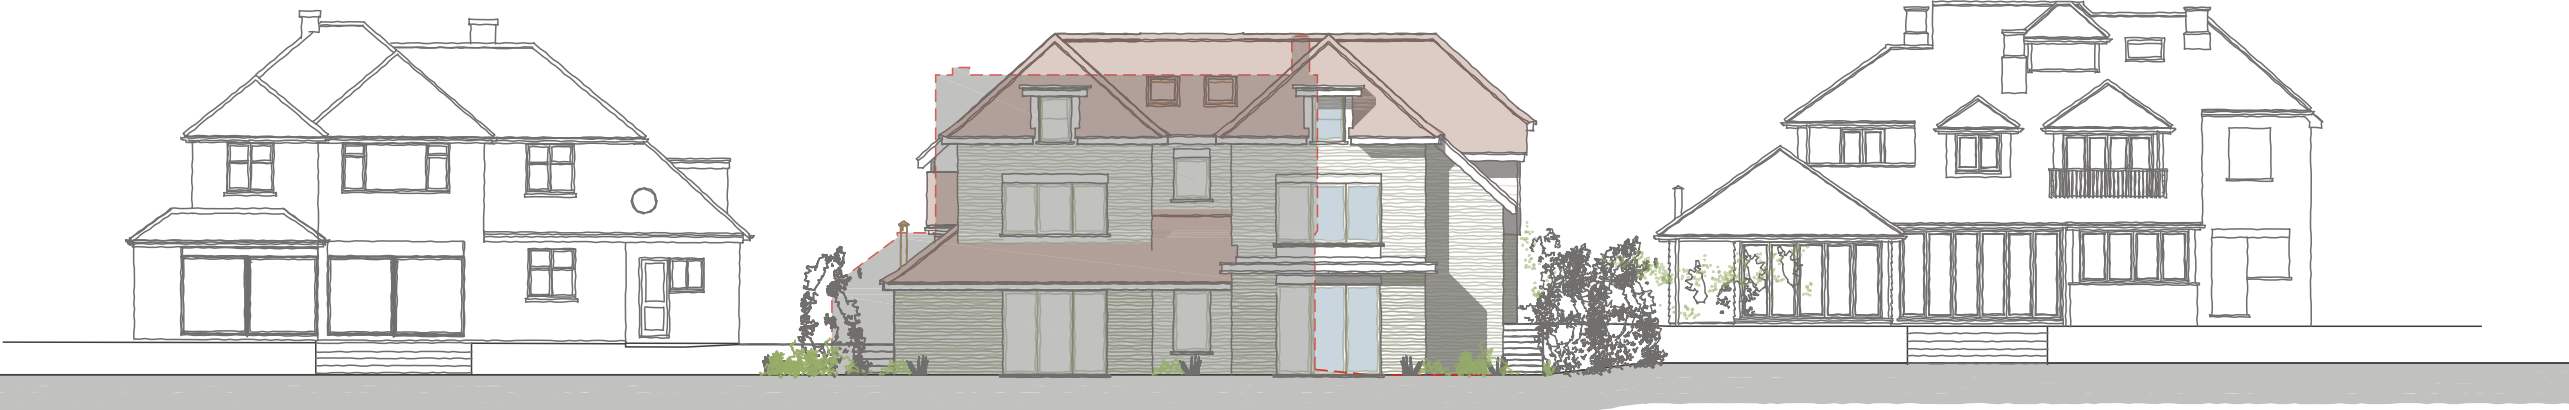

NORTH WEST STREET SCENE



SHAUN•TANNER

ARCHITECTURE & PLANNING

www.stlarchitecture.co.uk studio@stlarchitecture.co.uk 0118 989 0808

CLIENT Mr & Mrs J. Howes

PROJECT 39 Brooklyn Drive, Emmer Green,
Reading, Berkshire RG4 8SR

DRAWING STREET SCENE

STATUS planning

SCALE 1:200@ A3 DRAWN DN CHECKED NO 0000/208 REV A

THIS DRAWING MUST NOT BE SCALED UNLESS ISSUED FOR PLANNING PURPOSES. ALL DIMENSIONS ARE TO BE VERIFIED PRIOR TO SETTING OUT, COMMENCING WORK, OR PRODUCTION OF FABRICATION DRAWINGS. REPORT ANY DISCREPANCIES TO THE SUPERVISING OFFICER IMMEDIATELY. ©

1:200 scale Bar
This Drawing has been produced for printing onto A3 size paper,

