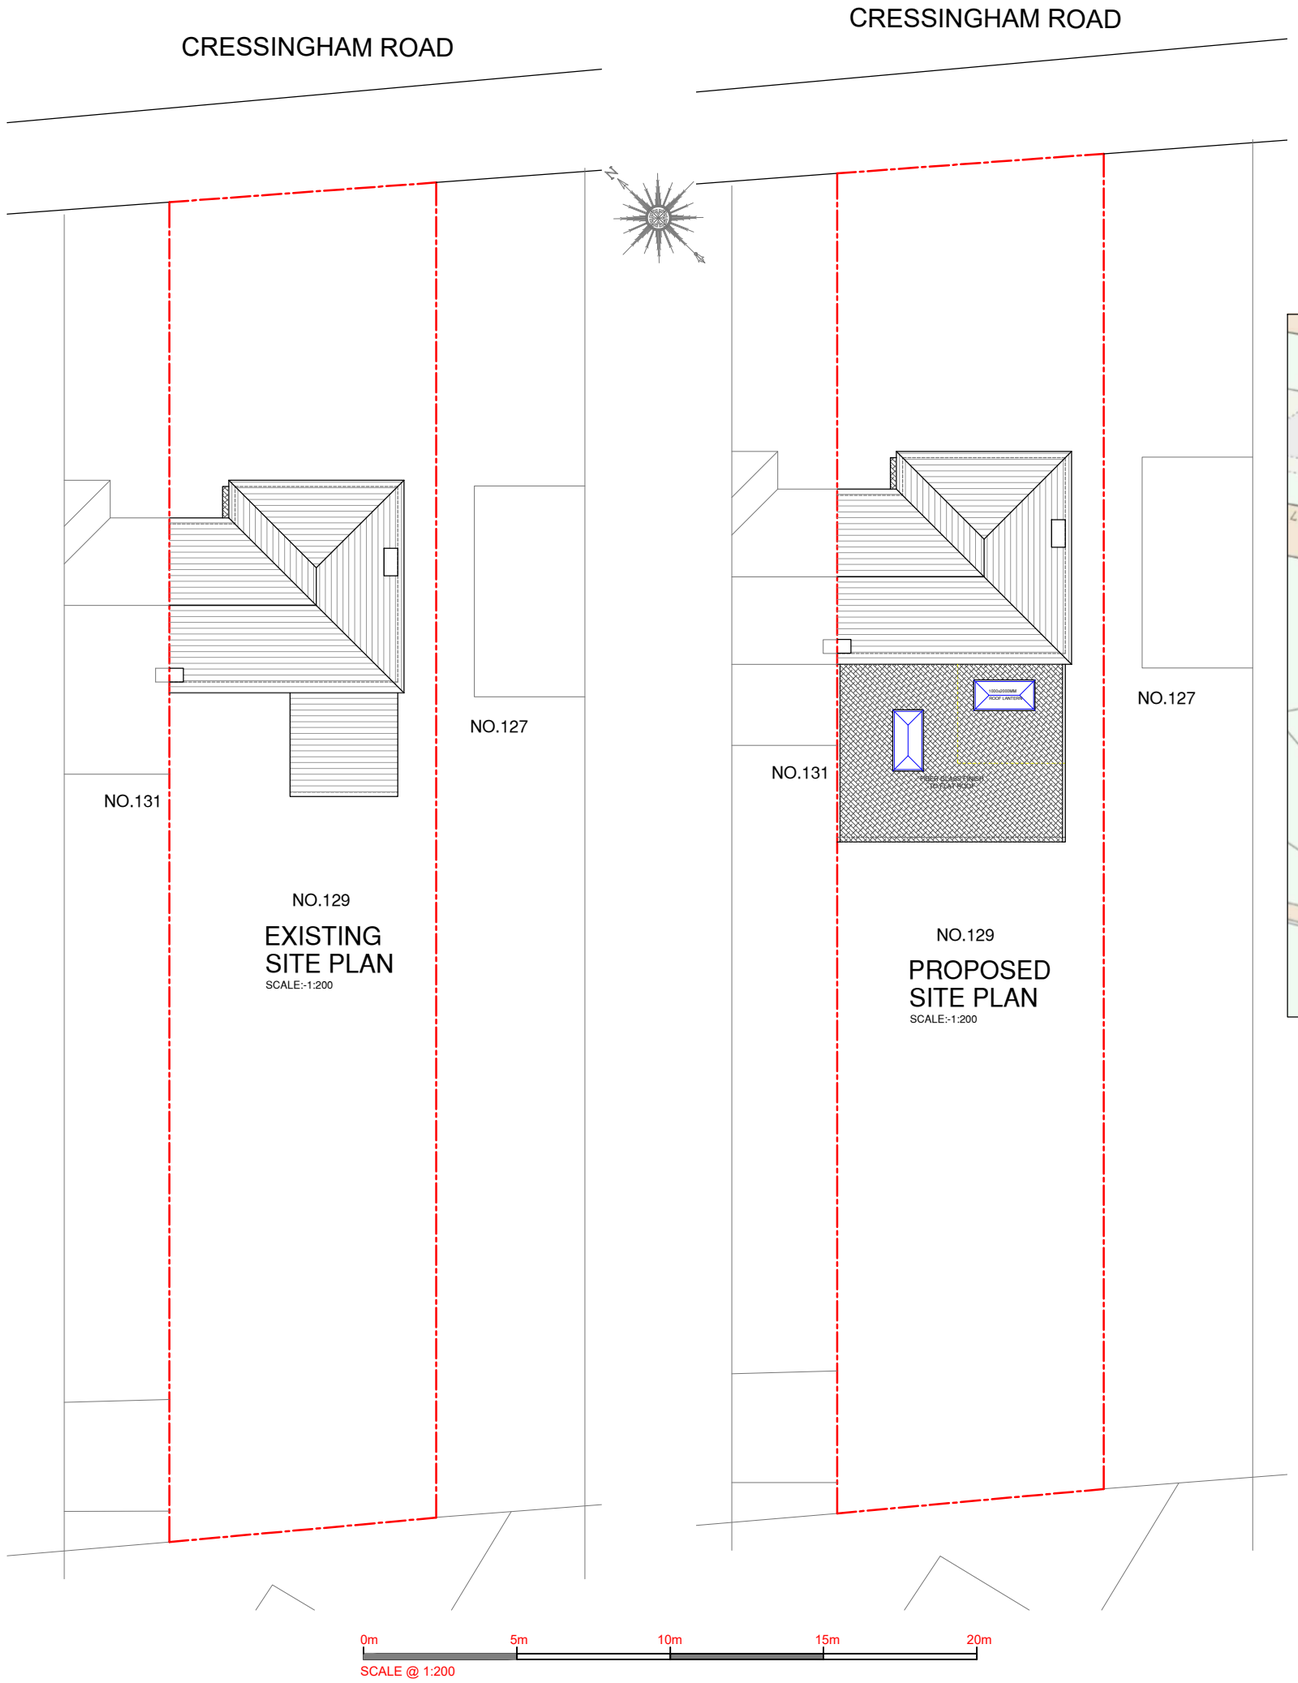

LOCATION PLAN

1 : 1250 SCALE

0m 10m 20m 30m 40m 50m 60m 70m 80m 90m 100m

SCALE @ 1:1250

NOTES :

Date	Revisions

SJR DESIGN LTD.

(ARCHITECTURAL DESIGN & CONSULTANT)

Client: MR. & MRS. MIN GURUNG

Job Title

129 CRESSINGHAM ROAD
READING
RG2 7RZ

Drawing Title

LOCATION EXISTING AND PROPOSED SITE PLANS

Scale: 1 : 200 /1250 (A3)

Date: JANUARY 2026

Checked by: | Drawn by: RS

Drg No. TP/739/R01

Rev.