



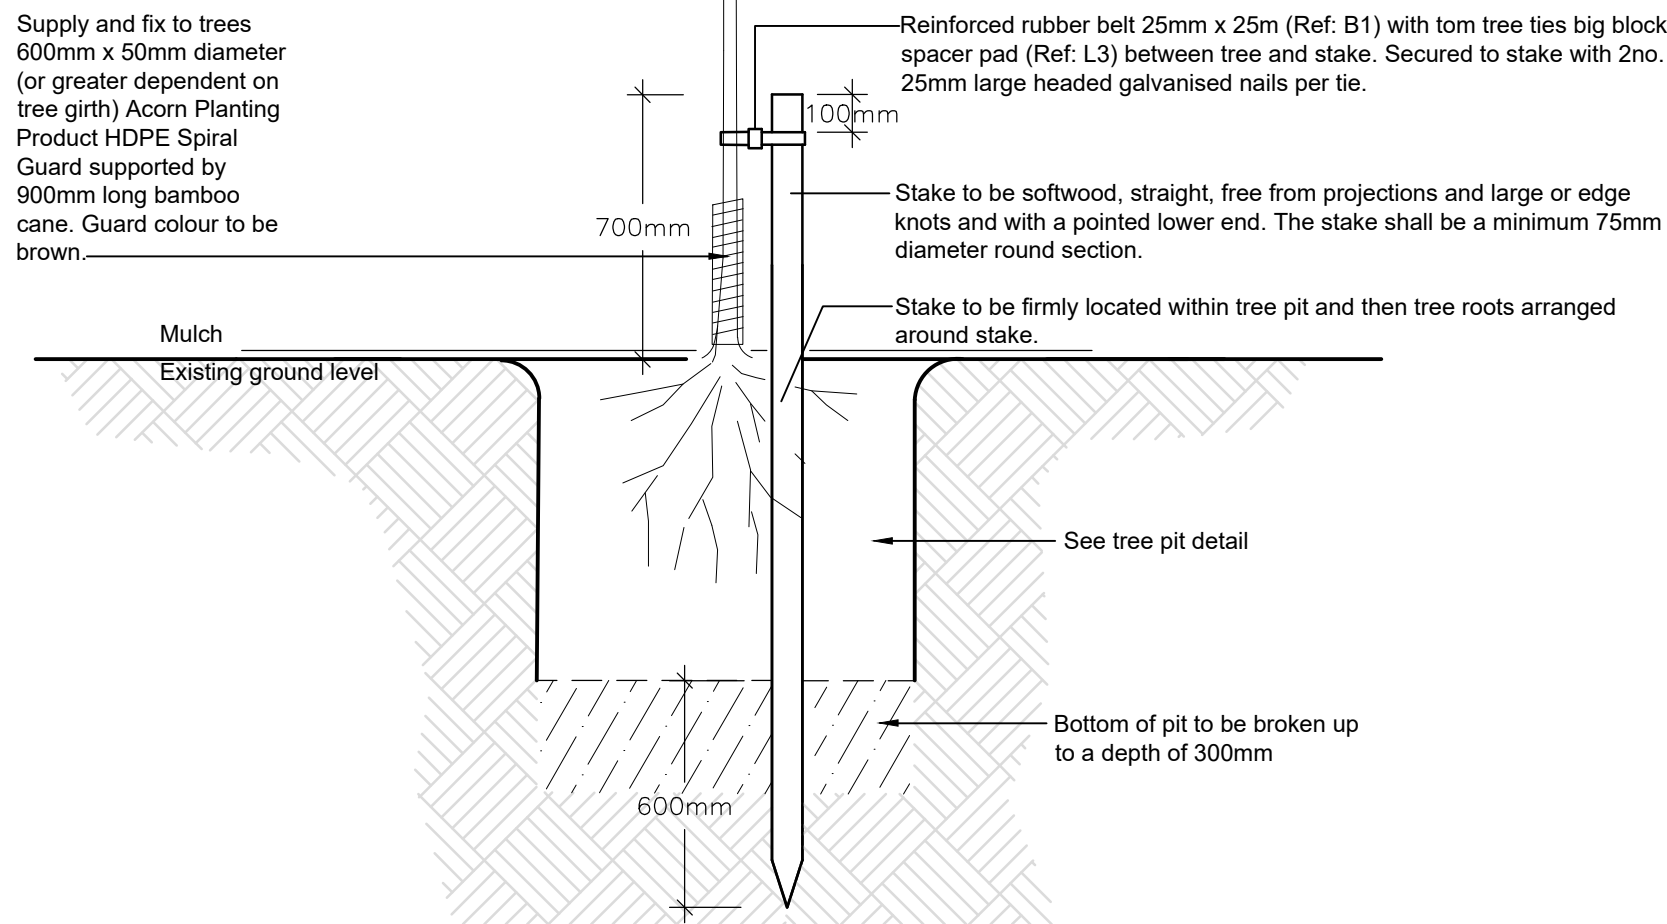


J Toms Ltd
7 Marley Farm
Headcorn Road
Smarden
Ashford
Kent
TN27 8PJ
Tel. 01233 770066
Fax. 01233 770055


Amenity Land Solutions Limited,
Units 2/3
Allscot
Telford
Shropshire
TF6 5DY
Tel: 01952 259281/3
Fax: 01952 260053

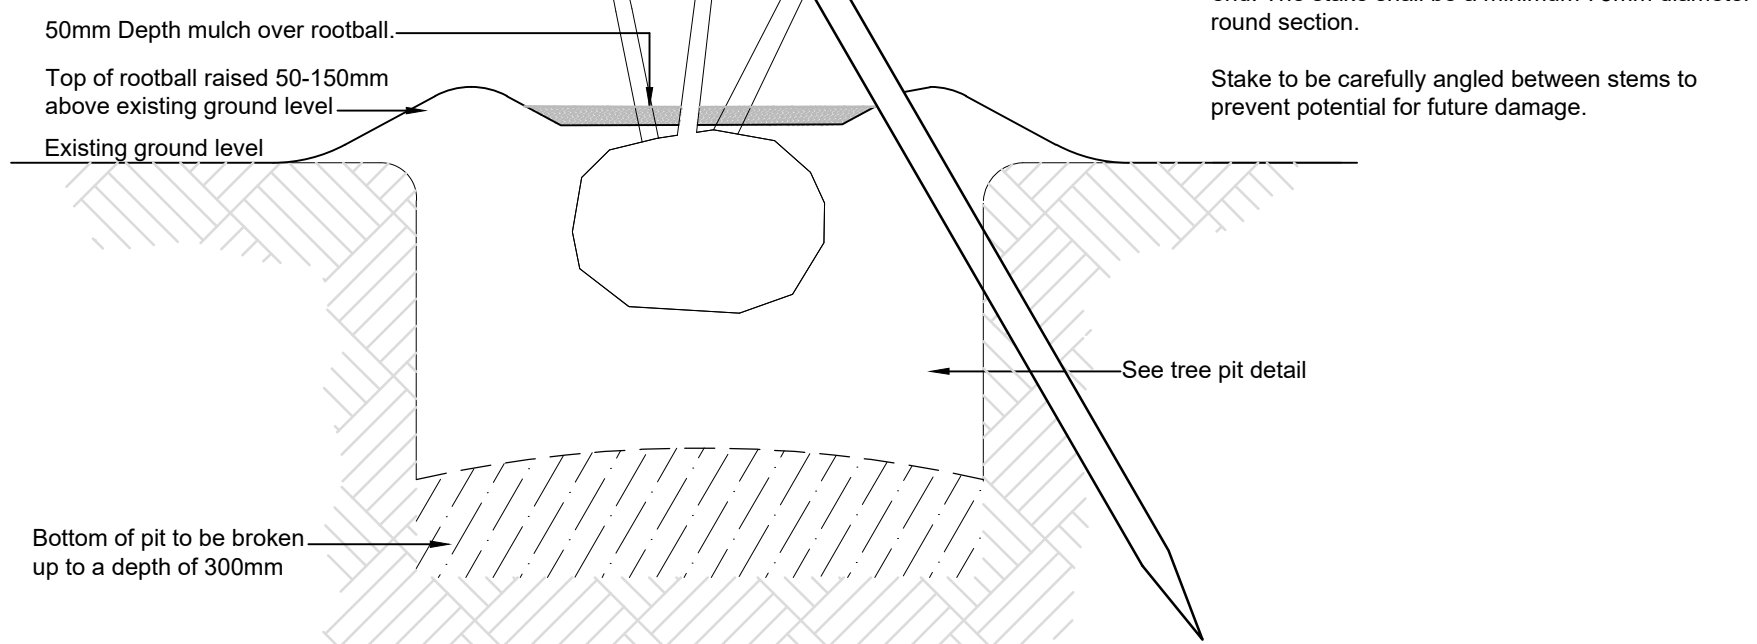

Single Staking to Clear Stem Trees
(For use on 12-14cm girth trees and below) Scale 1:20

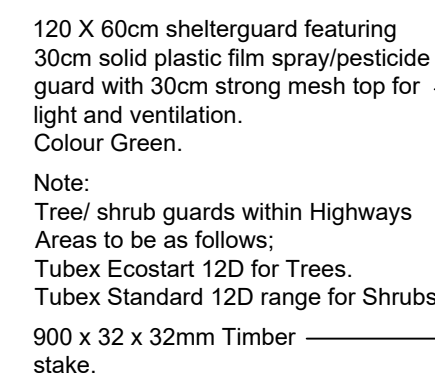


Note:
Tree/ shrub guards within Highways
Areas to be as follows;
Tubex Ecostart 12D for Trees.
Tubex Standard 12D range for Shrubs
900 x 32 x 32mm Timber —————
stake.

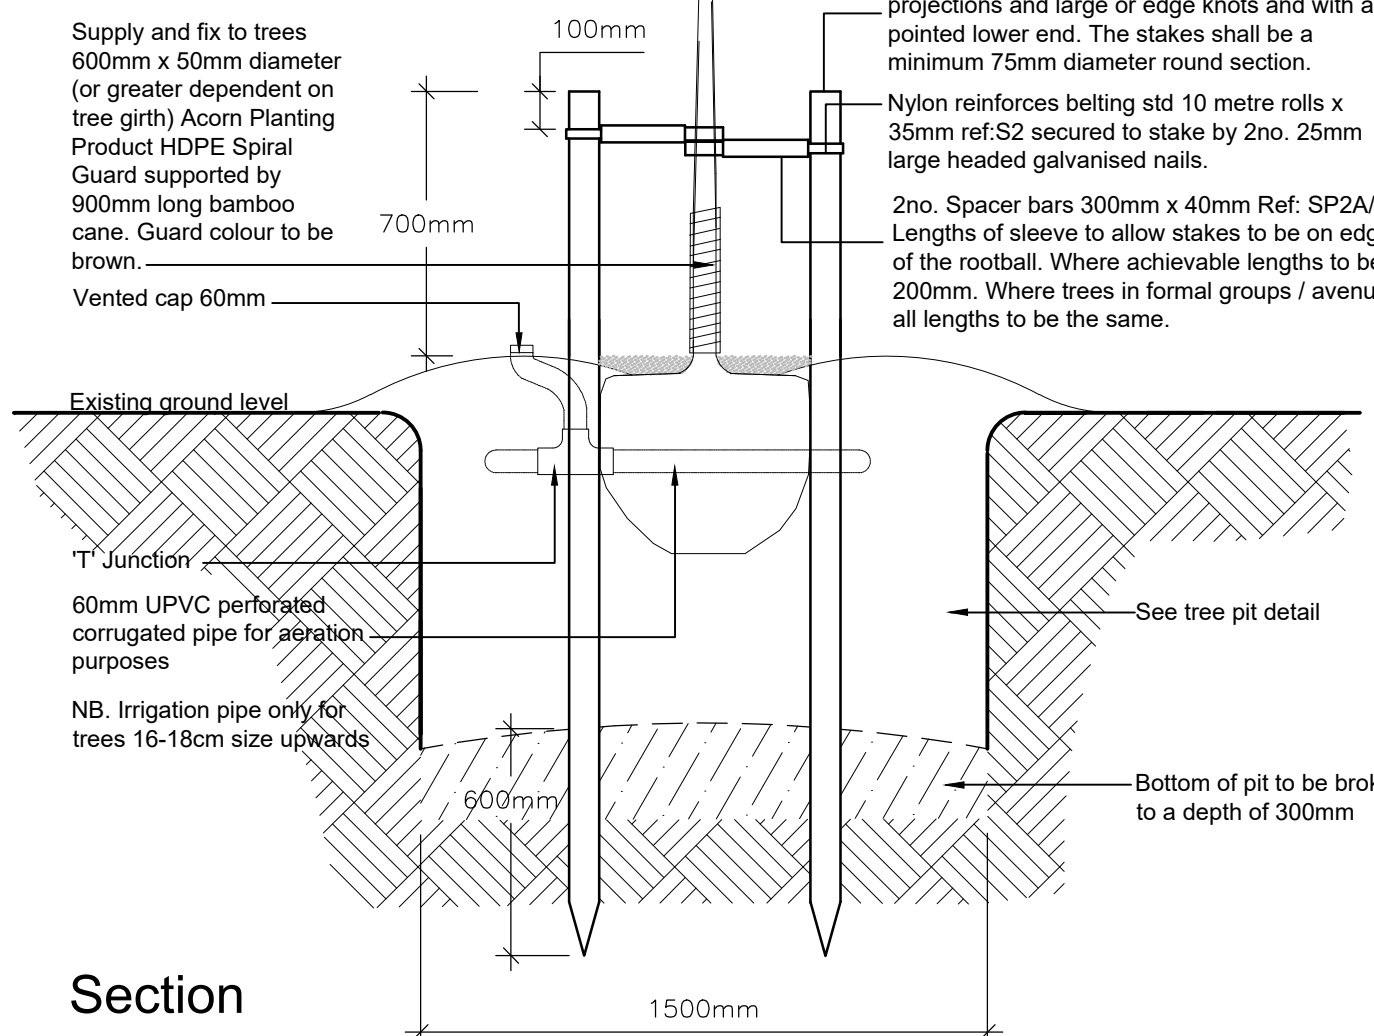

Plan

Shelterguards to transplants Scale 1:10

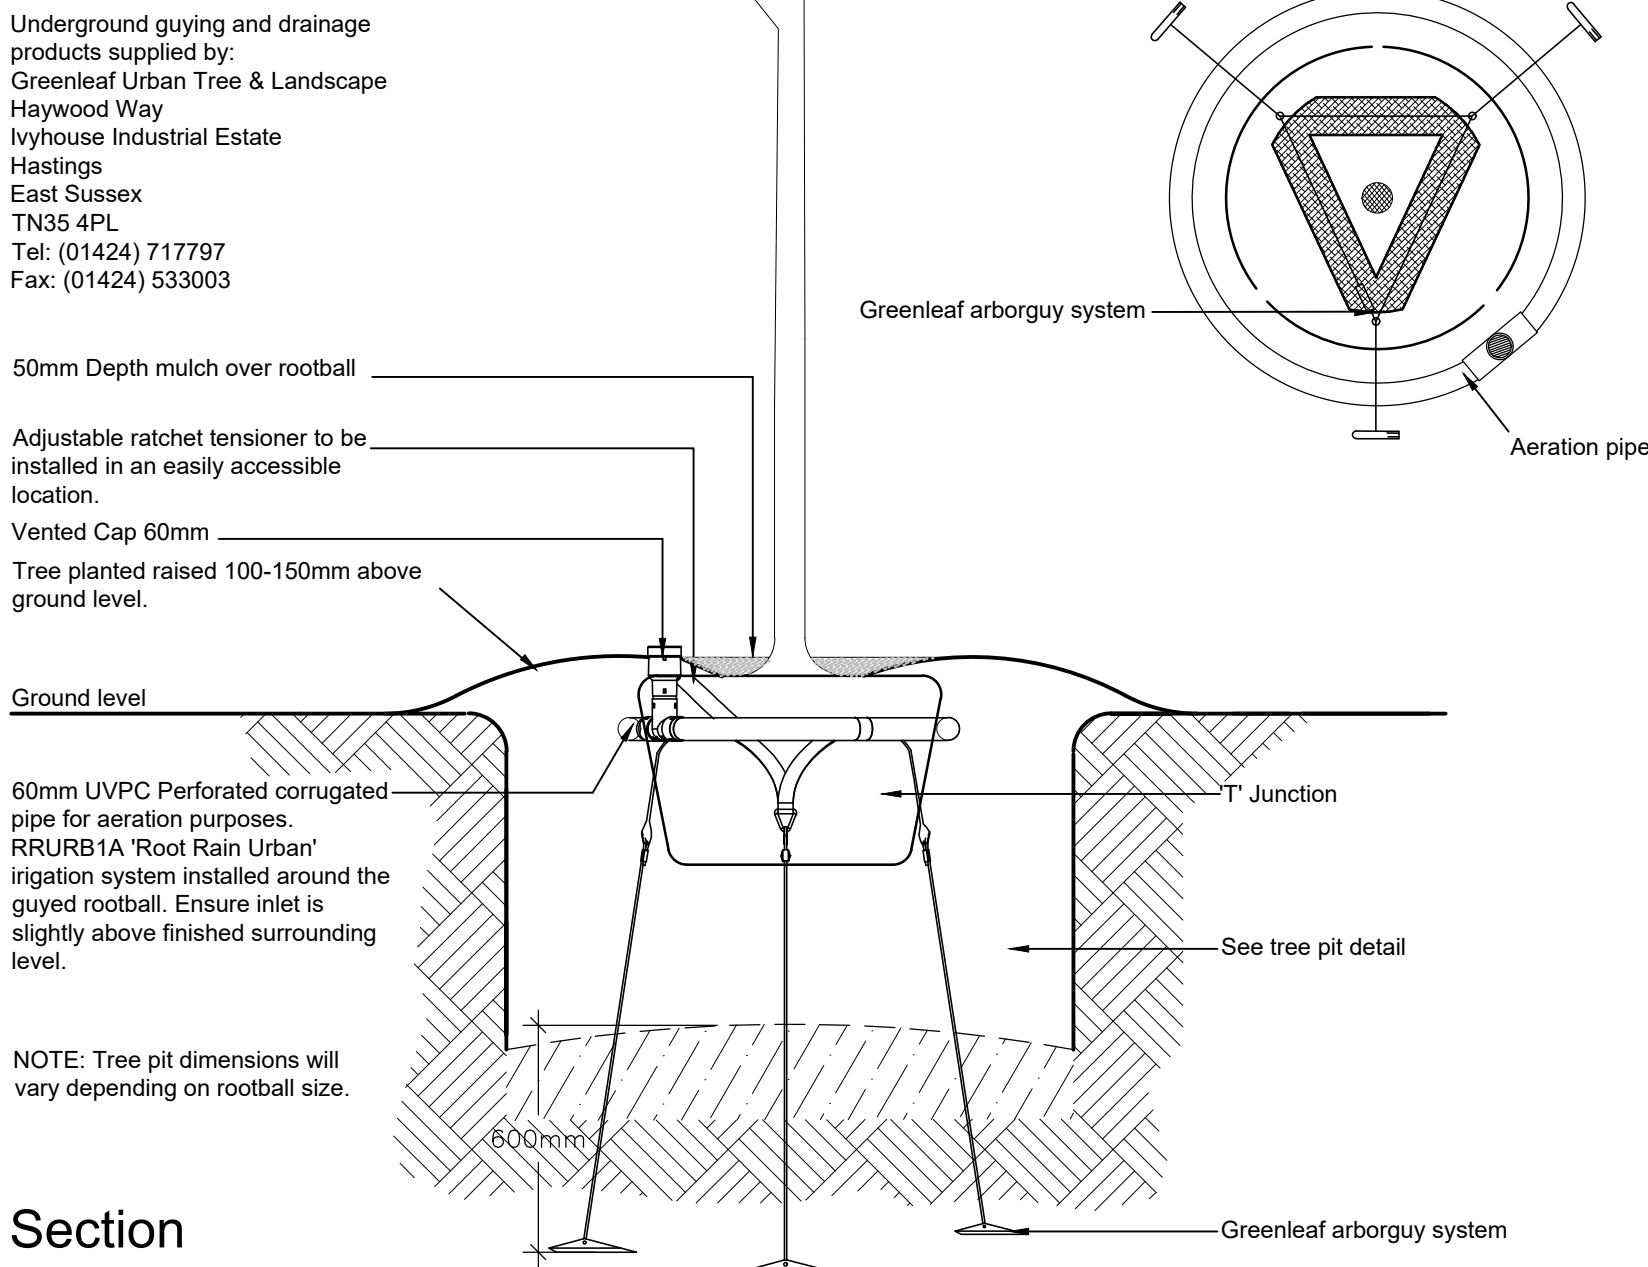


Section


Underground guying to trees in soft landscape areas Scale 1:20

Angle Stake Detail - Multi Stem Trees

Scale 1:20

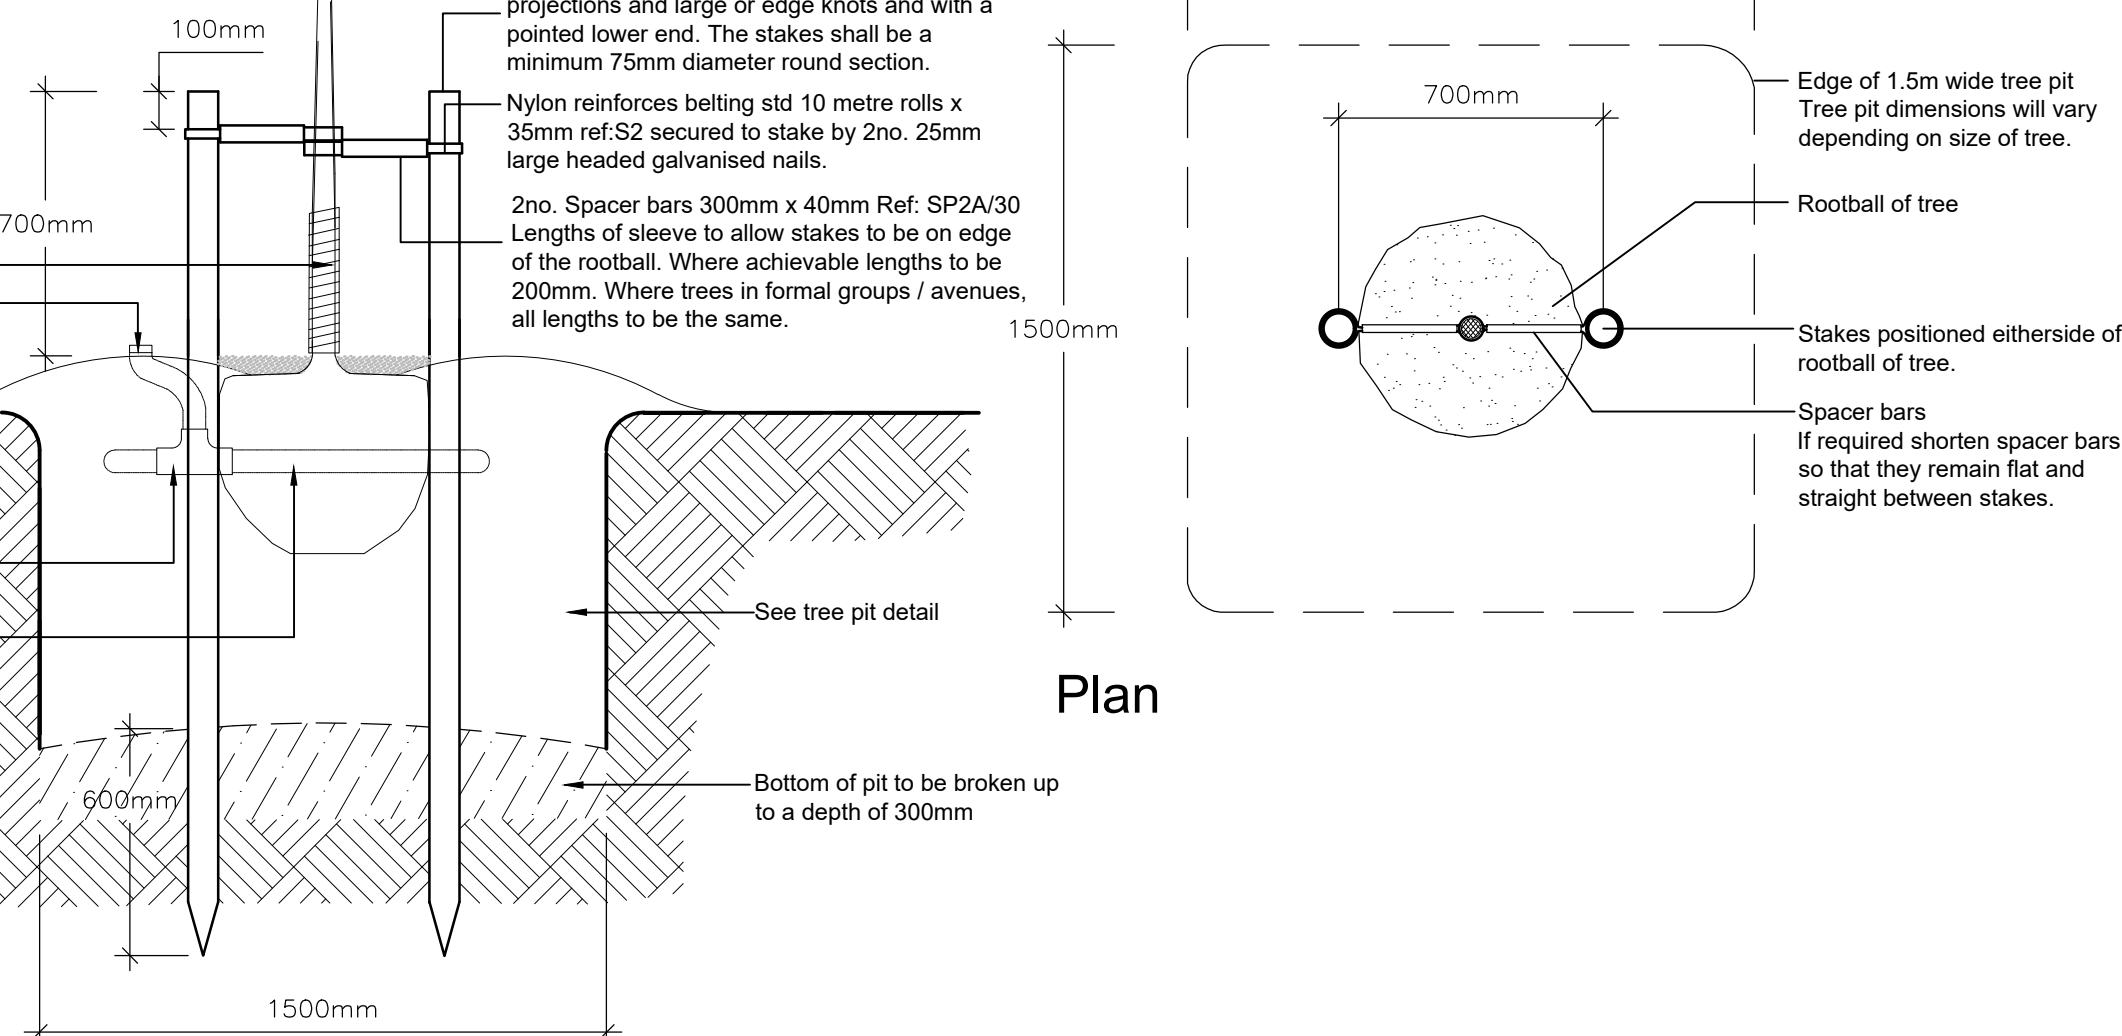


Double Staking to Clear Stem Extra Heavy Standard Trees (for use on 14-18cm girth trees and above) Scale 1:20

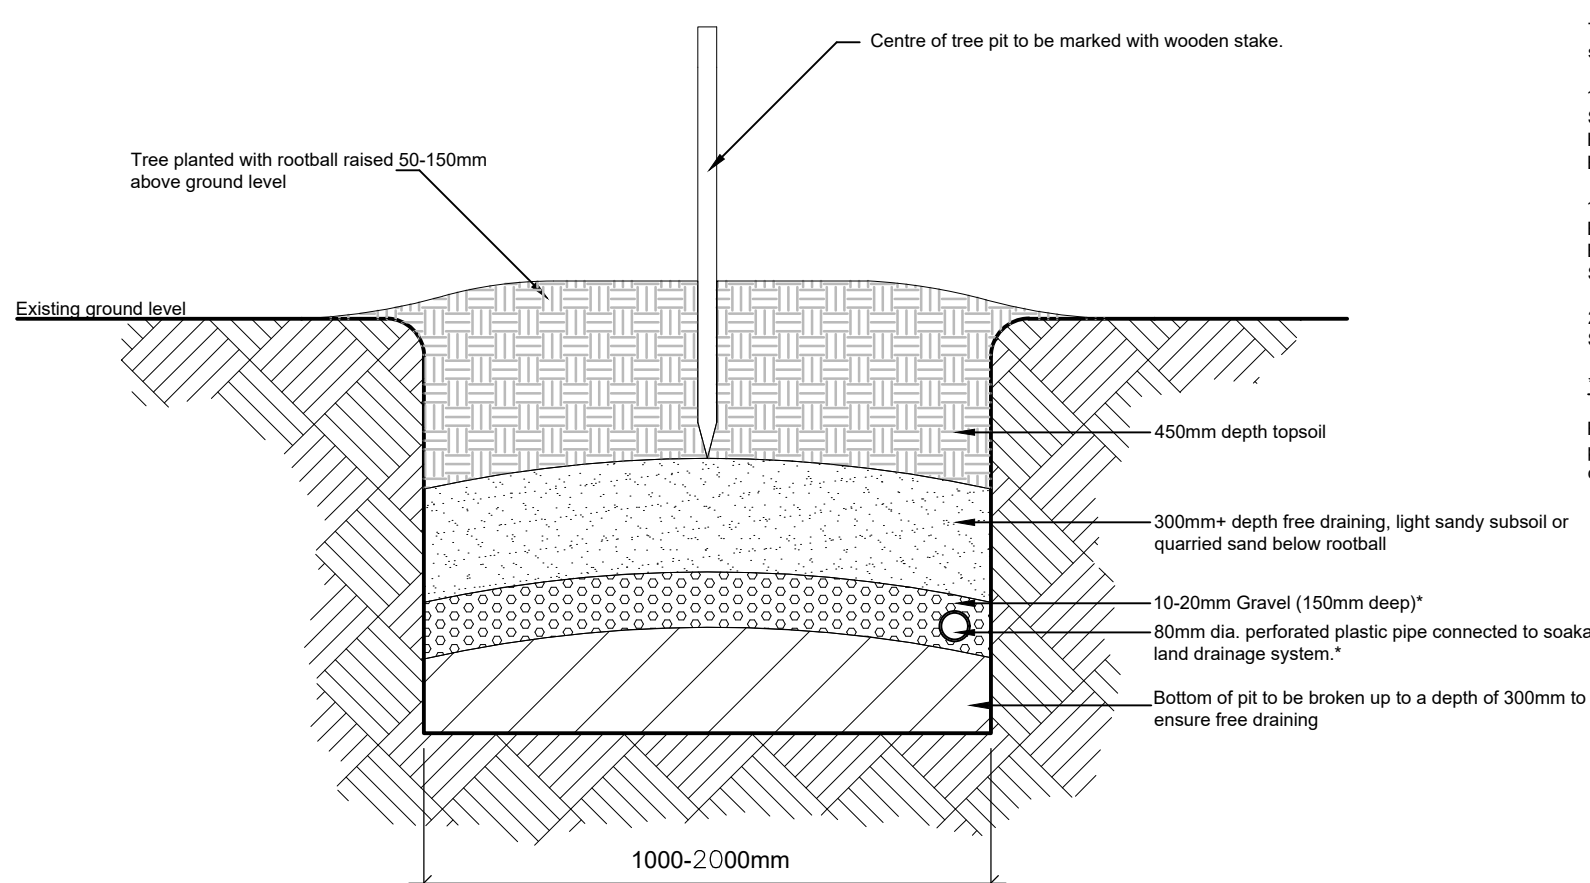

Bottom half of tree pit to be backfilled with free draining, light sandy subsoil or quarried sand below rootball or drainage provision as shown dependent on ground conditions.

Typical tree pit detail in soft landscape
Scale 1:20

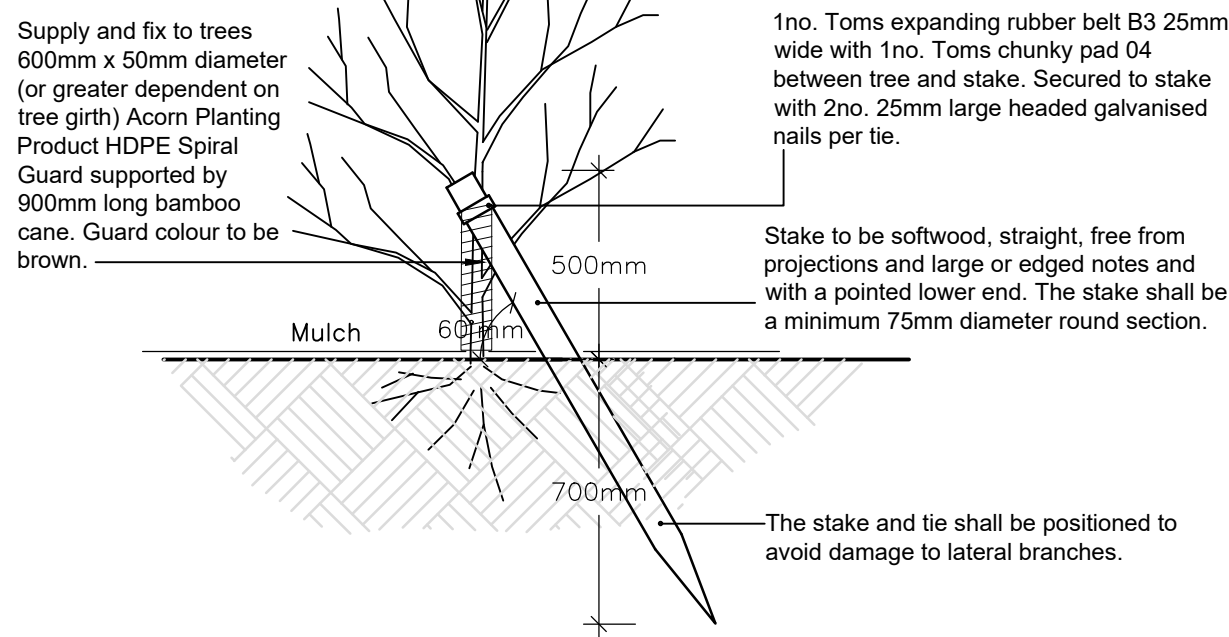

Angle Staking to Feathered Trees Scale 1:20

C1	Planning/construction issue.	MG	11/12/2025
REV	DESCRIPTION	BY	DATE



CLIENT GRAFTONGATE									
PROJECT Reading International Logistics Park									
DRAWING TITLE Tree Pit, staking and Plant Protection Details									
CONTRACT NUMBER:			2470/25			DATE:		11/12/2025	
DRAWING STATUS: Planning/Construction					CAD REFERENCE: RLP-BCA-ELS-XX-DR-01-2470-25_0A_Tree pit staking_v001.dwg				
DRAWN BY:			MG			CHECKED BY:		MG	
SCALE:			1:20			ORIGINAL SHEET:		A/1	
PROJECT	ORIGINATOR	VOLUME	LEVEL	TYPE	ROLE	NUMBER	STATUS		REV
RLP	BCA	ELS	XX	DR	L	2470-25-06	C		C1