

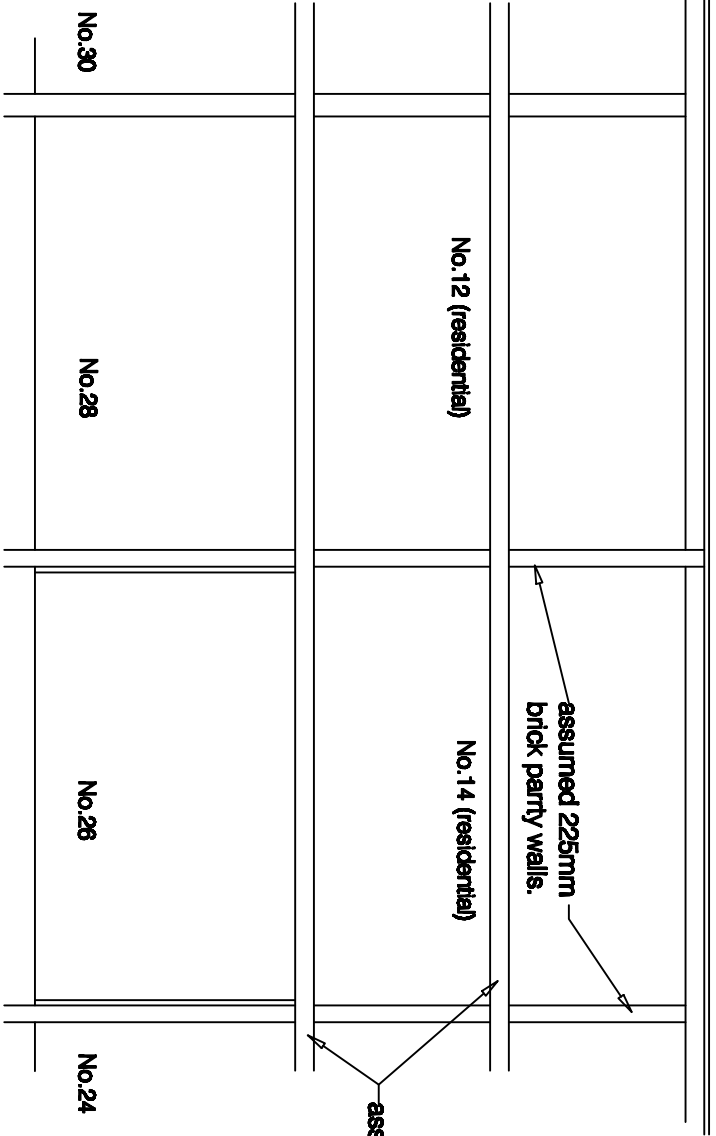


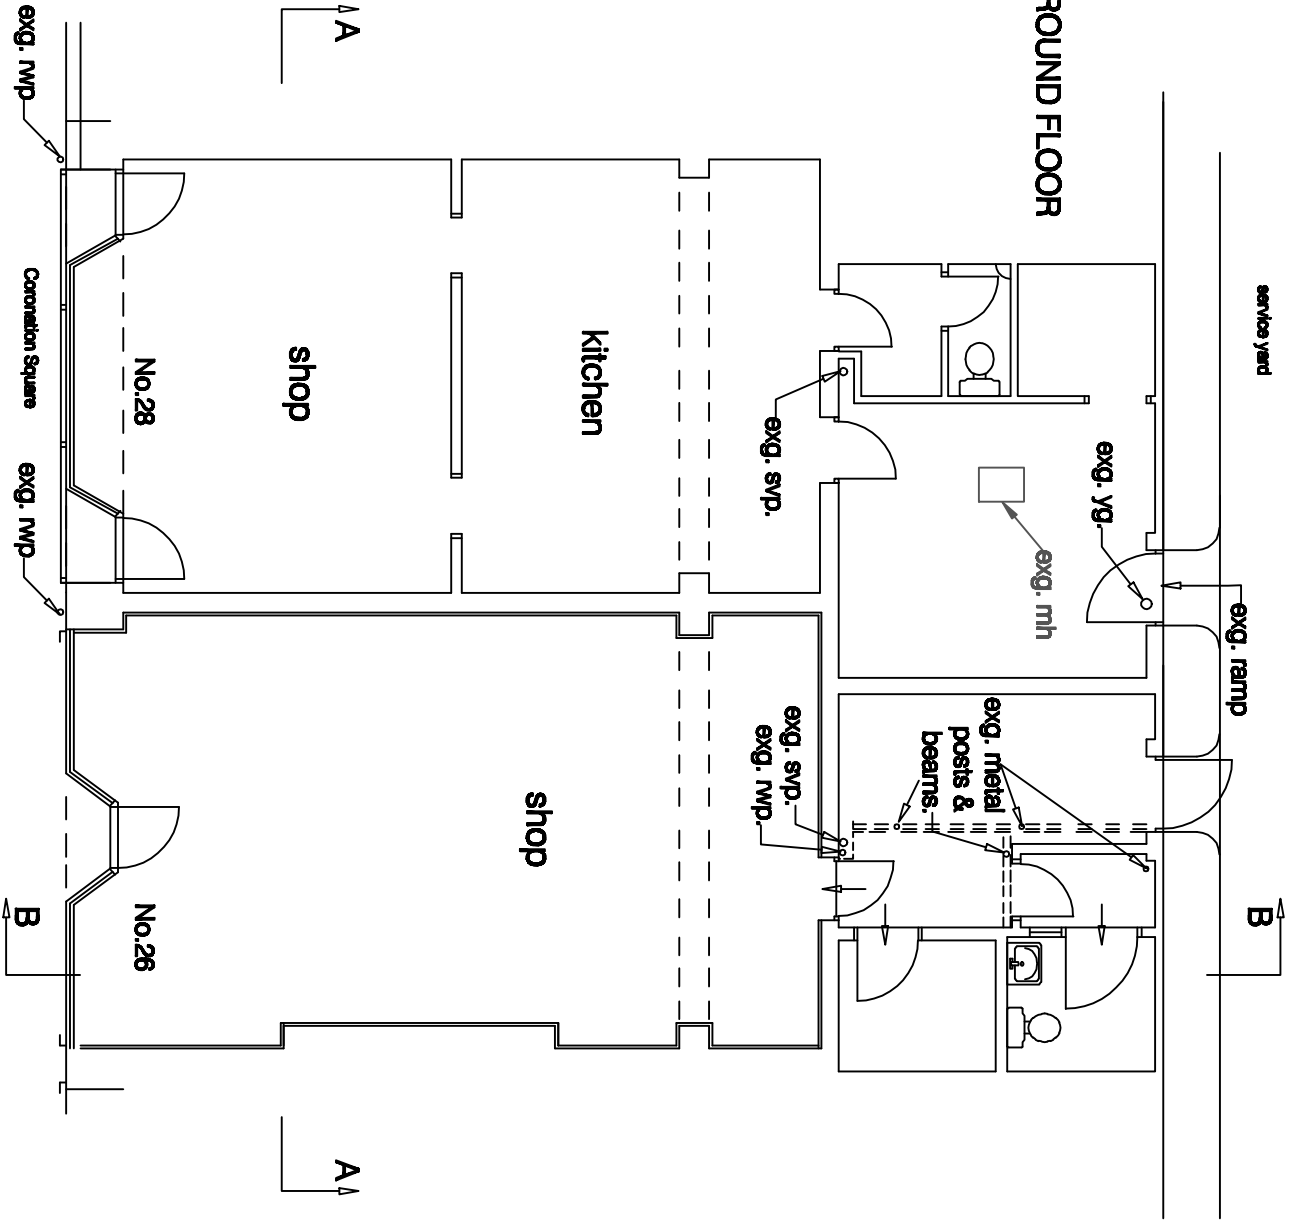

SECTION A-A

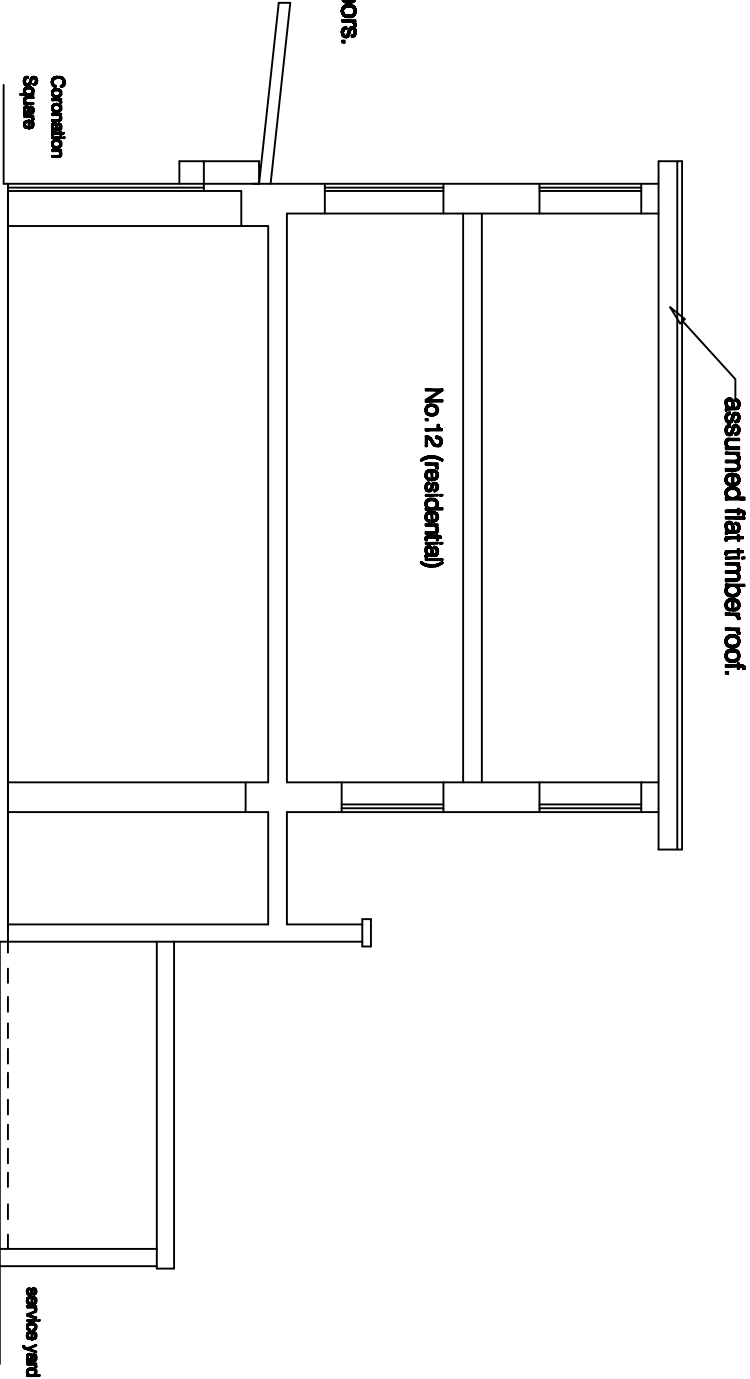

SECTION B-B

project
for
title

26-28 Coronation Parade
Reading, Berkshire
Mr Gurpreet Singh
Existing Ground Floor and Sections
Drawing no: 1395 / 1 / a

M D Howlett
architectural consultant
11 Prospect Street, Caversham, Reading
Berkshire RG4 6JG, Tel: (0118) 947 7117
Email: pmawc@globalnet.co.uk

Date: August 2024

SCALE: 1:100 @ A3
0 1 2 metres

Revision a: Shopfront clarified, November 2025.