


This plan is based on OS data which shows the general approximate position, not the exact line, of the boundaries. It may be subject to distortions in scale. Measurements scaled from this plan may not match measurements between the same points on the ground.

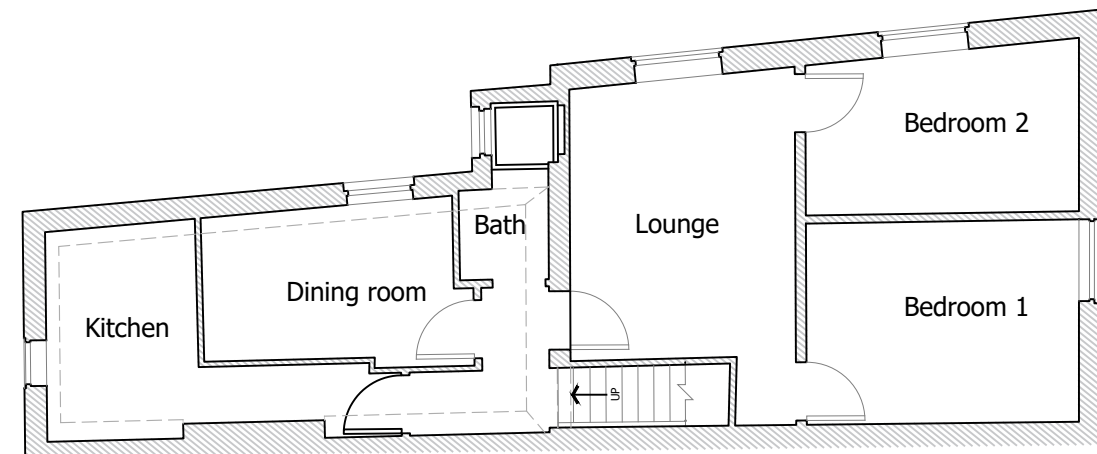


2

First floor

Proposed

SCALE 1:100

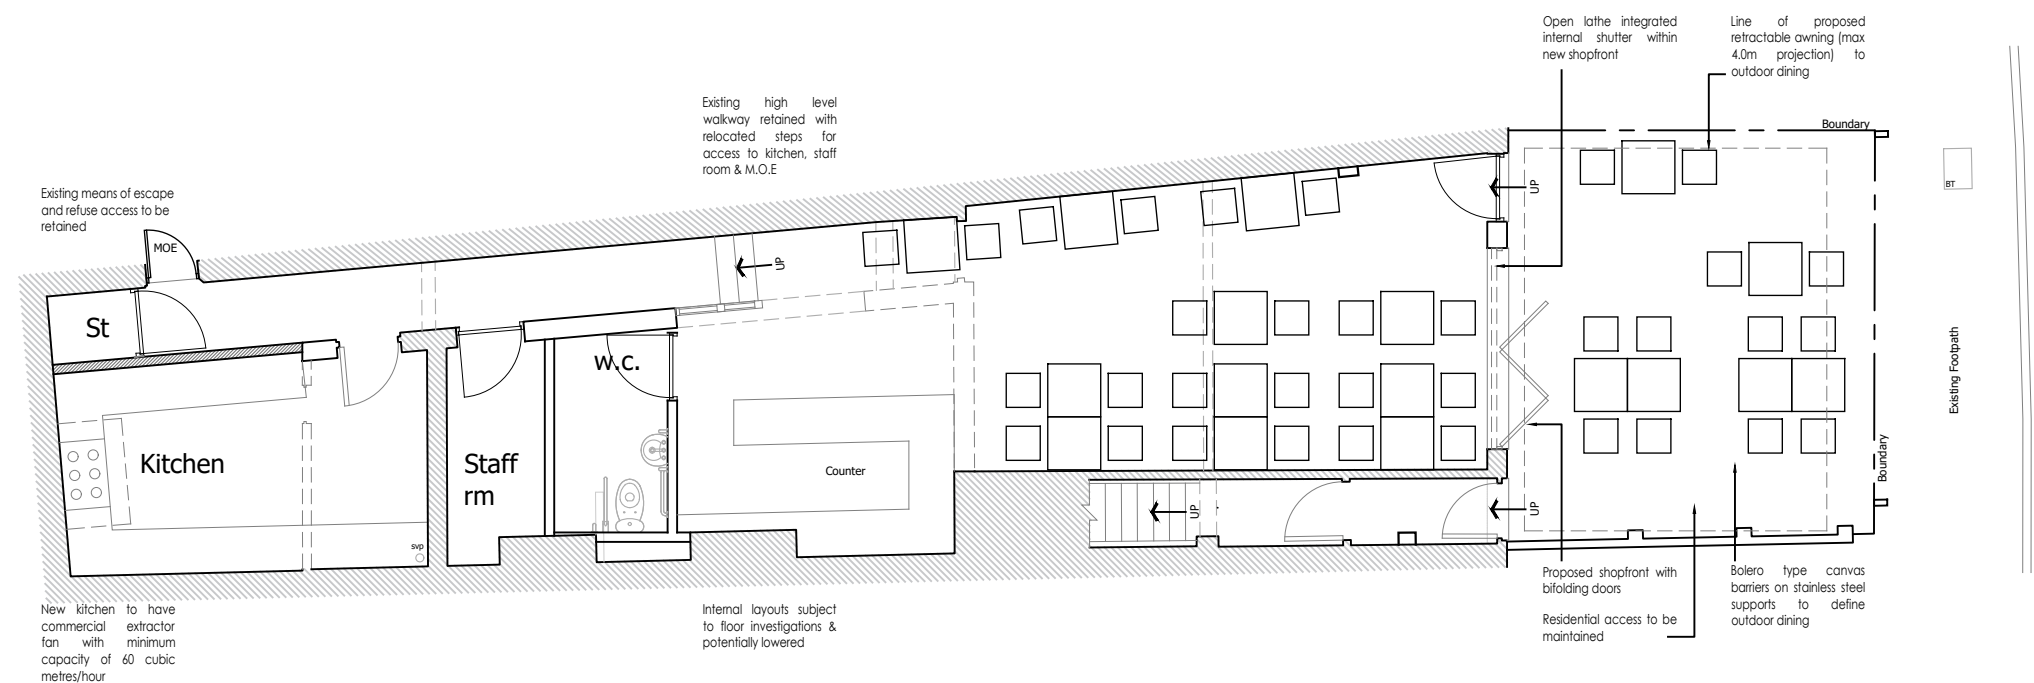


1

Ground floor

Proposed

SCALE 1:100

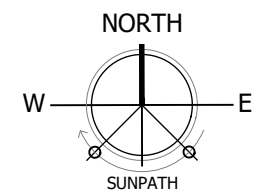

PLANNING

Project

94 Whitlet Street, Whitley, Reading RG2 0EQ

Drawing Title

Proposed Ground & First Floor Layouts

Date	Scale	Drawn by
01.12.2025	As noted @A3	SJ
Project No	Drawing No	Revision
193	004	-