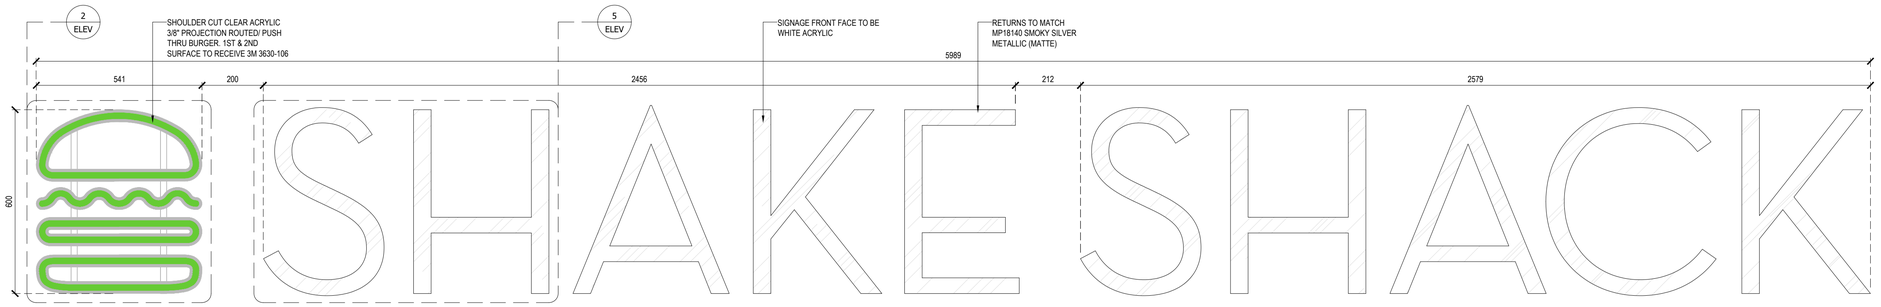

QTY: 1 No. SIGNAGE ELEVATION

1 / 080 SCALE 1:10

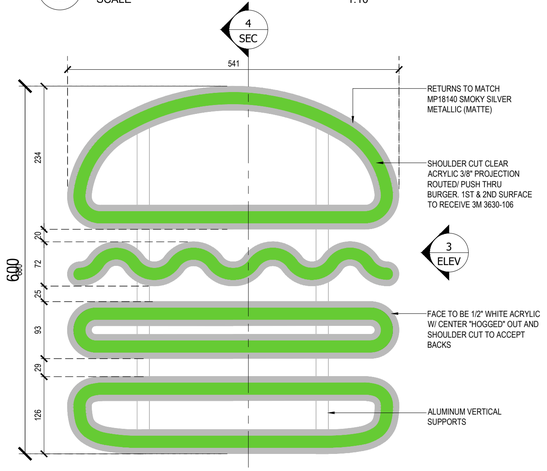

2 / 080 ELEVATION

SCALE 1:5

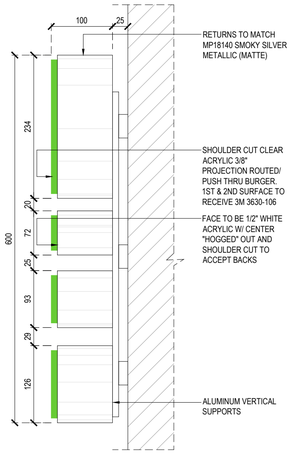

3 / 080 ELEVATION

SCALE 1:5

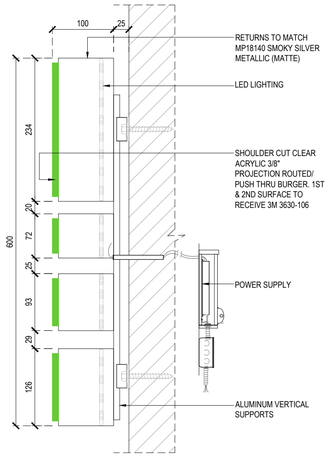

4 / 080 SECTION

SCALE 1:5

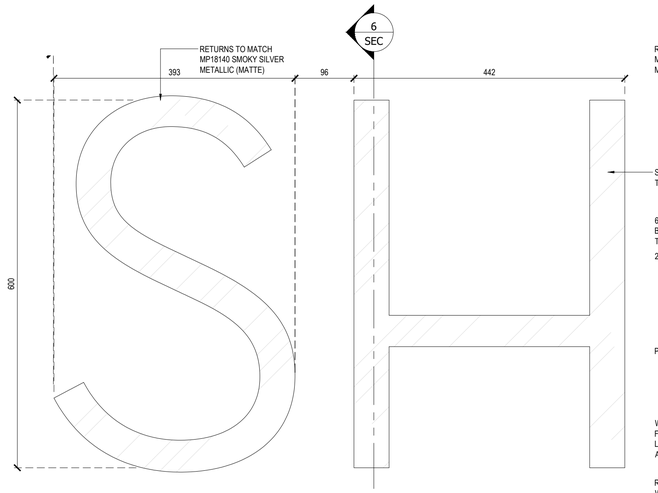

5 / 080 ELEVATION

SCALE 1:5

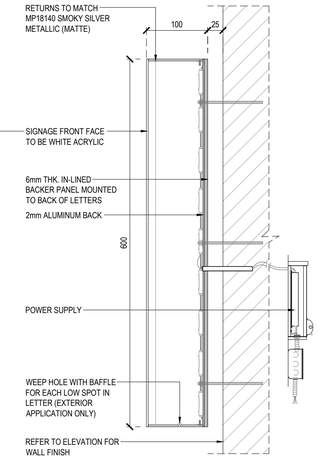

6 / 080 SECTION

SCALE 1:5

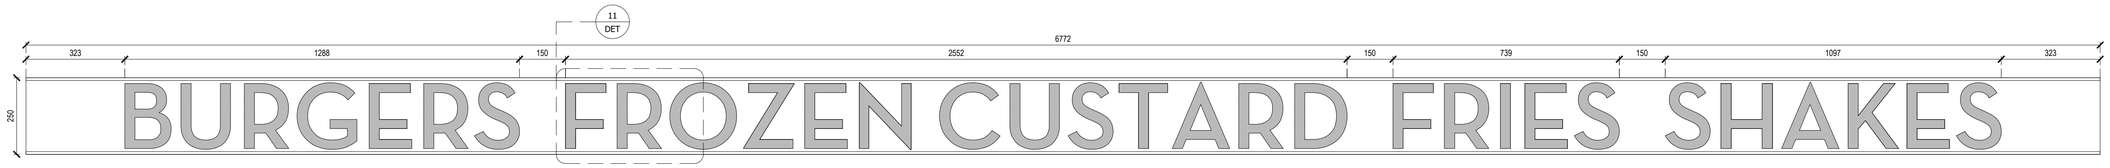

7 / 080 SIGNBEAM ELEVATION

SCALE 1:10

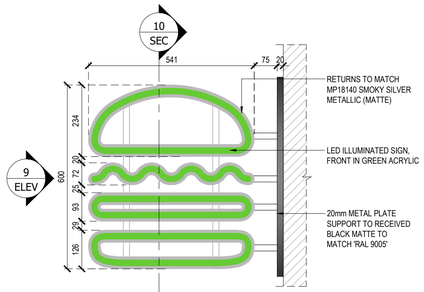

QTY: 1 No.
BURGER BLADE
SIGNAGE ELEVATION

8 / 080 SCALE 1:10

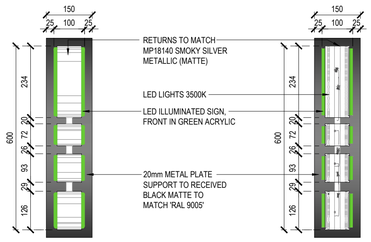

9 / 080 ELEVATION

SCALE 1:10

10 / 080 SECTION

SCALE 1:10

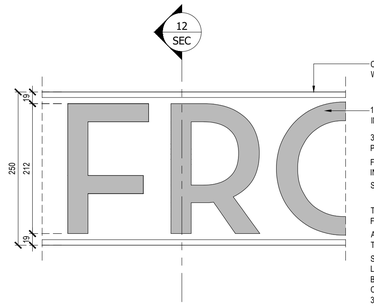

11 / 080 DETAIL

SCALE 1:5

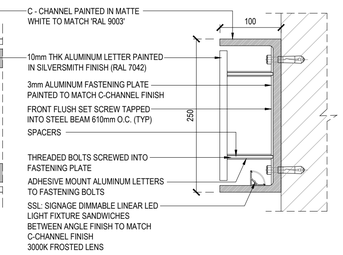

12 / 080 SECTION

SCALE 1:5

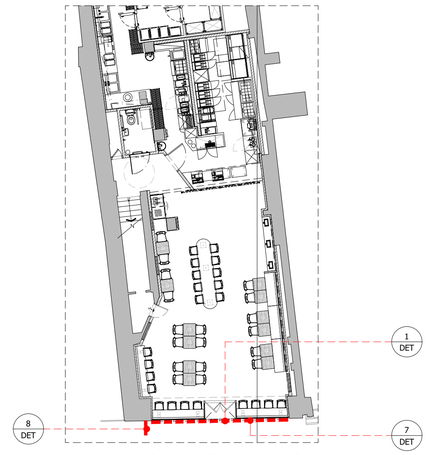

GROUND FLOOR KEYPLAN

080 SCALE N.T.S

SCALE BAR 1:5

0 0.5 1

SCALE BAR 1:10

0 1 2

GENERAL NOTES

This drawing is the property of zebra Projects Ltd and is not to be copied, reproduced, retained or disclosed to any unauthorised person, either wholly, electronically or in part without the written consent of zebra Projects Ltd.

ILLUSTRATED BRIEF

Any drawing prefixed with 'Illustrated brief' in the drawing title block must not in any way be used on site as a construction drawing or used for final detailed costing.

MAINTENANCE NOTES

COLOUR TEMPERATURE NOTES:

- FOR KITCHEN / BOH LIGHTS - 3500K (NEUTRAL WHITE)
- FOR FOH LIGHTS - 3000K (WARM WHITE)
- FOR SIGNAGES - 3500K (NEUTRAL WHITE)

REVISION		INIT	DATE
A	FIRST ISSUE	RJ	2024-04-23

W:\DESIGN\BRANDS\SHAKE SHACK\NEW BUILT\SS UK\38277 - SS 122 BROAD STREET READING, UK\CURRENT

CAD REFERENCE

DIVERSE DINING

CLIENT

SHAKE SHACK

121-122 BROAD STREET, READING, UK

PROJECT TITLE

SIGNAGE DETAILS

DRAWING TITLE

AS SHOWN @ A1	2025-05-19
SCALE	**DATE**
38277	RJ
PROJECT NO.	**DRAWN BY**
080	B
DRAWING NO.	**REVISION**

zebra PROJECTS FZE

PO BOX 120789
SAIF
SHARJAH
UAE

Tel: +971 6 557 5229
Fax: +971 65 575 889

Zebra Projects FZE licence No: 02-01-04425