


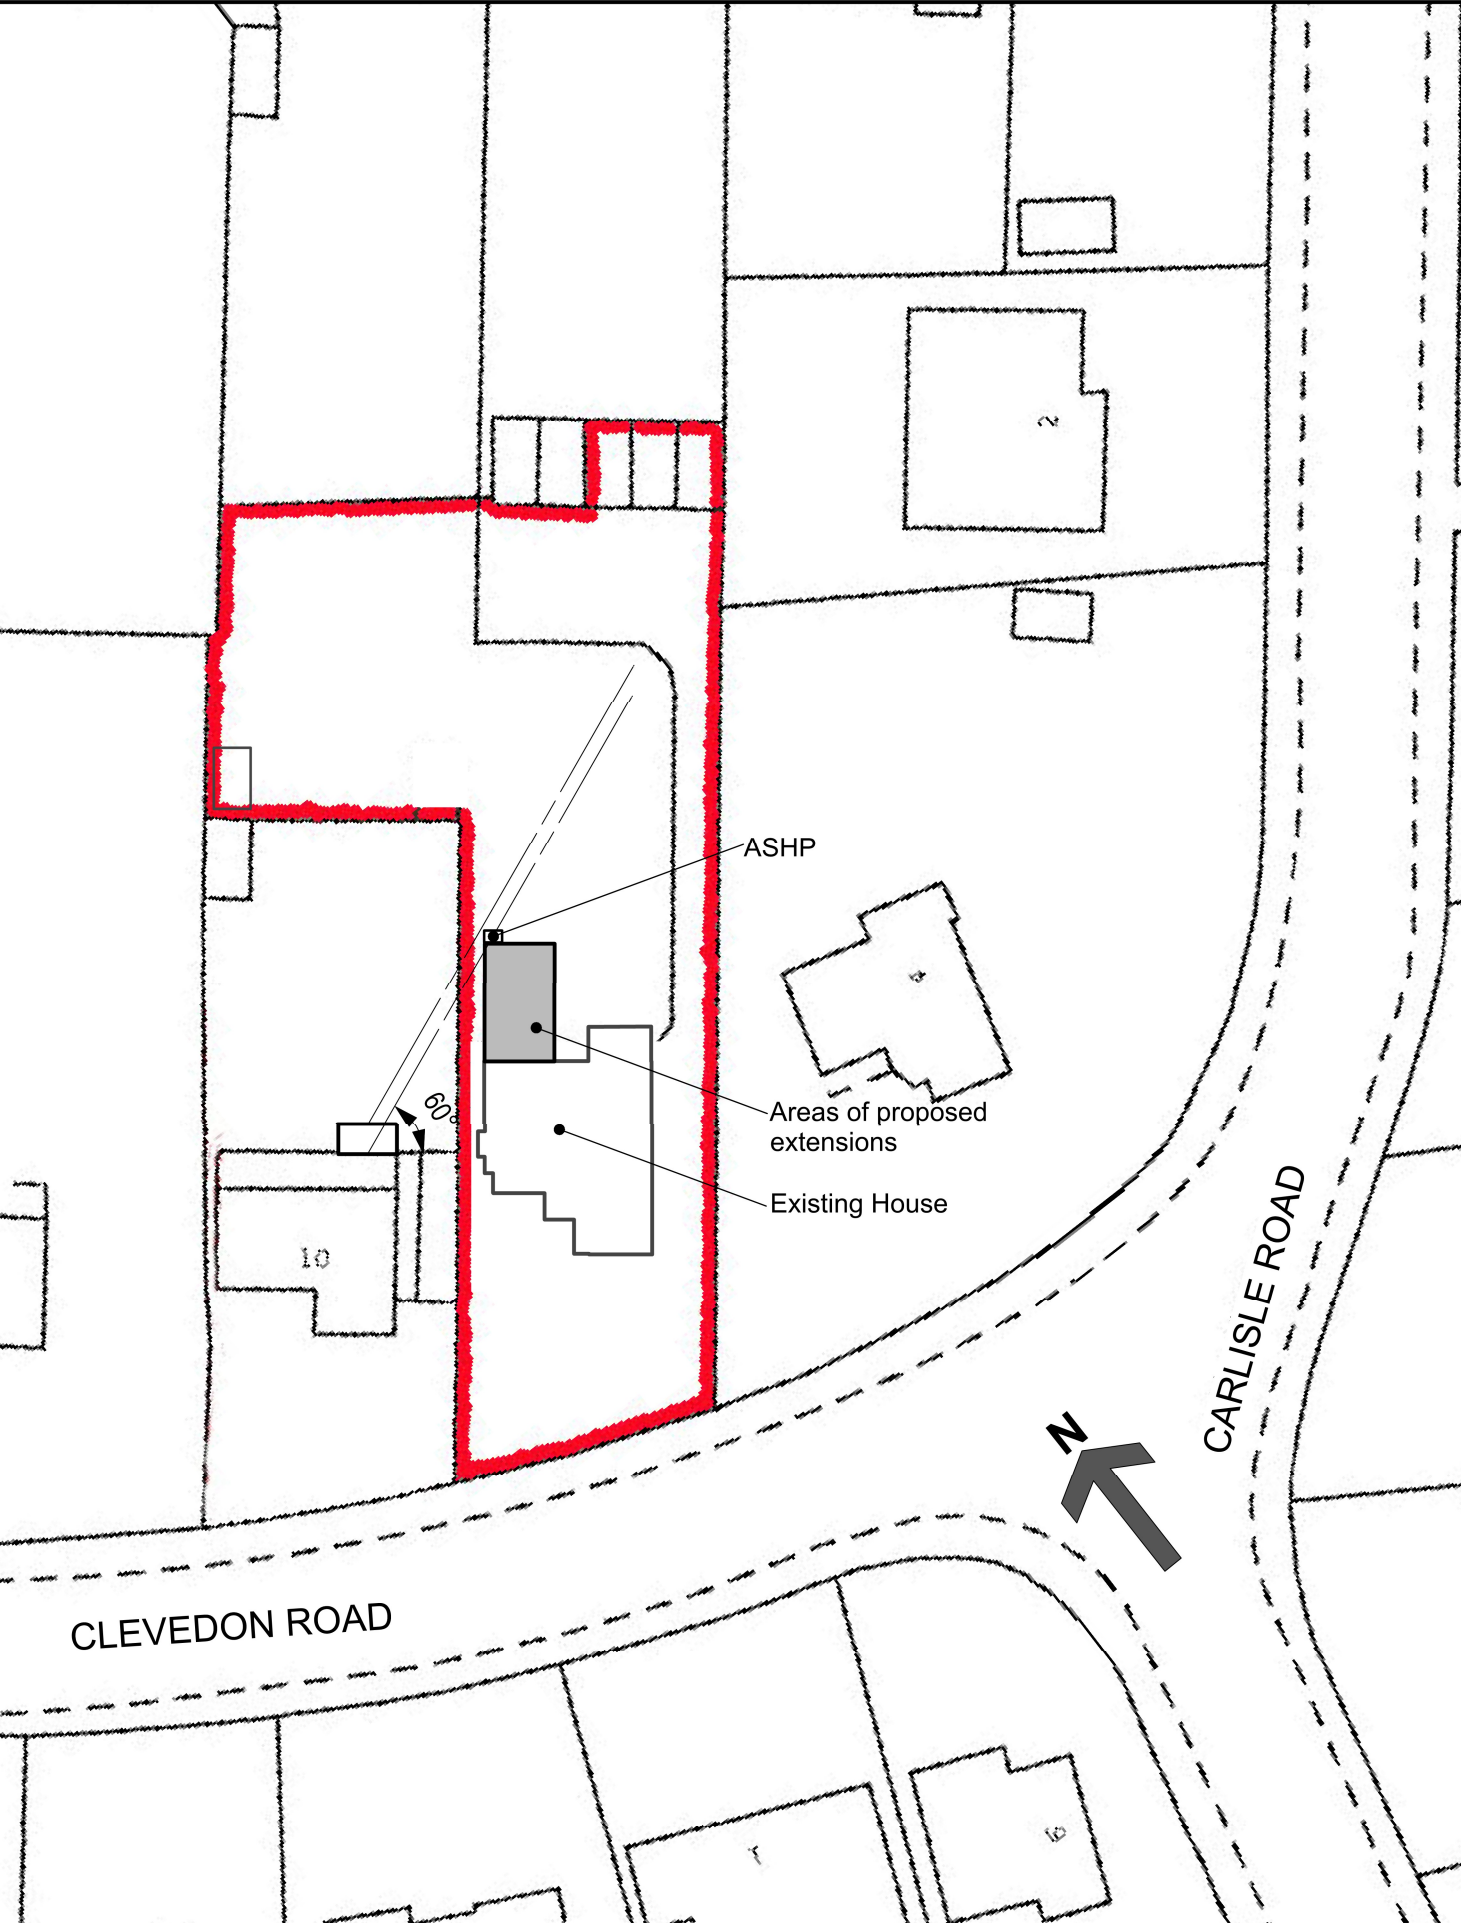

1
2

SITE BOOCK PLAN
SCALE: 1 : 500

SITE BLOCK PLAN

Scale: As Noted

Date: 18 SEPT 2025

SHEET
of 12

2

Address: 6 Clevedon Rd, Tilehurst RG31 6RL

Contact: John Zelenik - 01189842338 - zelenik@ntlworld.com