


D	materials noted	19/01/26
C	rear gables changed to full hips with dormer windows, flat roof changed to pitched roof	05/01/26
REV	COMMENTS	DATE

41 BROOKLYN DRIVE

39 BROOKLYN DRIVE

37 BROOKLYN DRIVE

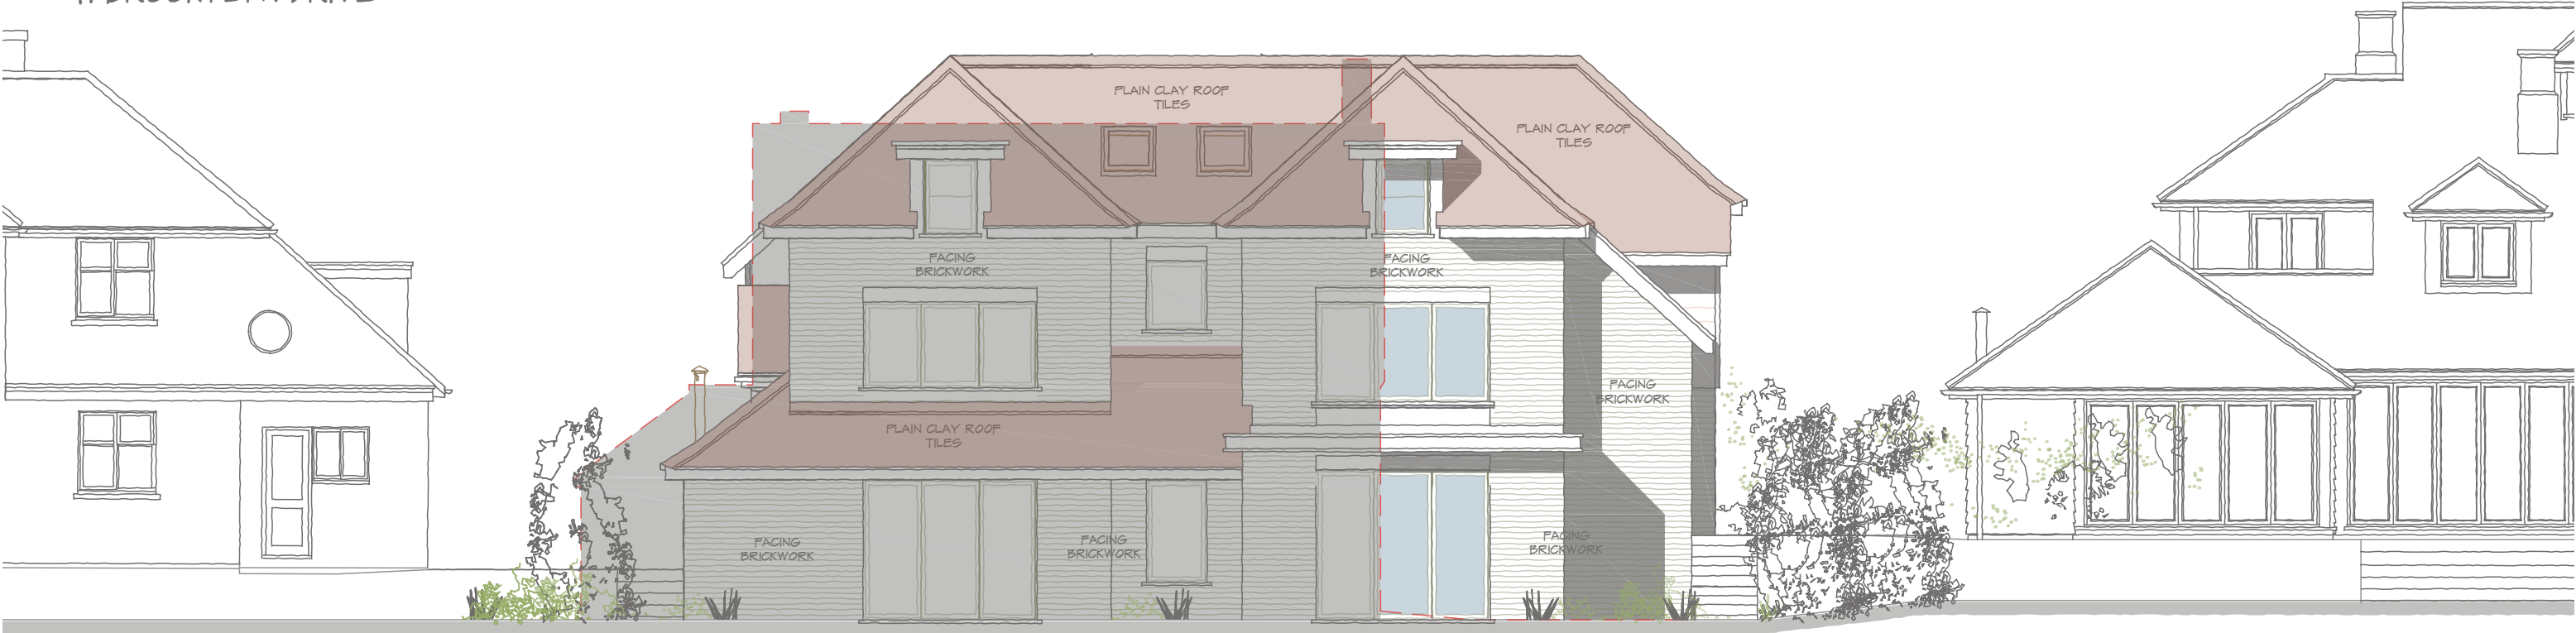

NORTH WEST ELEVATION

MATERIALS:

- PLAIN CLAY ROOF TILES TO MATCH EXISTING
- HORIZONTAL TIMBER FEATHEREDGED BOARDING
- FACING BRICKWORK TO MATCH EXISTING

1:100 scale Bar
This Drawing has been produced for printing onto A3 size paper,



NORTH EAST ELEVATION

www.stlarchitecture.co.uk studio@stlarchitecture.co.uk 0118 989 0808

CLIENT	Mr & Mrs J. Howes
PROJECT	39 Brooklyn Drive, Emmer Green, Reading, Berkshire RG4 8SR
DRAWING	PROPOSED ELEVATIONS 2of2
STATUS	planning
SCALE	1:100@ A3
DRAWN	DN
CHECKED	NO
0000/205	REV D
DATE	May 2025

THIS DRAWING MUST NOT BE SCALED UNLESS ISSUED FOR PLANNING PURPOSES. ALL DIMENSIONS ARE TO BE VERIFIED PRIOR TO SETTING OUT, COMMENCING WORK, OR PRODUCTION OF FABRICATION DRAWINGS. REPORT ANY DISCREPANCIES TO THE SUPERVISING OFFICER IMMEDIATELY. ©