

NOTES:
ALL DIMENSIONS, LEVELS AND CLEARANCES TO BE CHECKED ON SITE PRIOR TO WORKS COMMENCING
THIS DRAWING SHOULD BE READ IN CONJUNCTION WITH ALL OTHER PROJECT RELATED DRAWINGS, SPECIFICATIONS AND DOCUMENTS.
THIS DRAWING IS COPYRIGHT OF GEBHARD AND GOODWIN

GENERAL NOTES


Main contractor to check all dimensions prior to the commencement of works and prior to the procurement of any materials or goods and report any discrepancies in writing to Architect.

All details are subject to any subsequent variation on site as directed by Building Inspector for compliance with Building Regulations.



Main contractor to ensure all construction, workmanship and materials to comply with all Health and Safety requirements, CDM Regulations, The Building Regulations, British Standards, Codes of Practice and NHBC requirements.

All materials shall be used in accordance with manufacturers specifications, suitable for the purpose and installed strictly in accordance with the manufacturers instructions. The Contractor shall take into account everything necessary for the completion of the works whether or not indicated on the drawings.

Main contractor responsible for all temporary works and building structure at all times during the contract period.


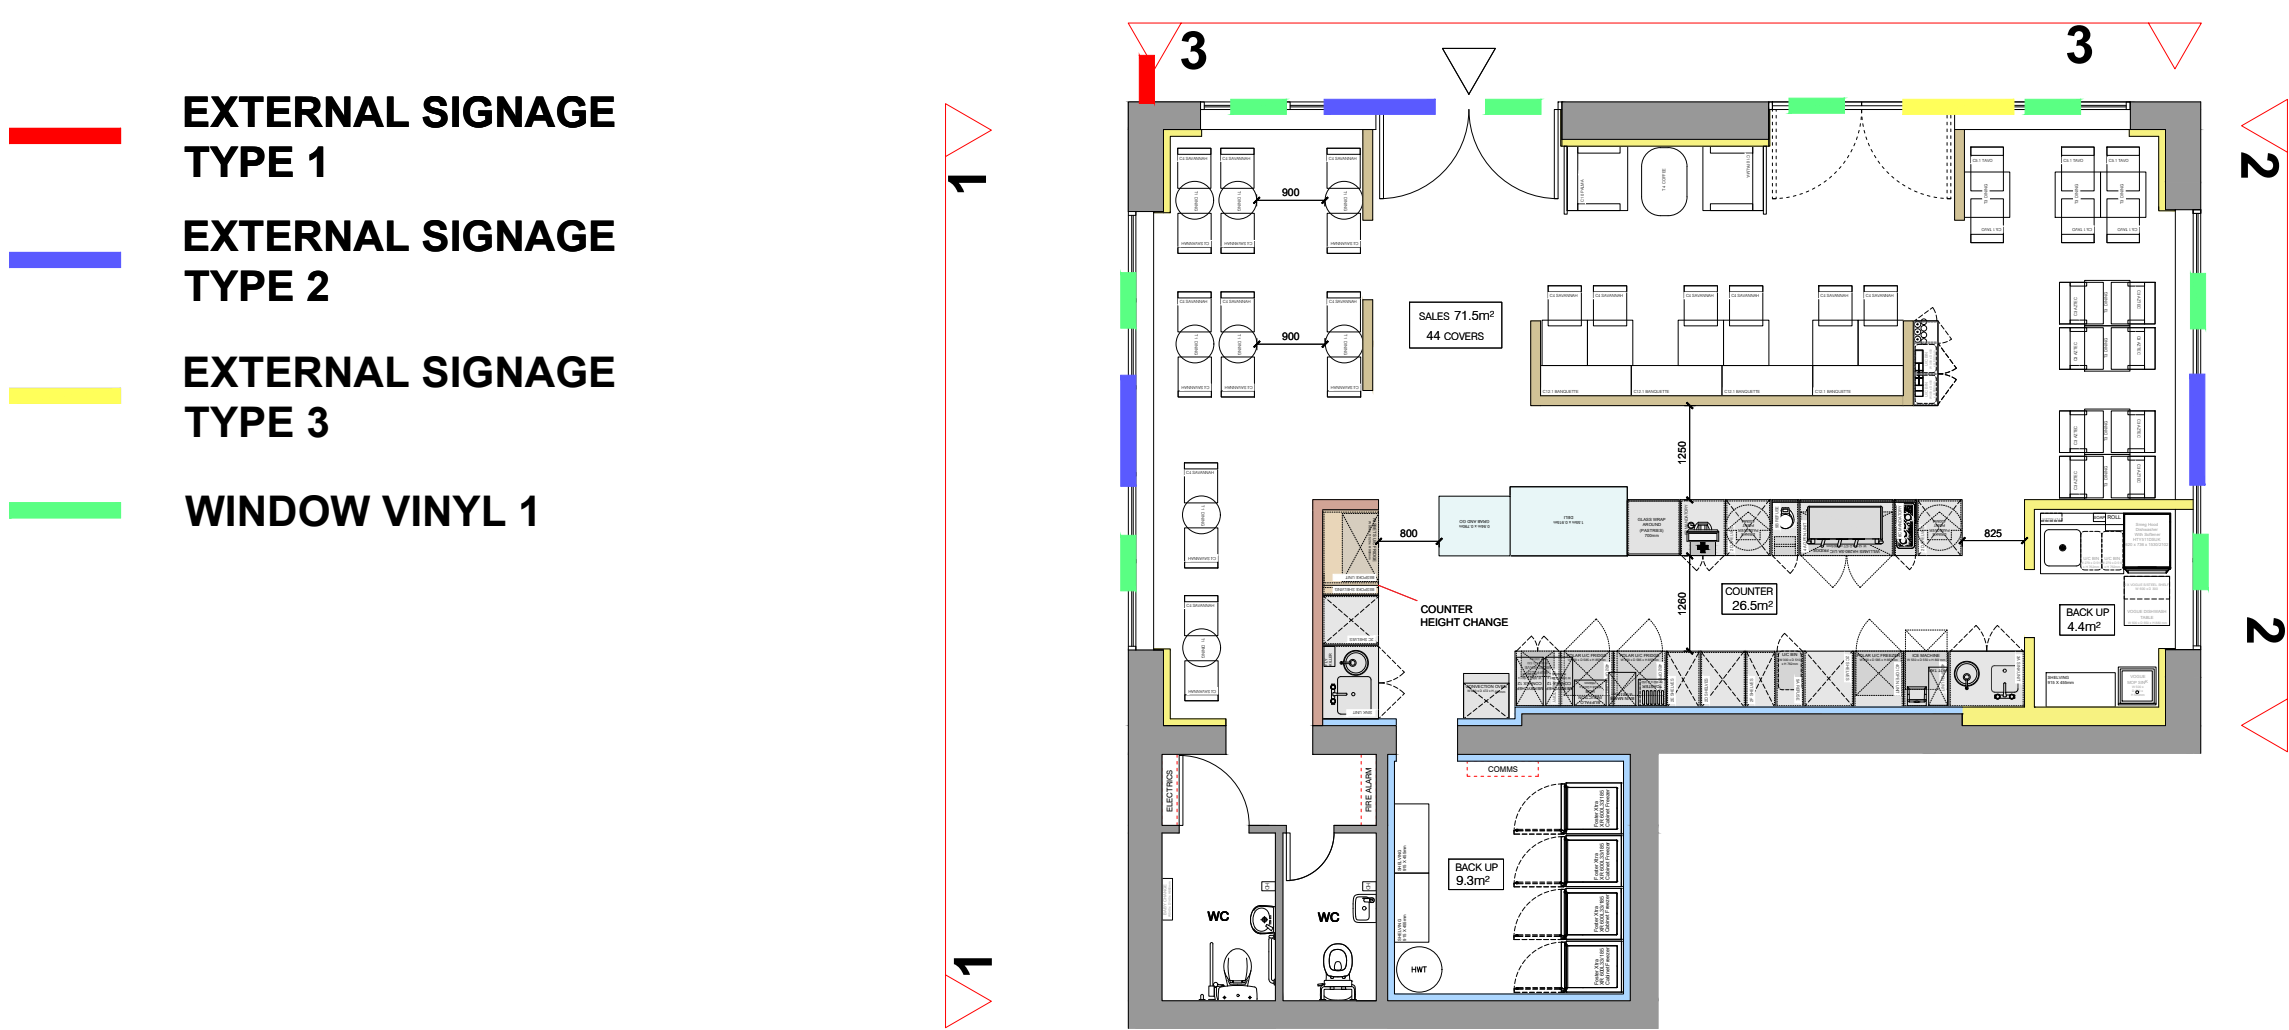


KEY PLAN

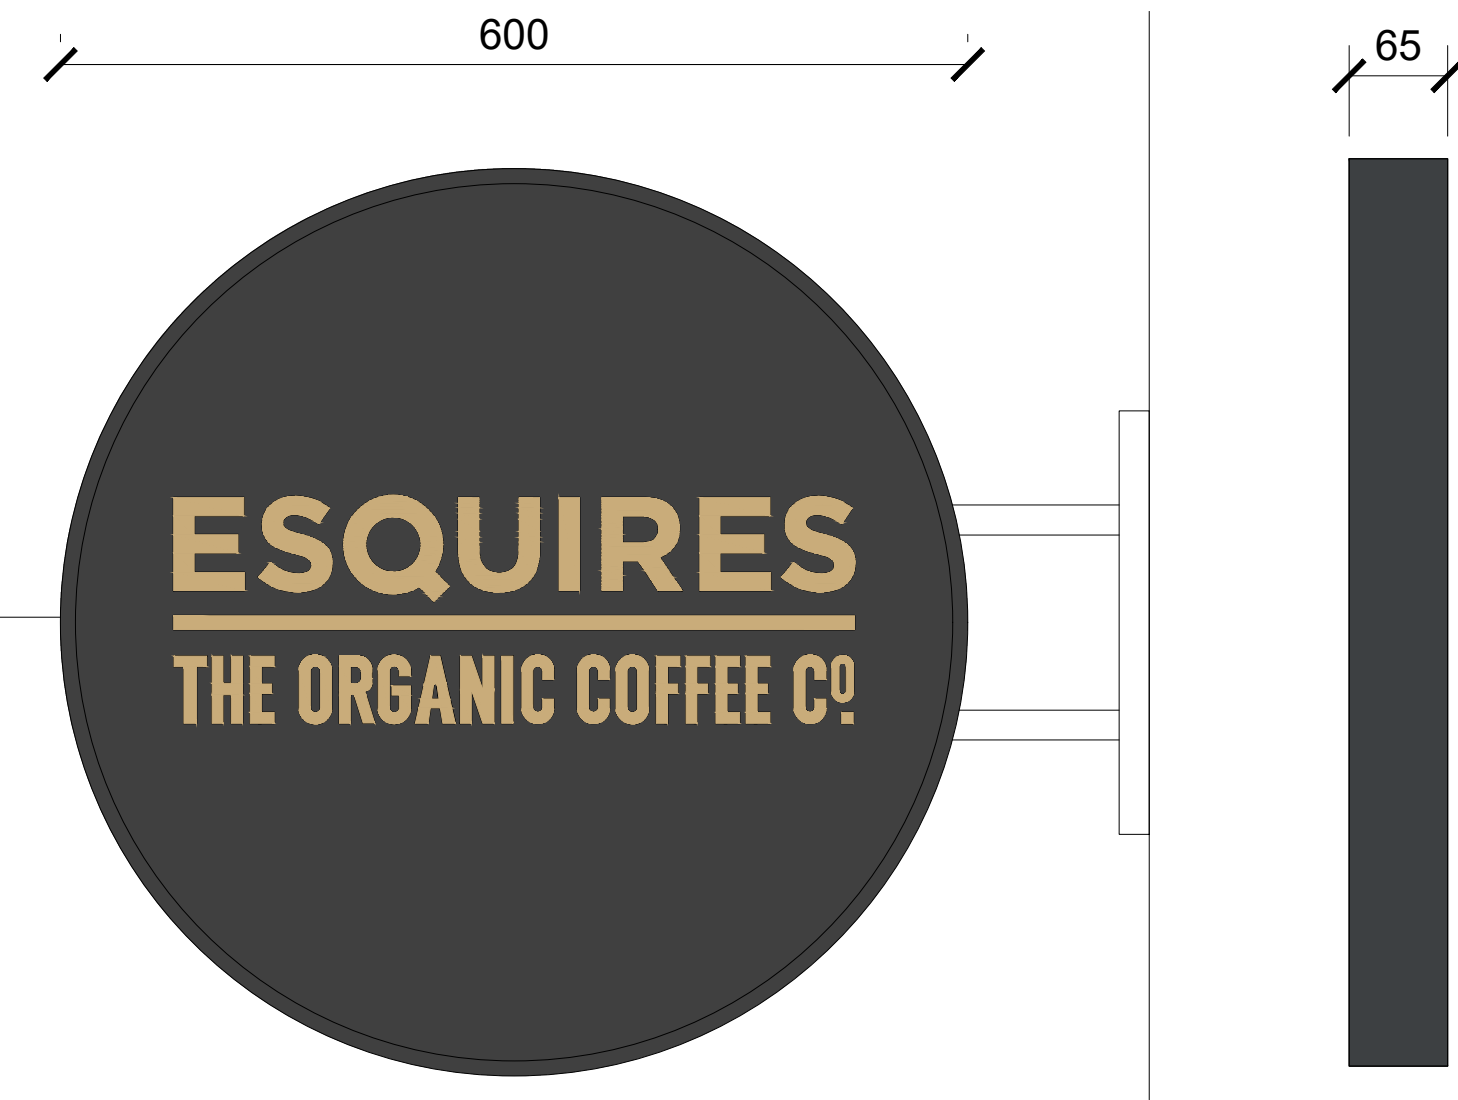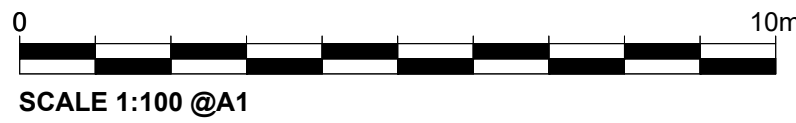


Fabricated aluminium panels finished RAL7021 30% over internal framework, faces to be stencil cut and backed in 3mm LED optimised acrylic with UV printed translucent vinyl to match PMS466 with matt laminate to face
Illumination via GE LED modules
Fixed to brickwork.


EXTERNAL SIGN TYPE 1

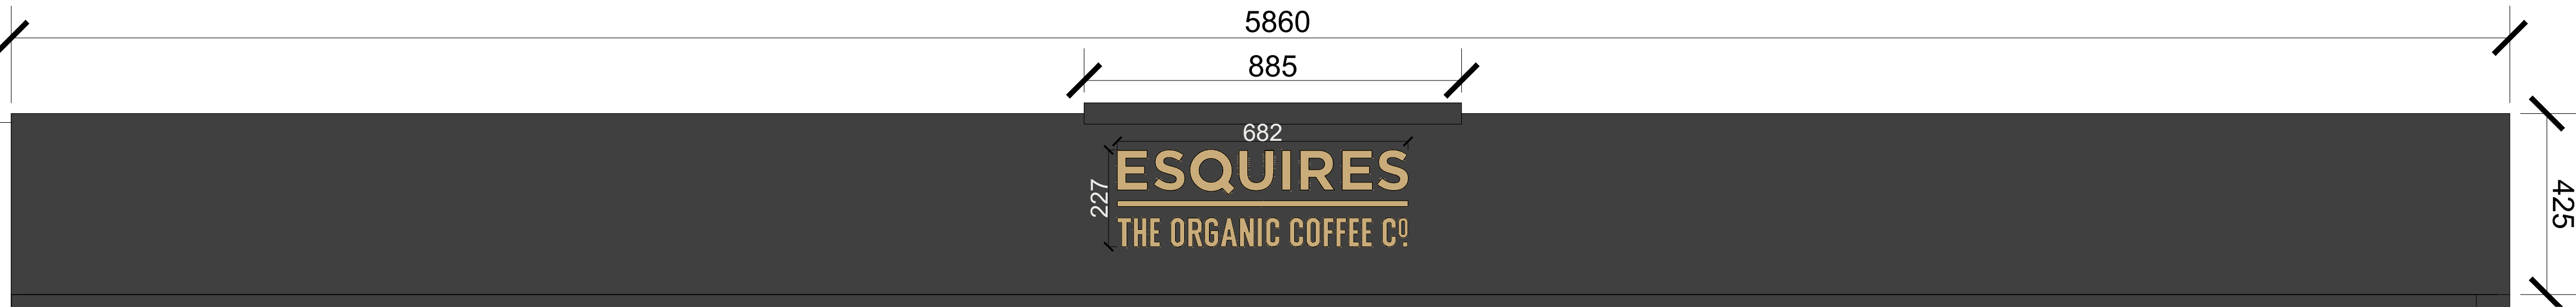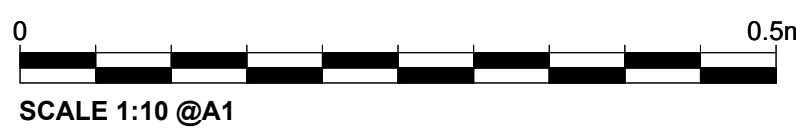


EXTERNAL SIGN TYPE 2

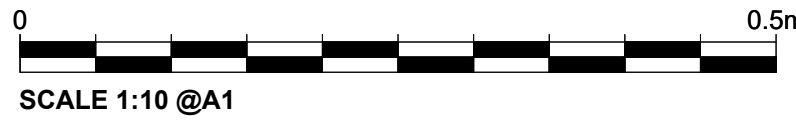



EXTERNAL SIGN TYPE 3

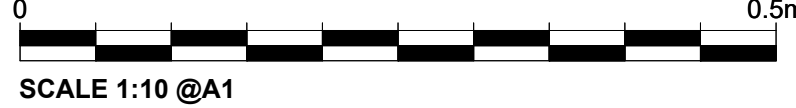


PROPOSED SIGNAGE

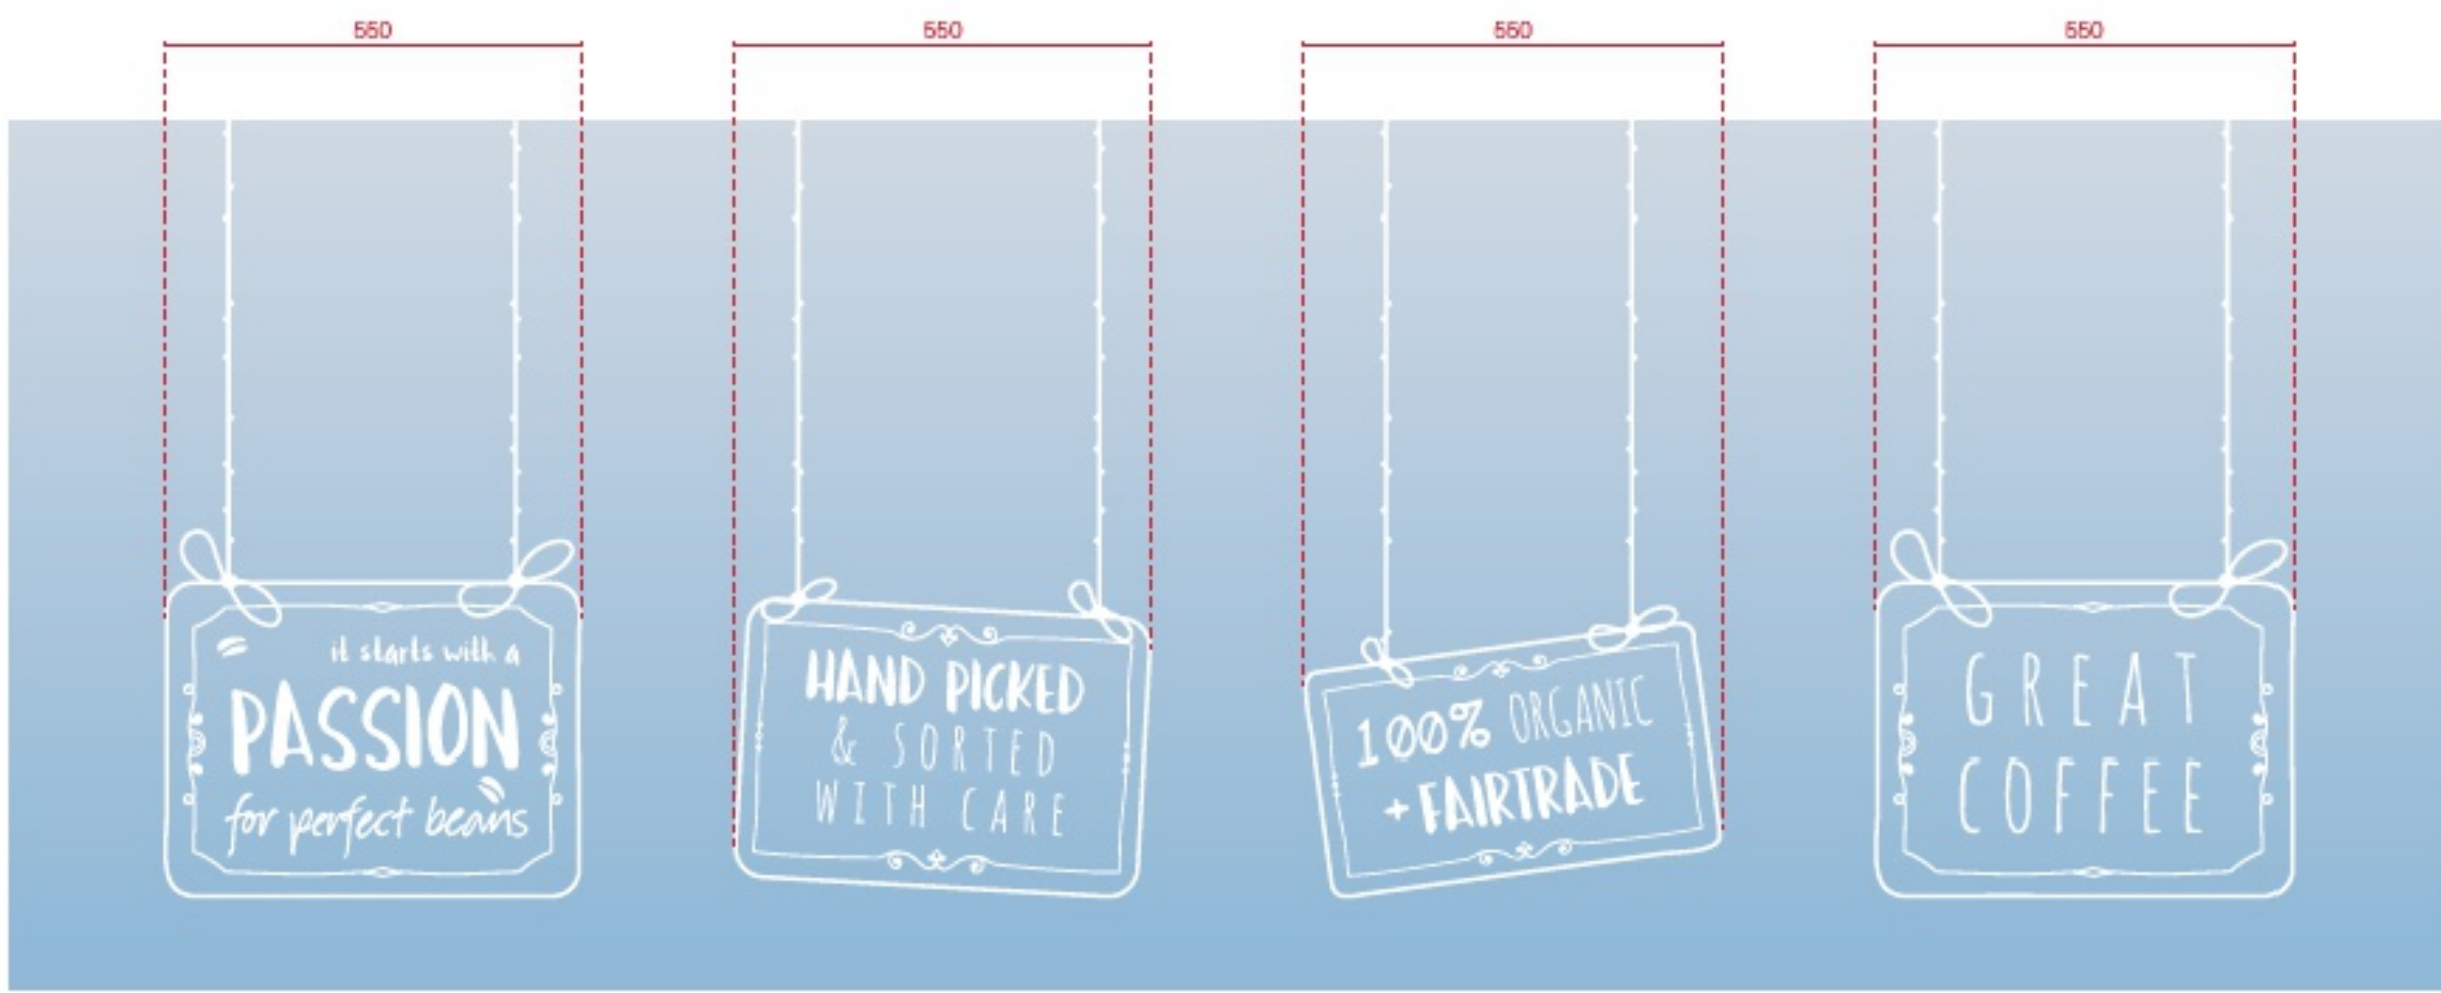

WINDOW VINYL 1 (scale @1:10)

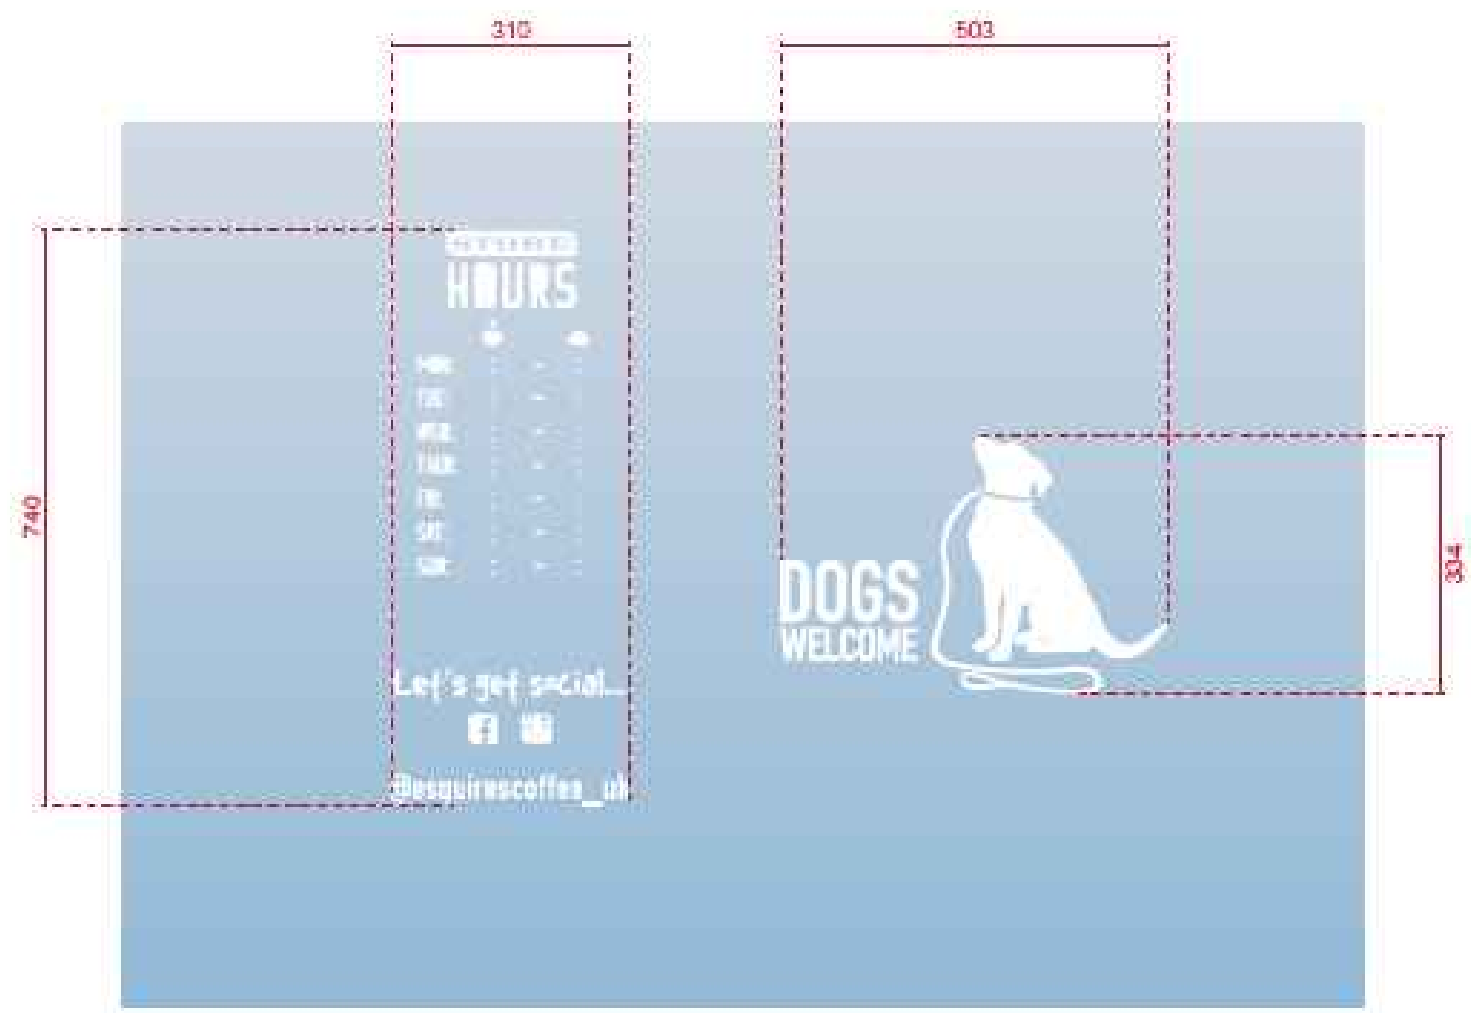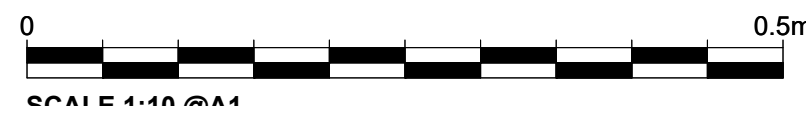

WINDOW VINYL 1 (scale @1:10)

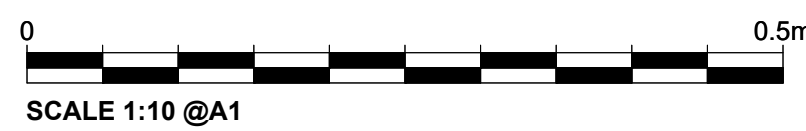

ALL DIMENSIONS TO BE CHECKED ON SITE

F 16/01/26 Updated to client comments

Rev. Date Notes

ESQUIRES

PROJECT
READING

SITE ADDRESS
8 FLAGSTAFF ROAD
READING
RG2 6AX

DRAWING TITLE:
PROPOSED SIGNAGE

DRAWING NO:
1426-211

BY: GG CHK: GG DATE: 29.10.24 SCALE @A1 VARIES

GG