



3400m

470500m

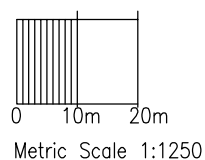

470600m

1756C

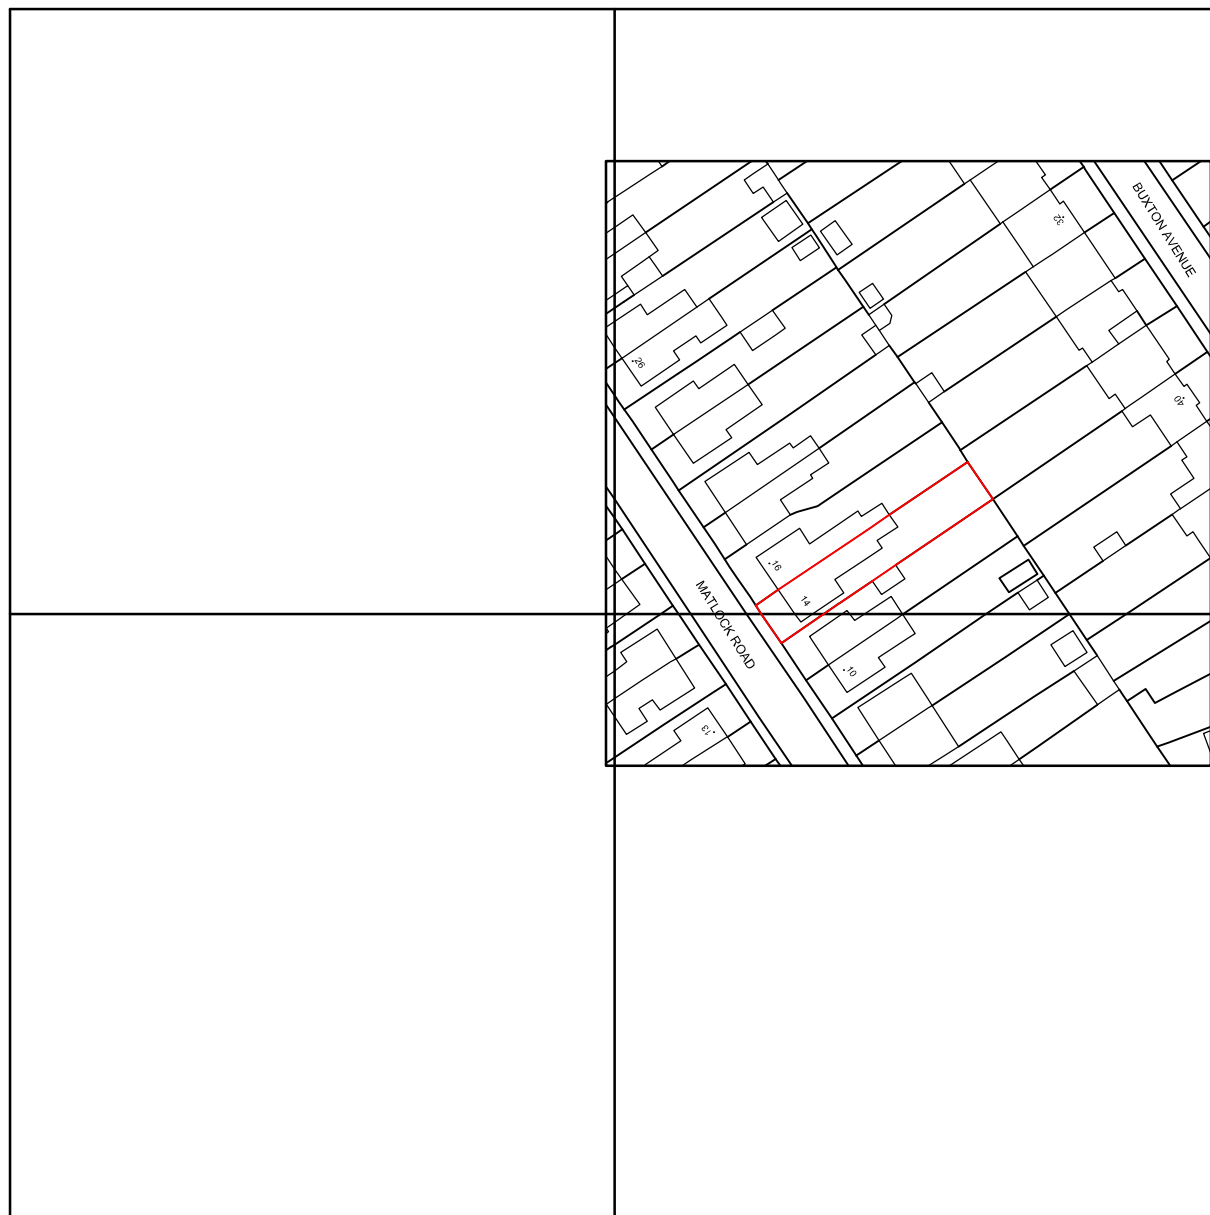

1755C

1754C

3400m

470500m

470600m

Copyright and database rights 2025 OS Licence no. AC0000849896

JOB TITLE 14 MATLOCK ROAD, CAVERSHAM, RG4 7BS				RRS Designs Architectural & Planning Services Mobile- 07964326643 Email- amar@rrsdesigns.co.uk Website- www.rrsdesigns.co.uk
DRG. TITLE LOCATION PLAN				
DRAWN	CHECKED	DATE NOV 25	SCALE 1:1250	
DRG. No AS02725-LP01				