




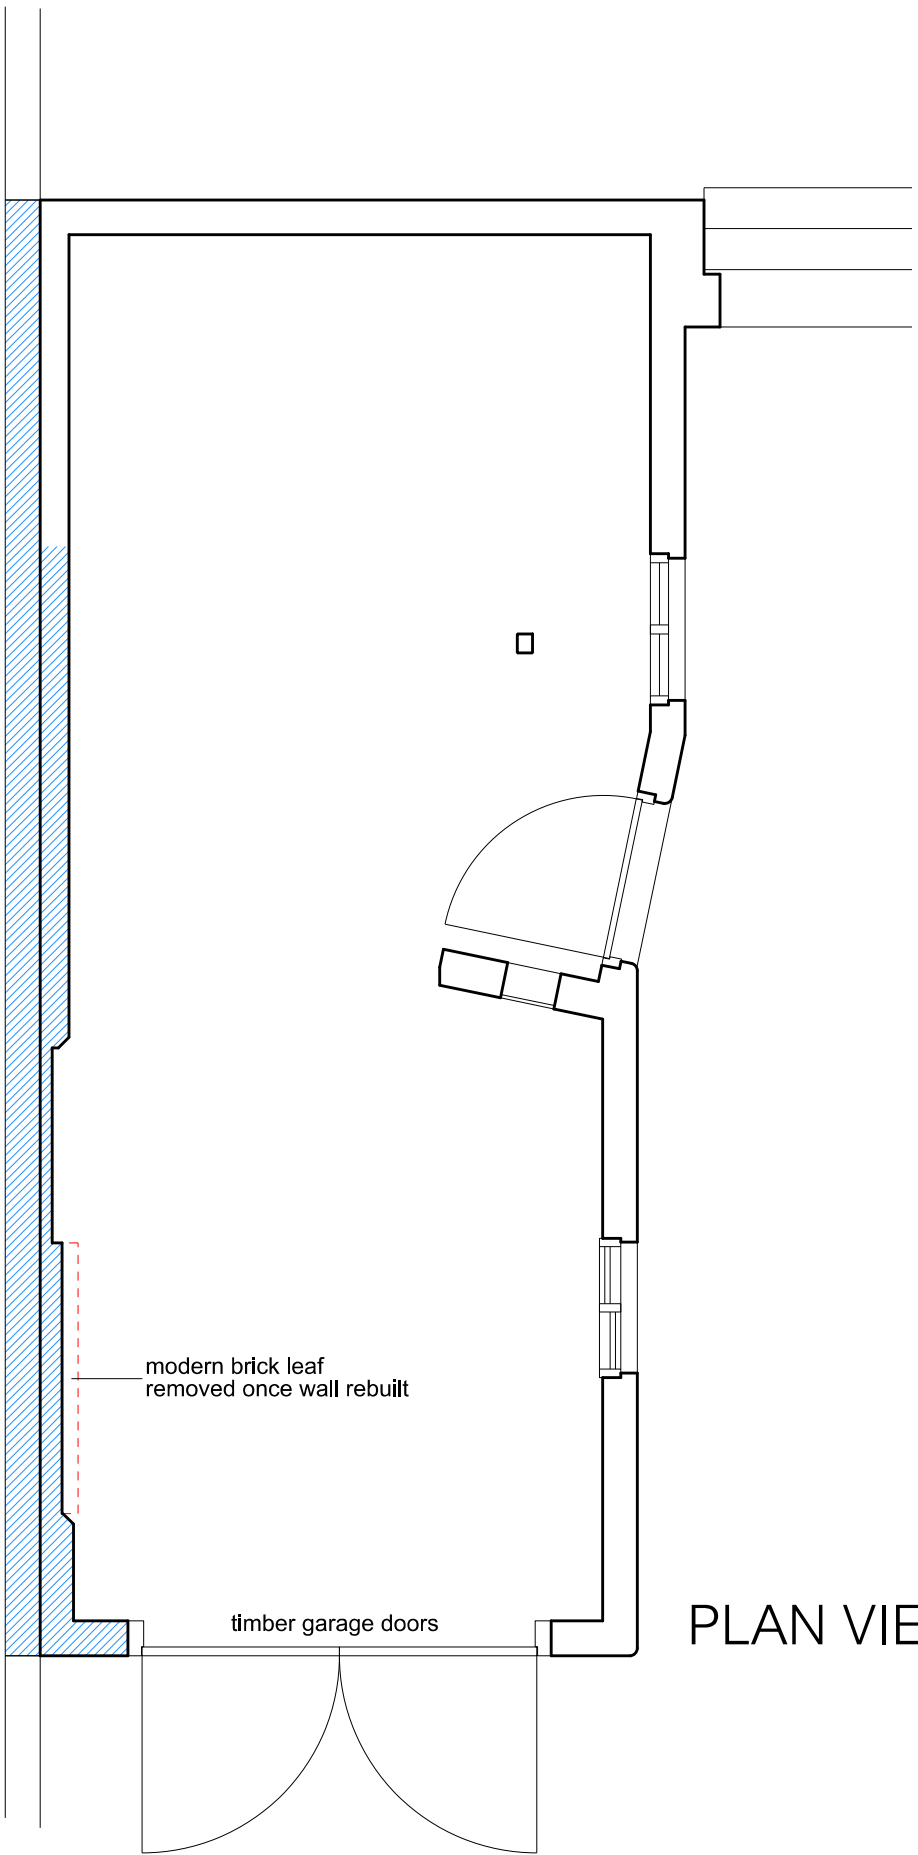


PLAN VIEW

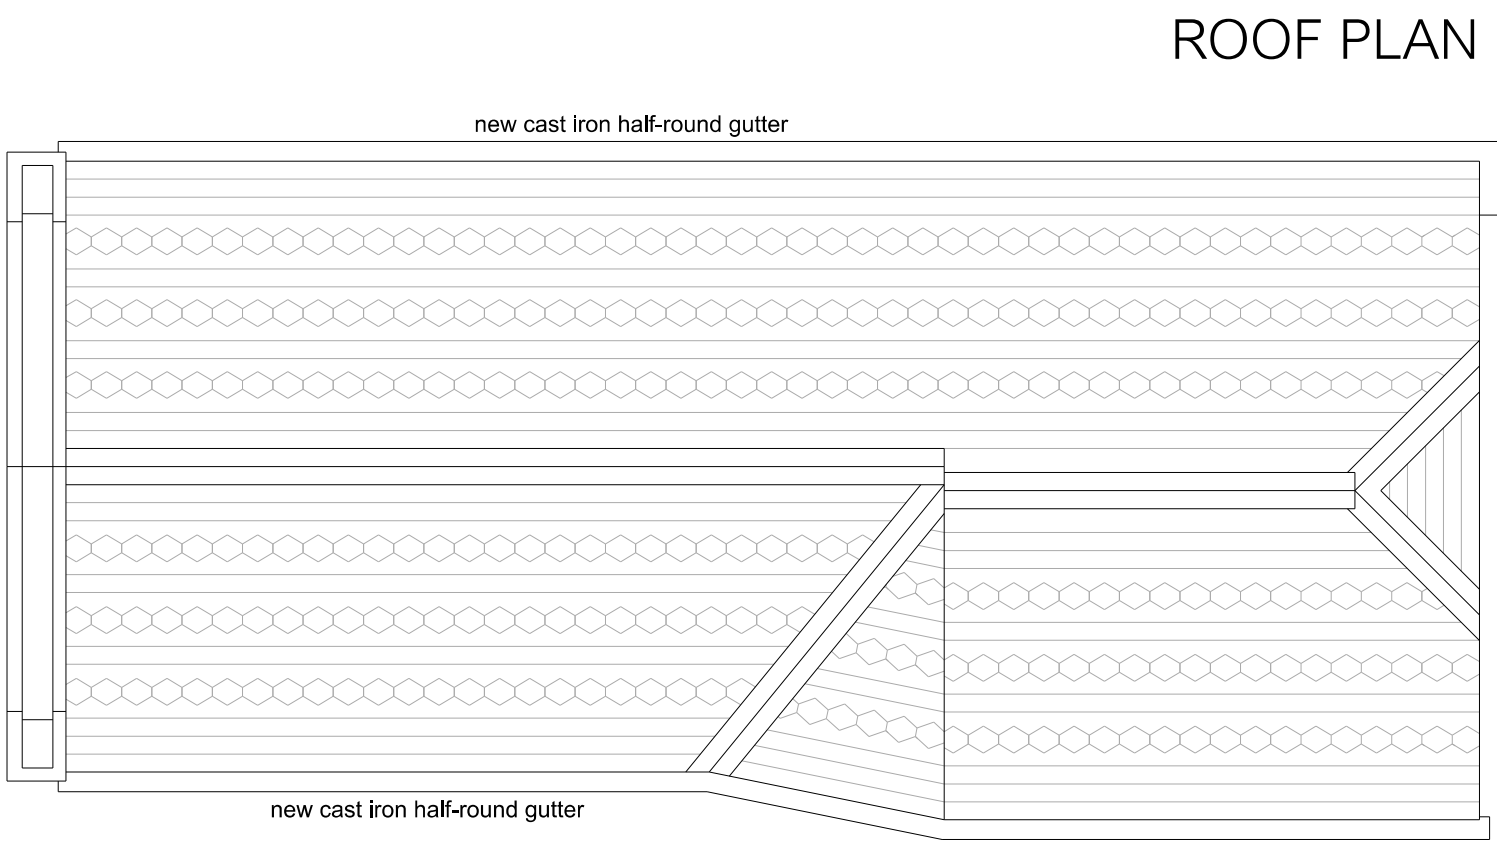


ROOF PLAN

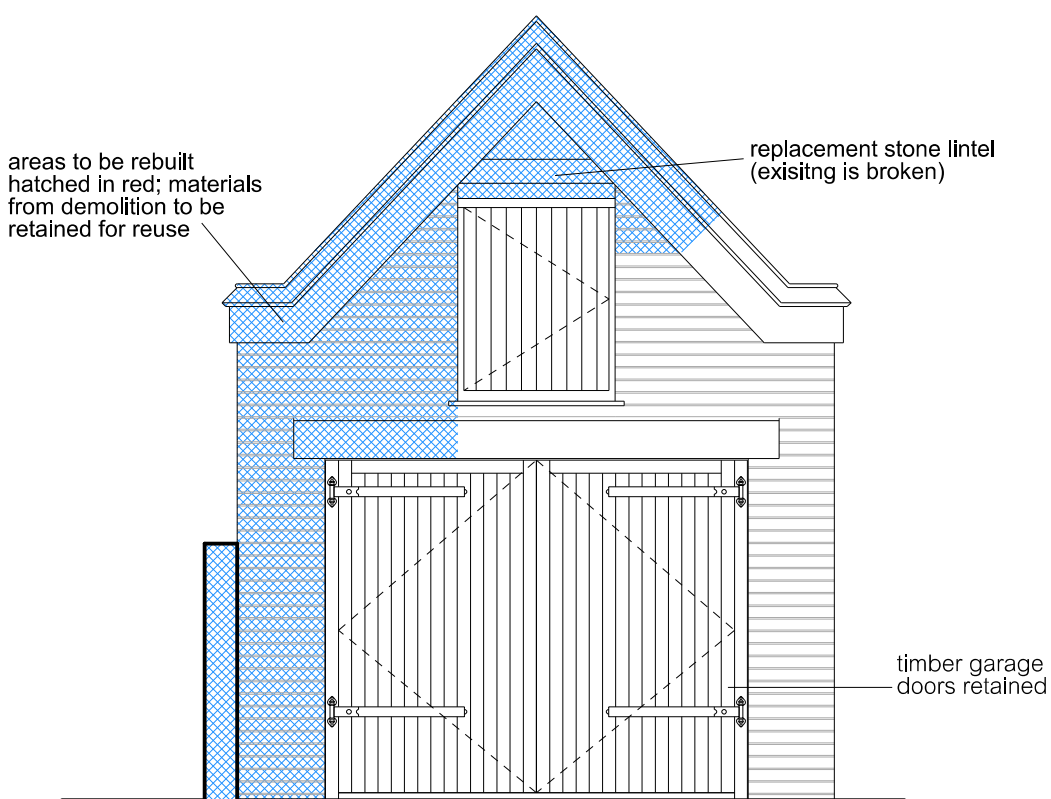


FRONT ELEVATION (WEST)

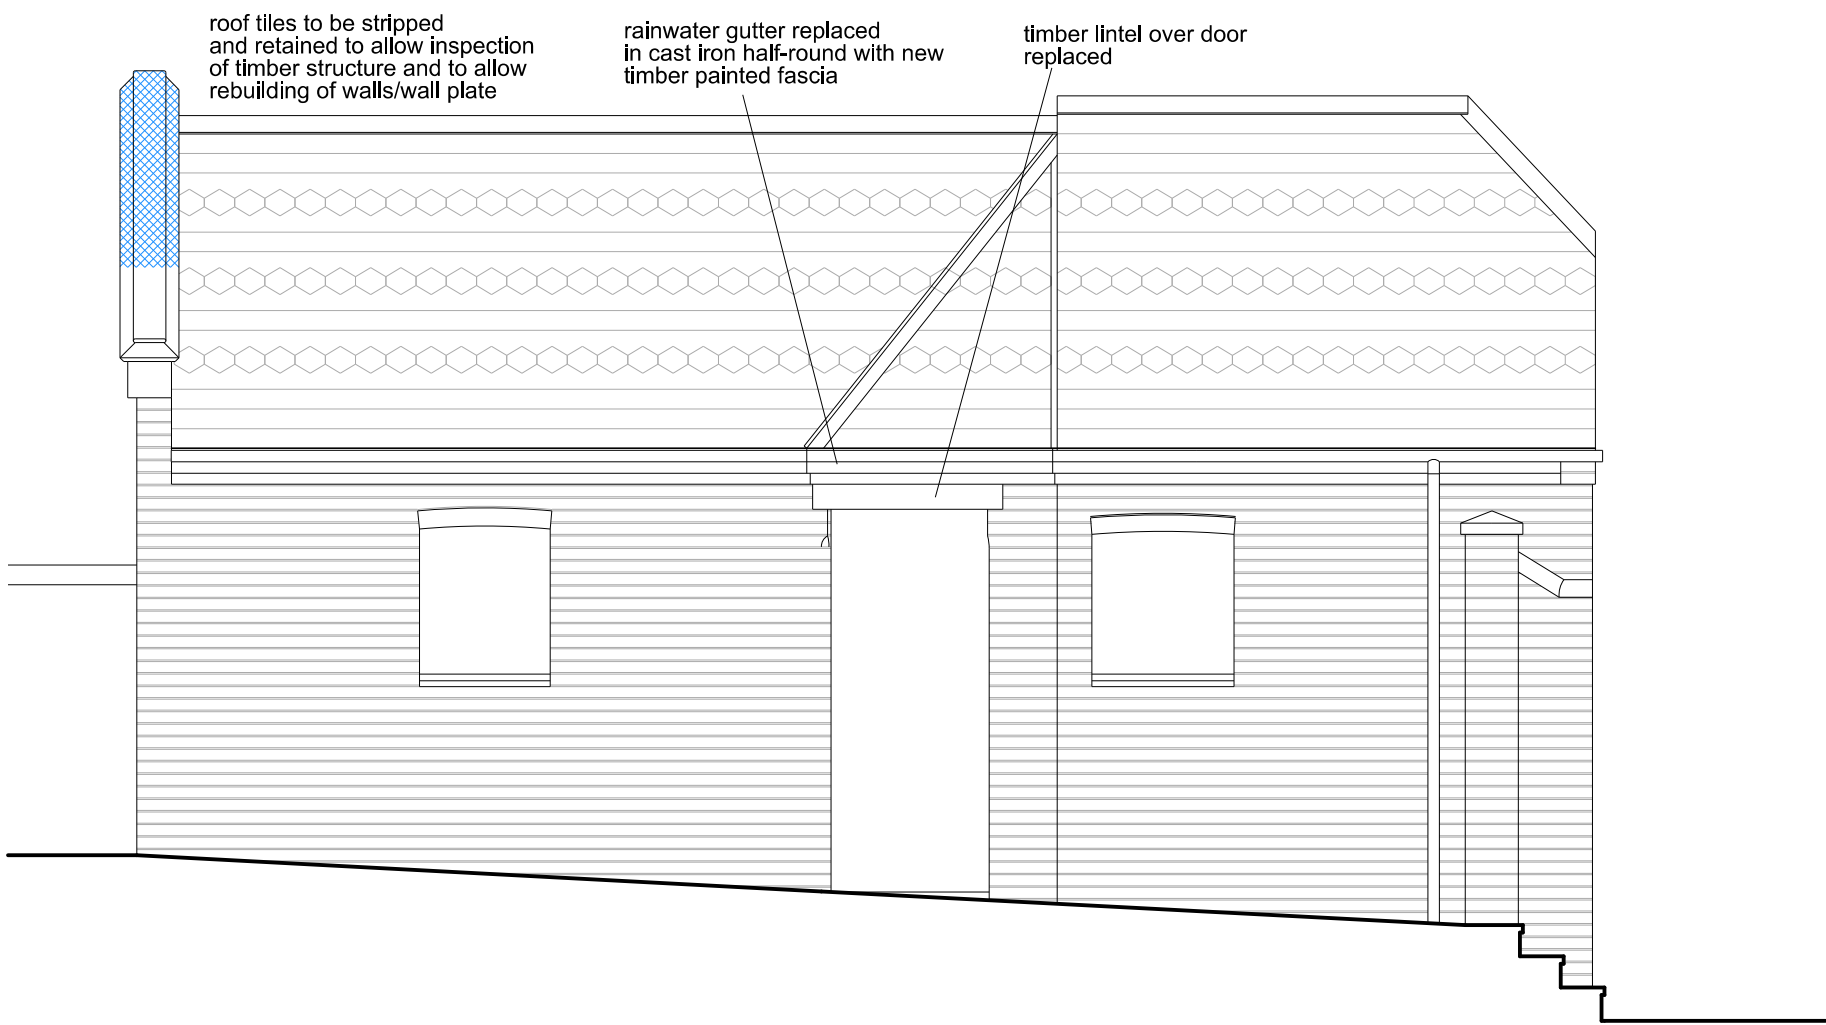

SIDE ELEVATION (SOUTH)

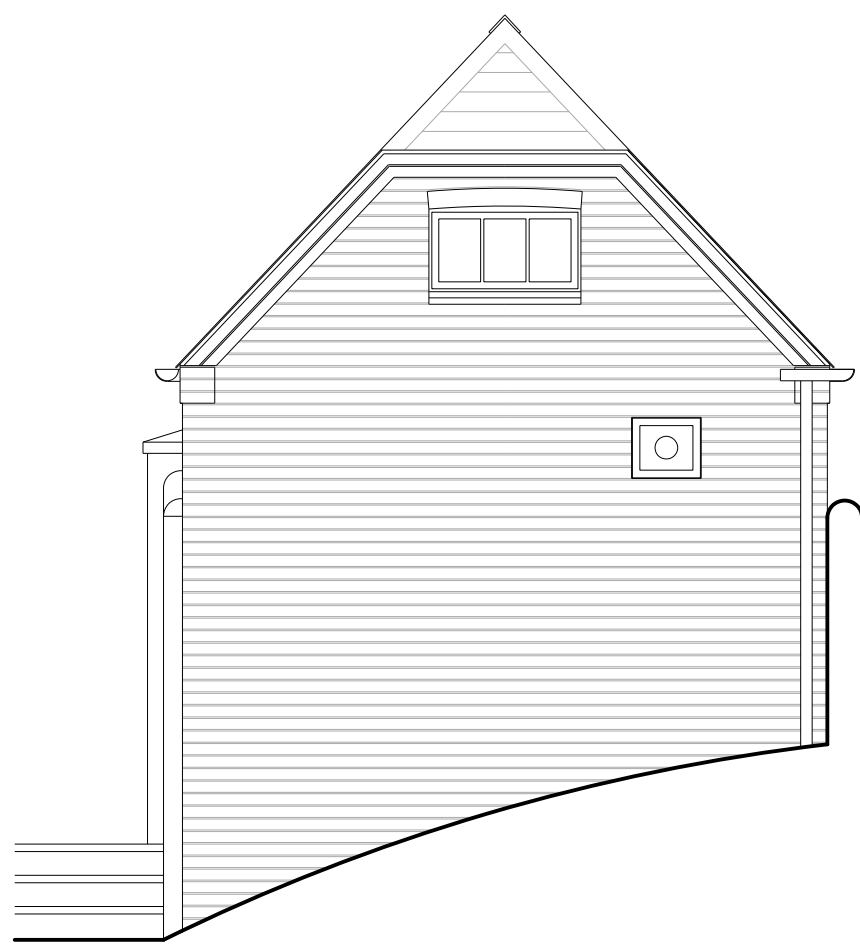

REAR ELEVATION (EAST)

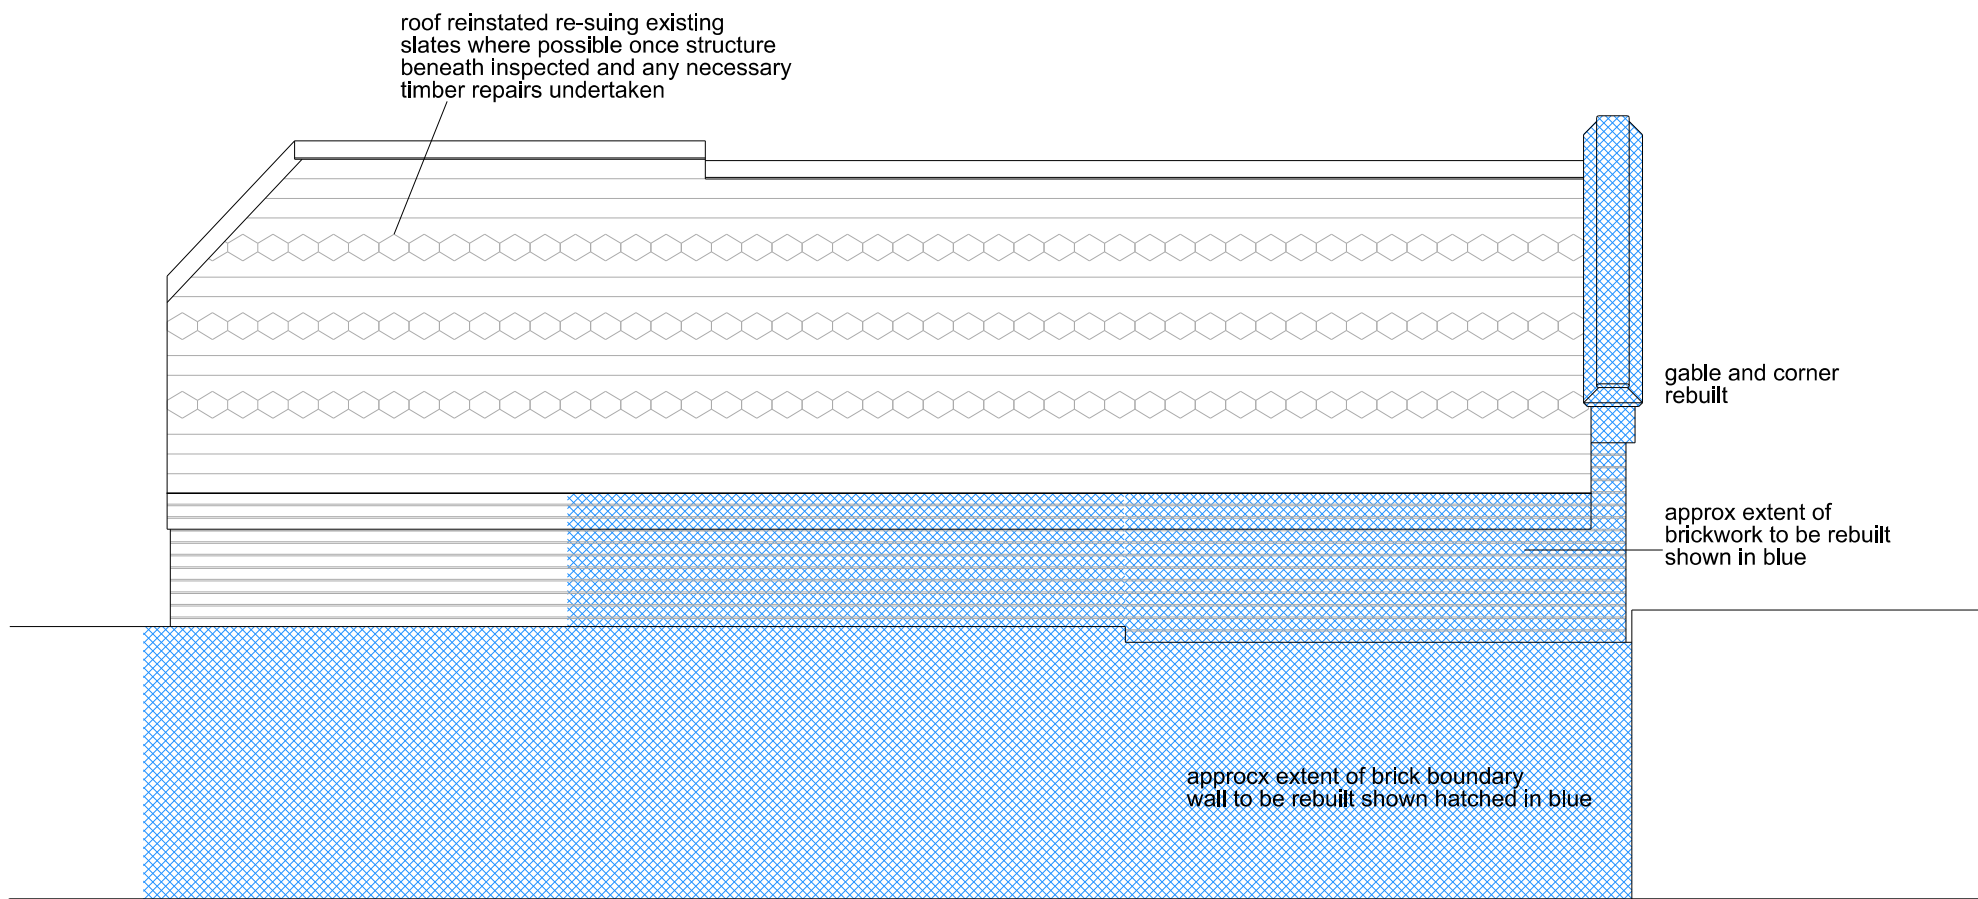

SIDE ELEVATION (NORTH)

Notes:

- This drawing is protected by copyright.
- Do not scale from drawing.

Key:

