



01 SHRUB & GROUNDCOVER PLANTING
TYPICAL SECTION

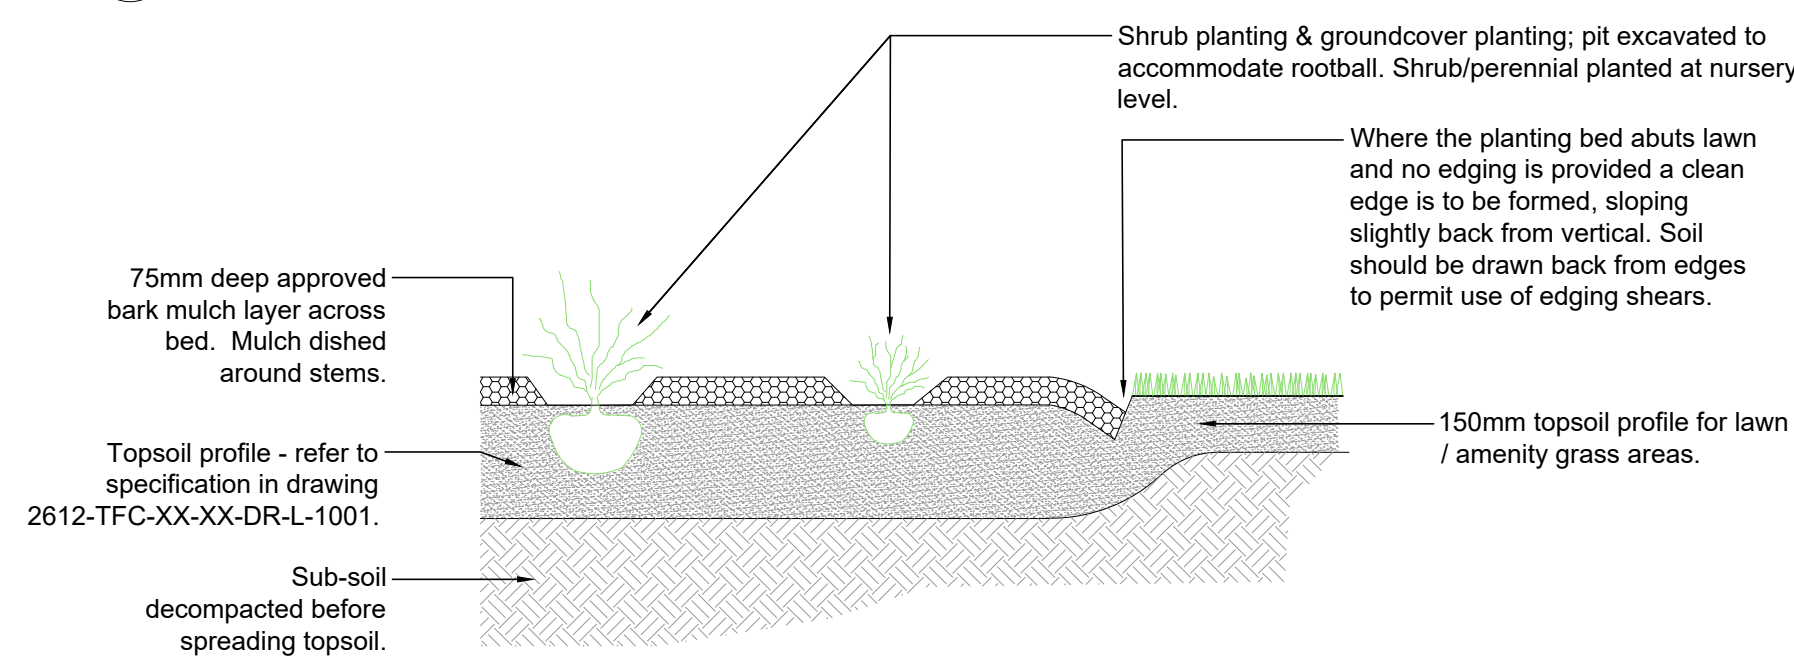


02 LAWN / AMENITY GRASS AREAS
TYPICAL SECTION

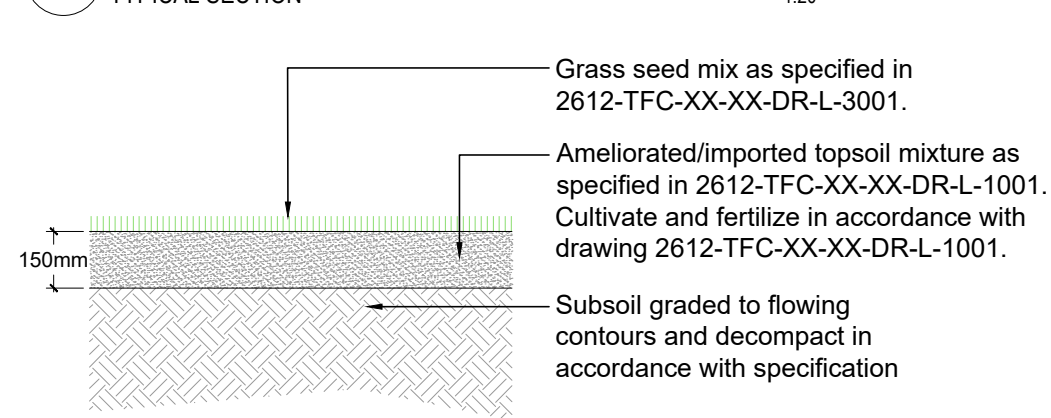

Minimum soil depths for all earthworks		
	Subsoil	Topsoil
Semi-mature tree planting	600mm	300mm
Ornamental shrubs and all hedging	400mm	300mm
Mown amenity grass	150mm	150mm


03 STANDARD TREE PIT 12-14cm & 14-16cm
TYPICAL SECTION

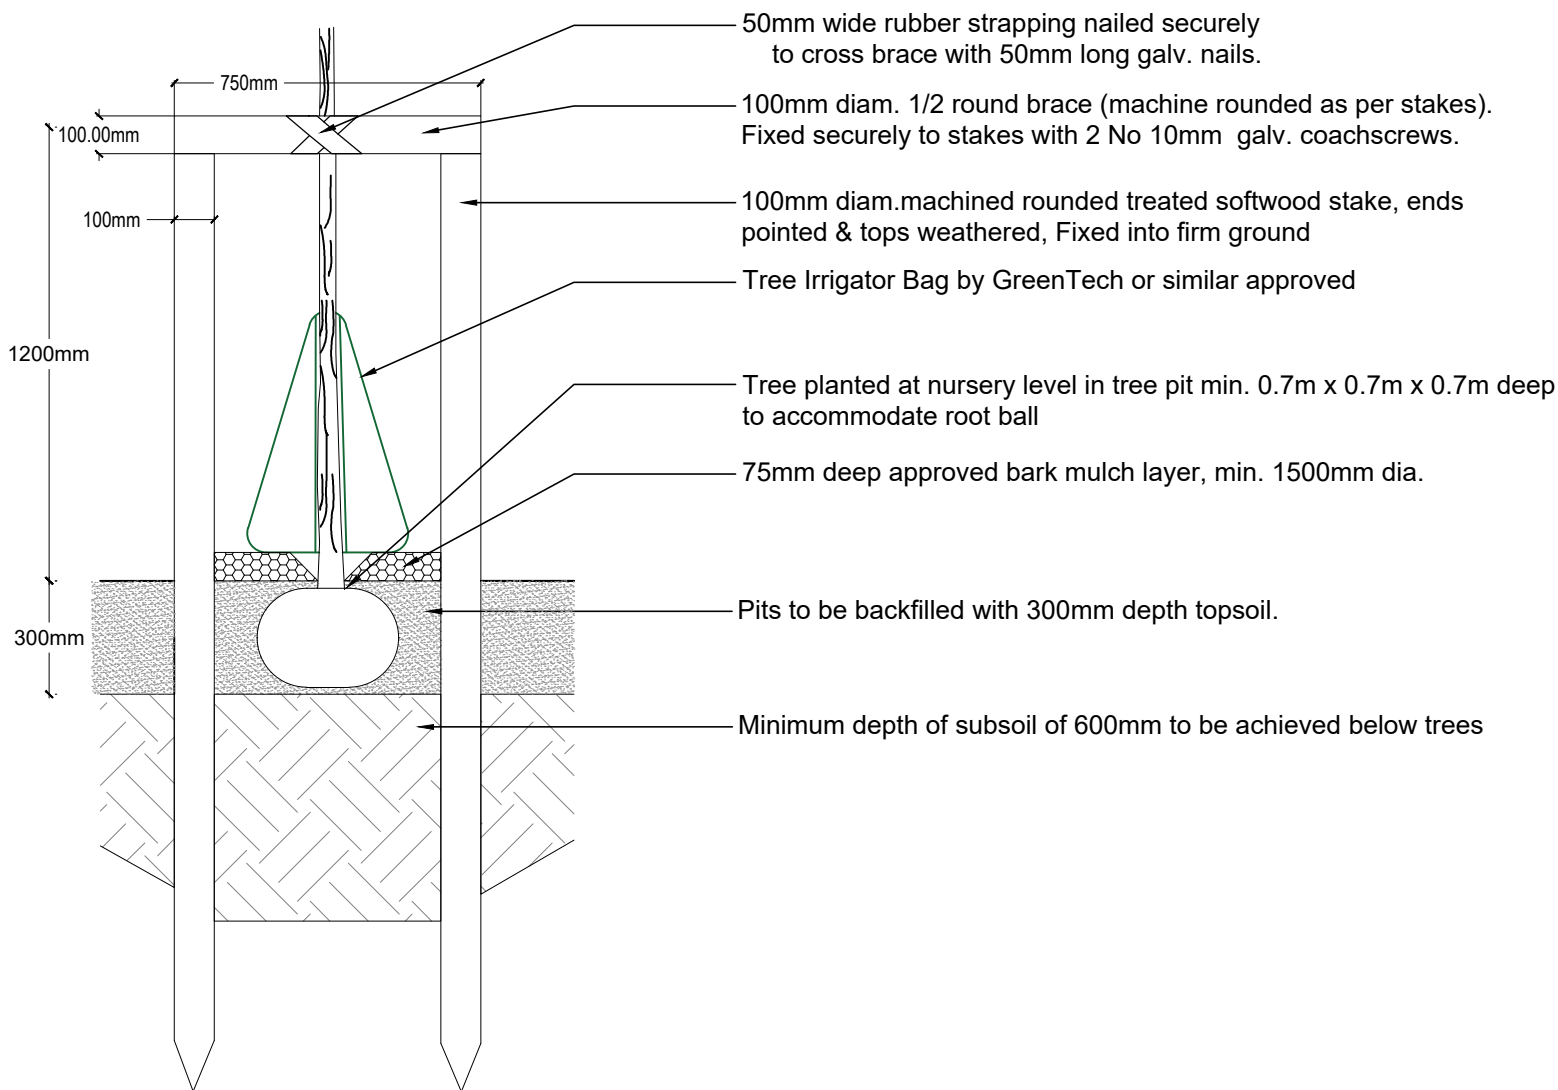

NOTES:


- Orientation of bracing confirmed on site to suit design intent and location.
- Width of crossbar 750mm (increase if required to avoid damage to rootball).
- Depth of tree pit to suit rootball.

04 ORNMENTAL HEDGE SINGLE ROW & FENCE
TYPICAL PLAN & SECTION

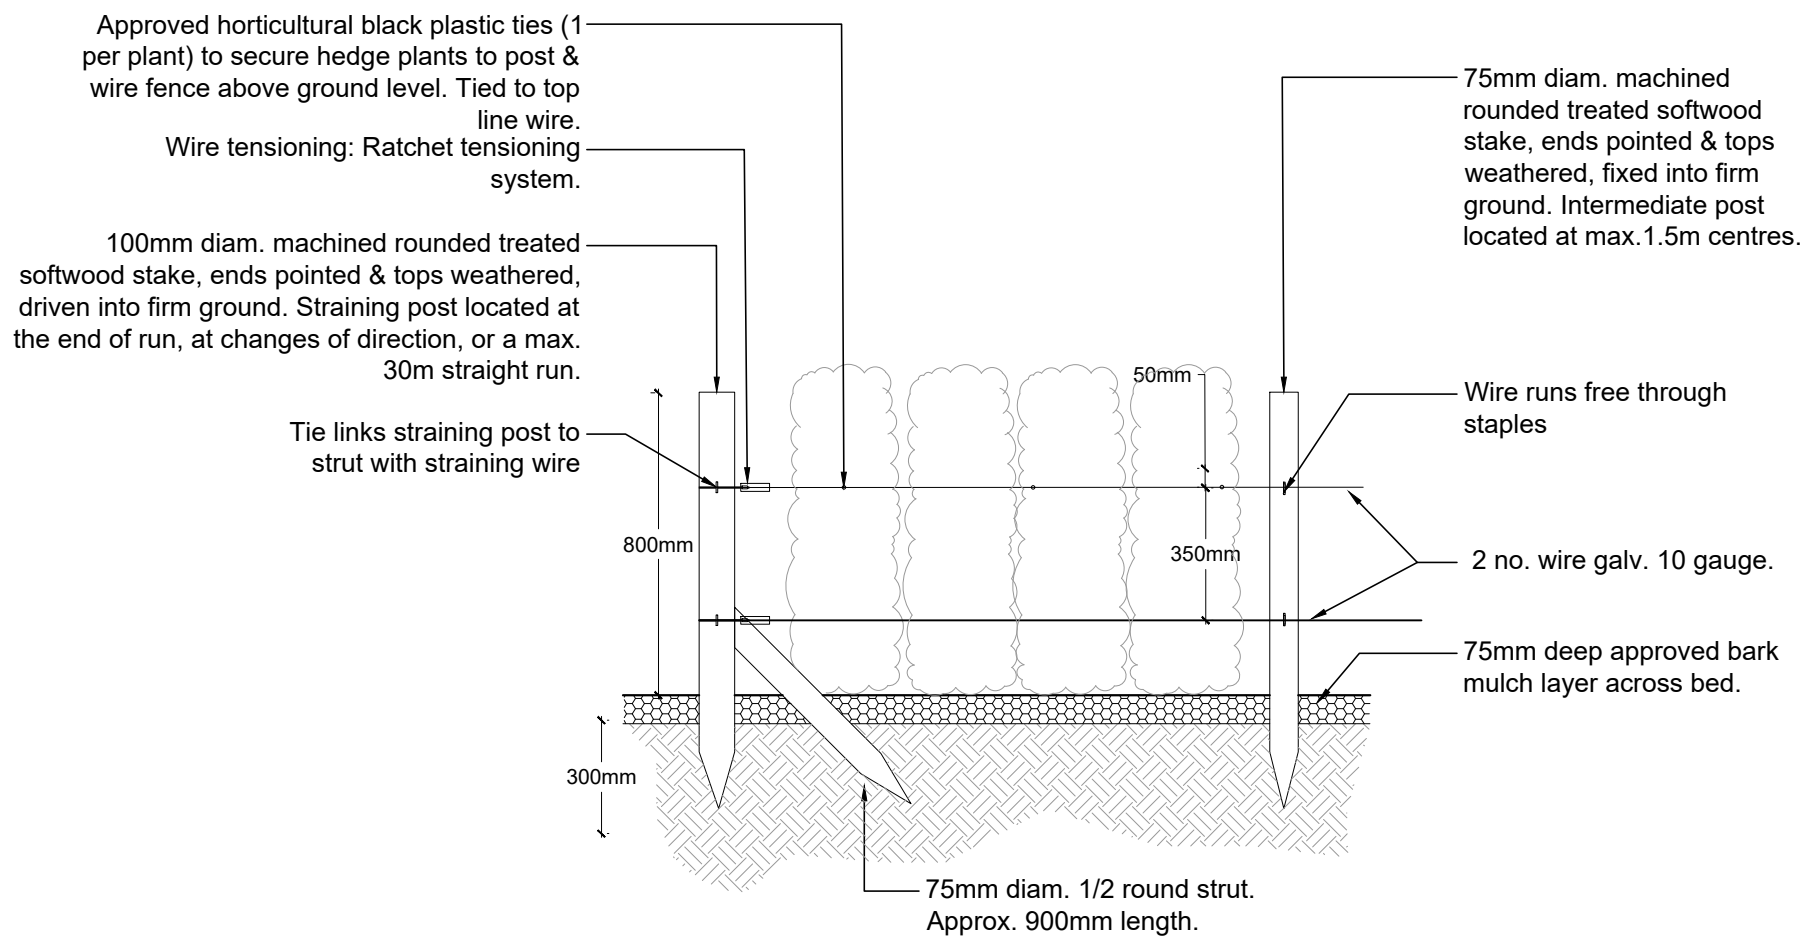

NOTE:


- Stakes lengths to be as shown with min. 1/3rd length below ground.
- Stakes to be positioned lower than the top of the hedge to allow for cutting.
- All timber stakes to be stained 2 coats black using exterior quality stain.
- Wires to be provided with ratchet tensioning system at ends/change of direction.
- Extent of post and wire fence indicated on drawing 2612-TFC-XX-XX-DR-L-3001.

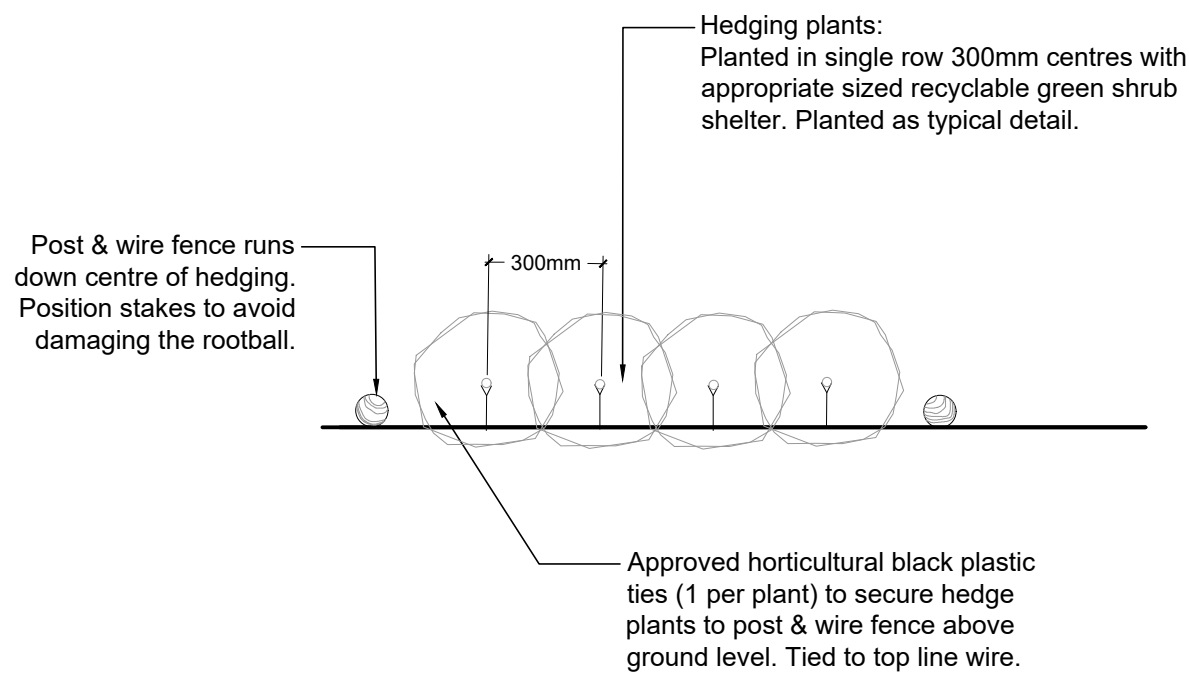

NOTES GENERAL:

- Refer to terra firm planting plan for details of row, plant spacing and species.

05 MIXED NATIVE HEDGE; DOUBLE STAGGERED ROW
TYPICAL PLAN

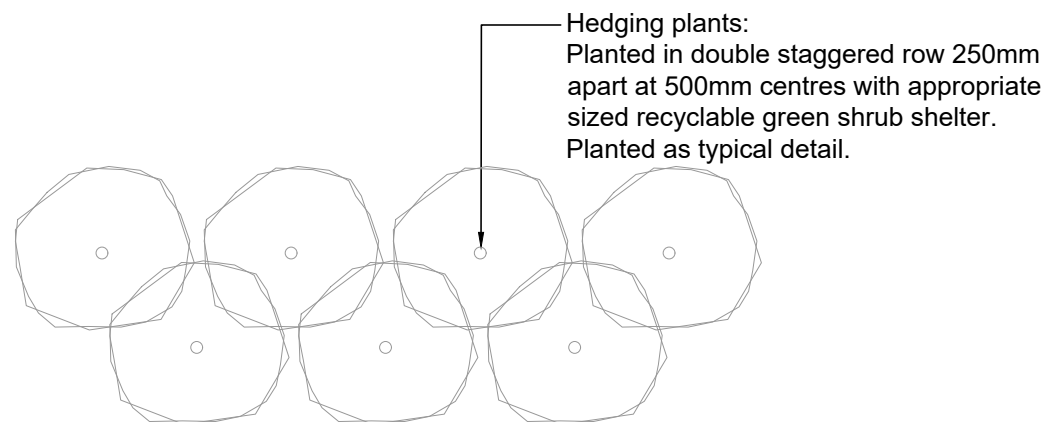

NOTES GENERAL:

- Refer to terra firm planting plan for details of row, plant spacing and species.

- 0m 1m
- All dimensions in millimetres unless otherwise indicated. All levels in metres relative to Ordnance Datum and are positive (AOD) unless otherwise indicated.
 - Figure dimensions only to be taken from this drawing. Dimensions and levels to be checked on site.
 - Do not re-scale this drawing.
 - All civil/structural matters including existing and proposed services, sub-base construction, site structures and retaining walls are subject to design confirmation by an appropriately qualified Engineer. Refer to information by others.
 - The original version of this drawing was produced in colour - monochrome copies should not be relied upon to accurately reflect all drawing elements.
 - This drawing has been prepared for planning purposes only and should not be used for quantification, tender or construction.

rev.	date	by	chk	notes
P04	14/01/25	AS	AS	Comments from LPA reflected
P03	10/12/25	MS	AS	Revised in line with comments
P02	17/11/25	AS	AS	Revised in line with comments
P01	03/07/25	PH	AS	First issue.

project	220-222 Elgar Road, Reading
dwg no	2612-TFC- XX-XX-DR- L- 4001
title	Soft landscape details

suitability

Stage 3

stage

Planning

scale @ A1

1:20

terrafirma
LANDSCAPE ARCHITECTS

Unit 11, Little House, Bedford Road, Tel: +44 (0)1753 262 040
Peterfield, Hampshire GU24 0BA Web: www.terrafirmacountryside.com © Copyright reserved 2025